EXTENSION

B

'GOLDEN' FACING BRICK

150 ins. BLOCK

100

WC

W/C

MALE

FEMALE

WB

unloading /store

disabled

restaurant

arch over

PAVED FORECOURT

RAMPED ENTRANCE

service area

prep.

150

kitchen (TILED)

bins

LIP TO BALCONY

store

Extr.

C

A

EX I/C

EX I/C

PLAN

EXTRACTOR EQUIPMENT as agreed 97/65547/F

1 Vent Axia Airtrack Acoustic Fan ACQ 315
2 Duct & Casing with anti-vibration mounts Casings 'Soundsorba' panels reduc'n 0.92
3 Stainless steel kitchen canopy, 304 grade to cooking area, with drip channels etc.
4 Removeable Grease Filters cleaned to the manufacturers guideline routine regime.
5 Carbon Filter with 75mm pre-filter and 610 carbon cell capable of handling 1000 cfm giving 0.34 sec dwell time; designed to being upgraded

Golden Buff Facing Brick

Finishes to Match Existing

03.APR.2000* 1160

Refer to Planning Consent for imposed Conditions and Details requiring any prior approval from Local Planning Authority A/97/283267 & Letters of acceptance 7/5/1998

This drawing must be read in conjunction with the supplementary notes, relevant Building Regulations current British Standards and Codes of Practice on all works

Any discrepancy between the approved drawings and Consultants details must be reported immediately, also variations in site conditions directly upon discovery

County ~~Highways~~ requirements, also implied requirements of all Statutory Authorities to be investigated and programmed prior to commencement of site preparation works

Copyright Act 1988 covers architectural design which may not be reproduced without prior agreement in writing from the Company or its legal advisors

APPROVED

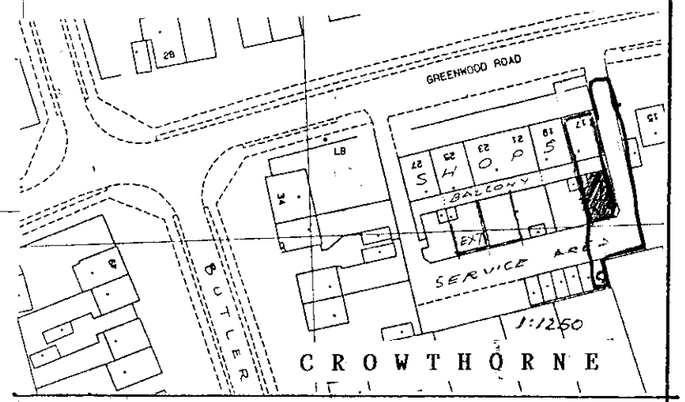

existg facing brick parapet

new dr.head pipe

existg roof

2400

existing roof slope

boundary

SECTION CC

SIDE ELEVATION

'Jetfloor' flat roof dk brown fascias

Matching Golden facings

dpc

dpc

cast founds

Rear Boundary Wall

BRICK SLIPS

LEAD FLASHING CODE 4

EX. ROOF

BALCONY

FLAT ROOF

Cross Section B-B

DPC

EXSTG DPC

replace code 4 leadwork

extension

existg walkway (asphalte)

poly prop stepped flashings to existg parapet

Store

kitchen

gas

SECTIONAL ELEVATION

200 INSUL

Saving internal Living to duct

EX PARTITION WALL

FLAT KITCHEN

LIVING ROOM

FRONT REMAINS AS EXSTG.

CROSS SECTION A-A

Proposed Rear Extension (17)
Greenwood road Restaurant.

LEWIS WEBB ASSOCIATES
ARCHITECT AND PLANNING CONSULTANTS
LAND SURVEYS · PROJECT MANAGEMENT

Fax: 029-20759128 tel 02920753401
24 MILL ROAD · LLANISHEN · CARDIFF CF14 0XB

DATE MARCH 2000 DRAWN

SCALE 1:100
DO NOT SCALE FROM PRINTS

DRAWING No. 97178 – 4

9 27h 00.