

FRONT ELEVATION

SIDE ELEVATION

REAR ELEVATION

SIDE ELEVATION

NOTE
Drains passing through walls to have a 75mm dp R.C. Lintel over drain pipe bearings 150mm each end.

Soakaways to be 4.500m away from building 1.200x1.200 depth to suite permeable strata 150mm earth back fill on lean concrete on polythene sheet on graded hardcore.

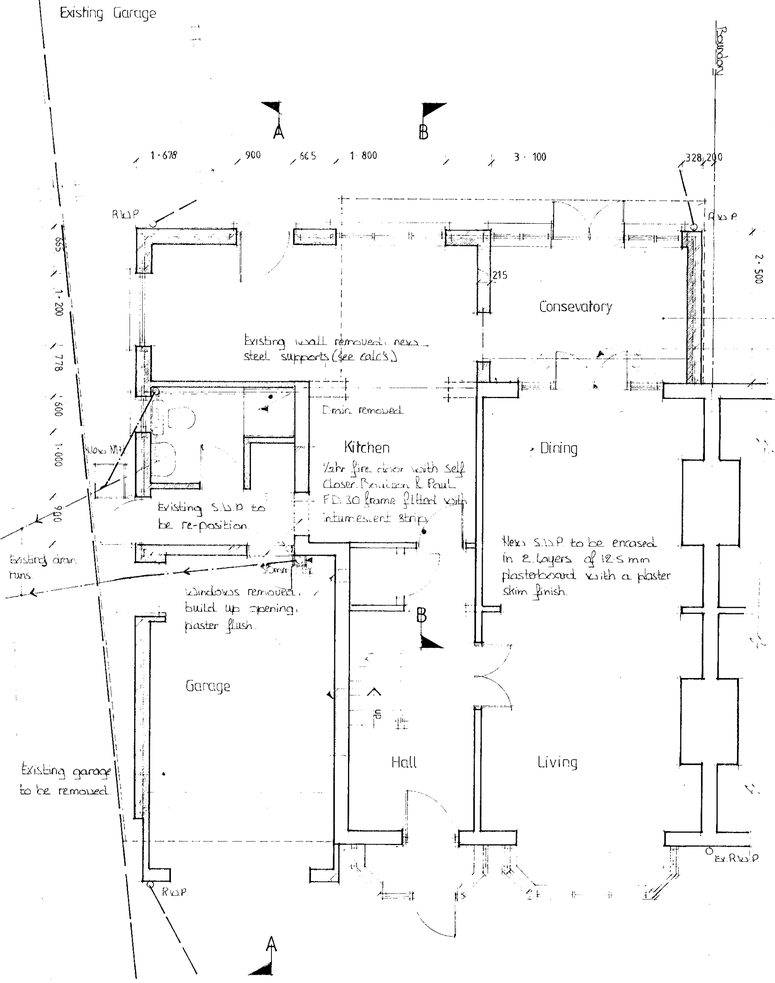

GROUND FLOOR PLAN

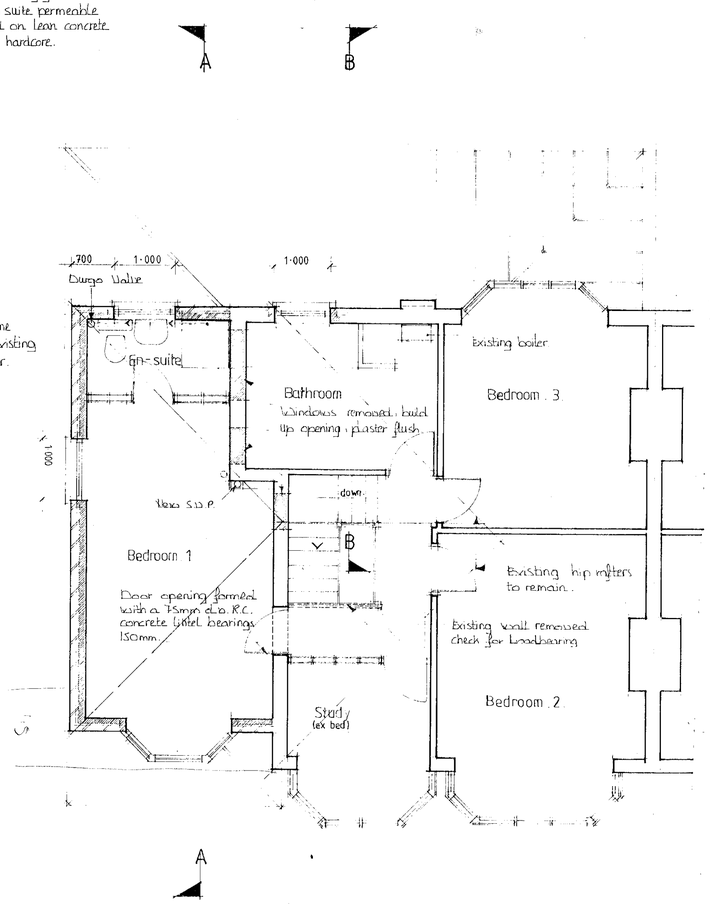

FIRST FLOOR PLAN

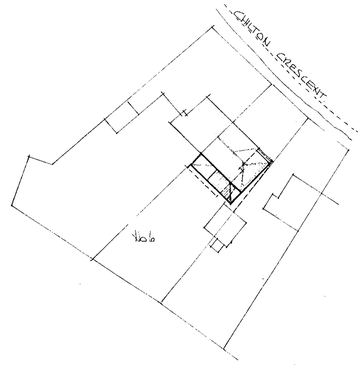

SITE PLAN 1:500

03.APR.2000 1161

Superseded

PLAN-it
ARCHITECTURAL CONSULTANTS

The Beren, 3 Hatchgate Farm, Cockpole Green
Wargrave, Berks RG10 8NE
Tel: (0628) 25535 / (0734) 401541

Client
Mr & Mrs Rassell, 6 Chilton Crescent
Earley, Reading.

Project
Two Storey Side Extension And
Single Storey Rear Extension

DRG Title
Planning

Date.
15·11·99

Scale.
1:50 1:100

DRG Number
650 | 99

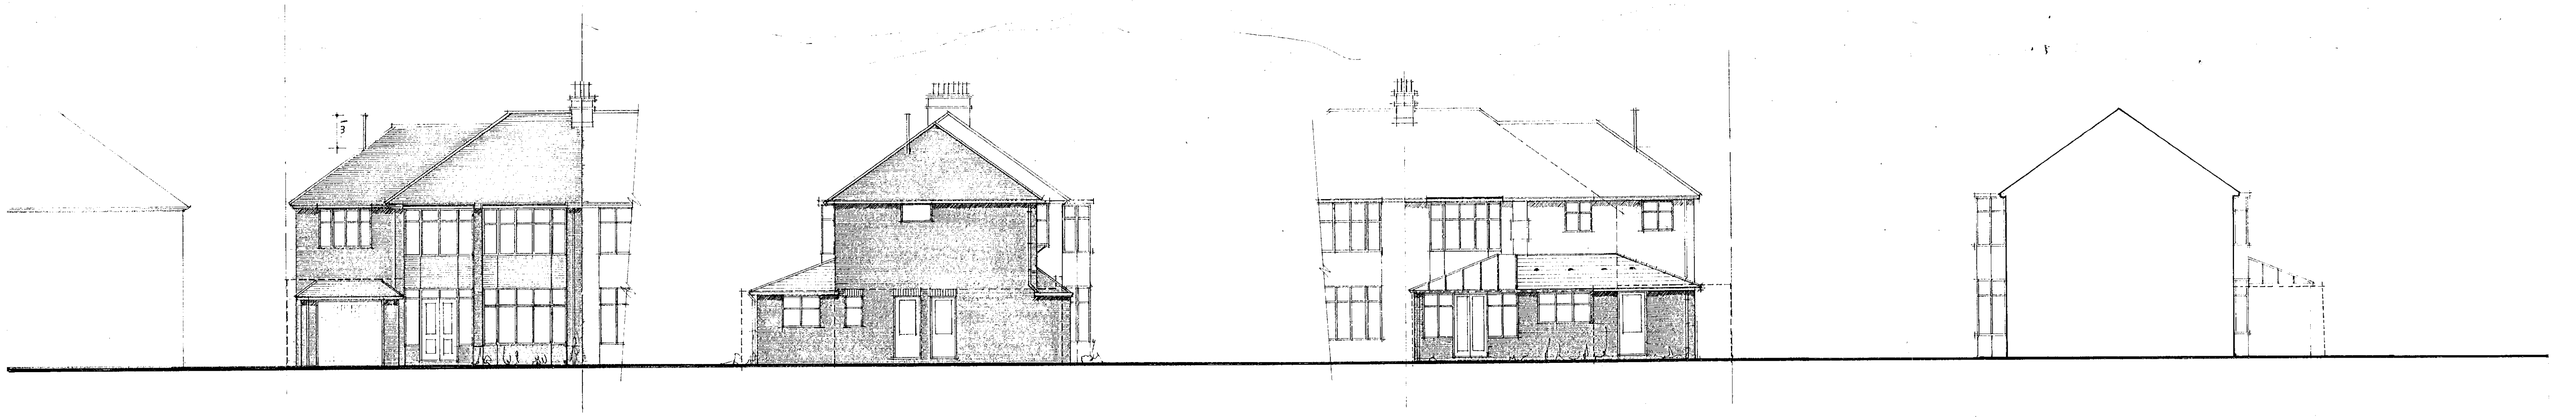

FRONT ELEVATION

SIDE ELEVATION

REAR ELEVATION

SIDE ELEVATION

NOTE
Drains passing through walls to have a 75mm dp R.C. lintel over drain pipe bearings 150mm each end.

Soakaways to be 4.500m away from building 1.200x1.200 depth to suite permeable strata 150mm earth back fill on lean concrete on polythene sheet on graded hardcore.

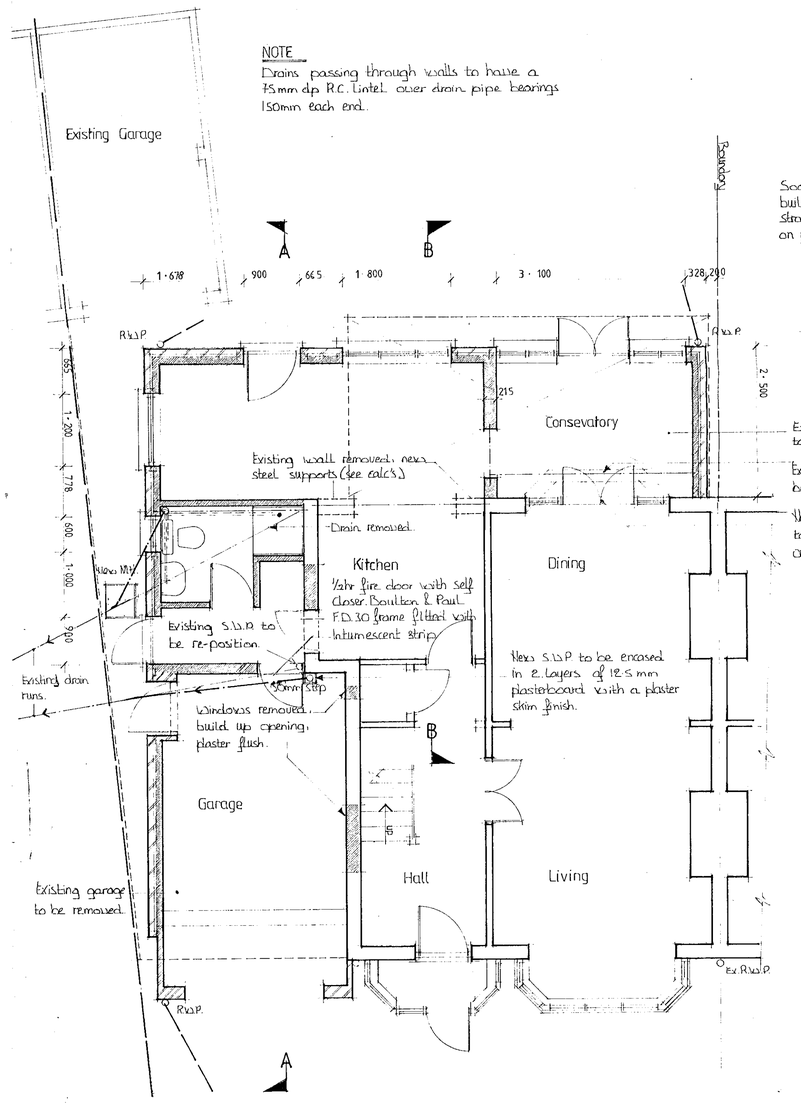

GROUND FLOOR PLAN

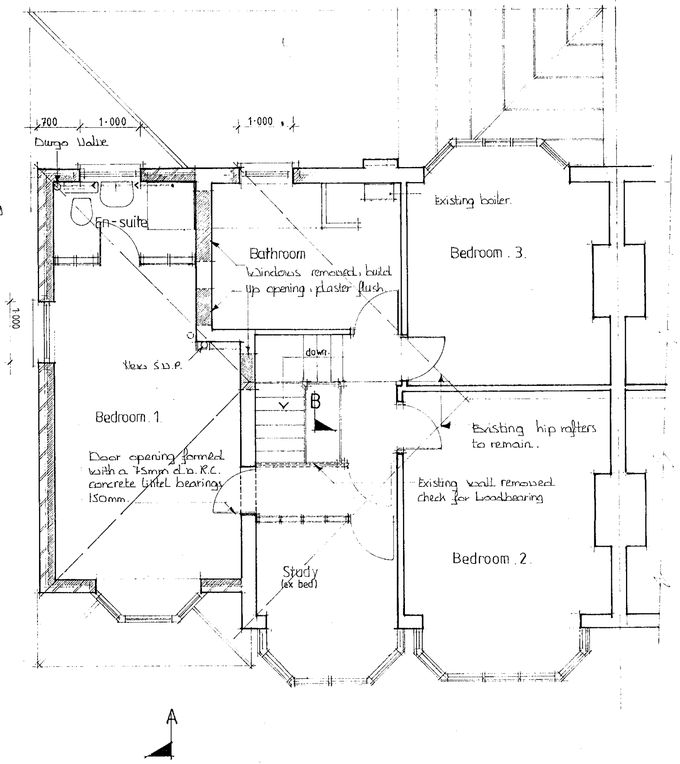

FIRST FLOOR PLAN

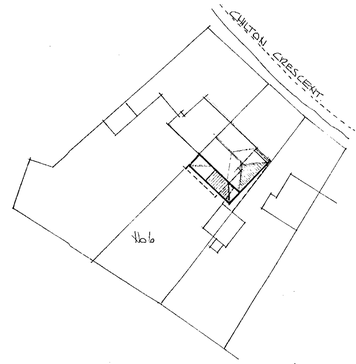

SITE PLAN 1:500

03.APR.2000* 1161

PLAN-it
ARCHITECTURAL CONSULTANTS
The Beren, 3 Hatchgate Farm, Cockpole Green
Wargrave, Berks RG10 8NE
Tel: (0628) 25535 / (0734) 401541

Client
Mr & Mrs Rassell, 6 Chilton Crescent Earley, Reading.

Project
Two Storey Side Extension And Single Storey Rear Extension

DRG Title.
Planning

Date.
15·11·99

Scale.
1:50 1:100

DRG Number
650 | 99

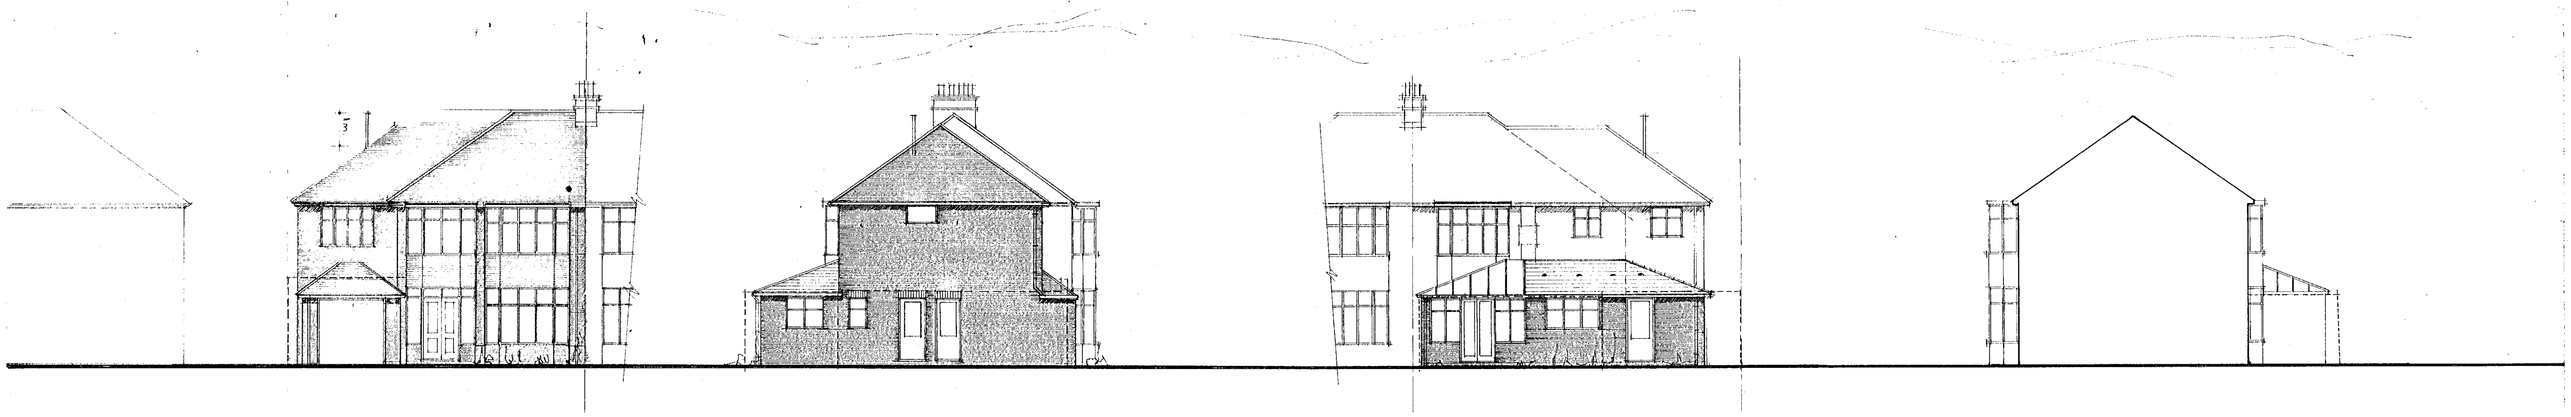

FRONT ELEVATION

SIDE ELEVATION

REAR ELEVATION

SIDE ELEVATION

NOTE
Drains passing through walls to have a 75mm dp R.C. lintel over drain pipe bearings 150mm each end.

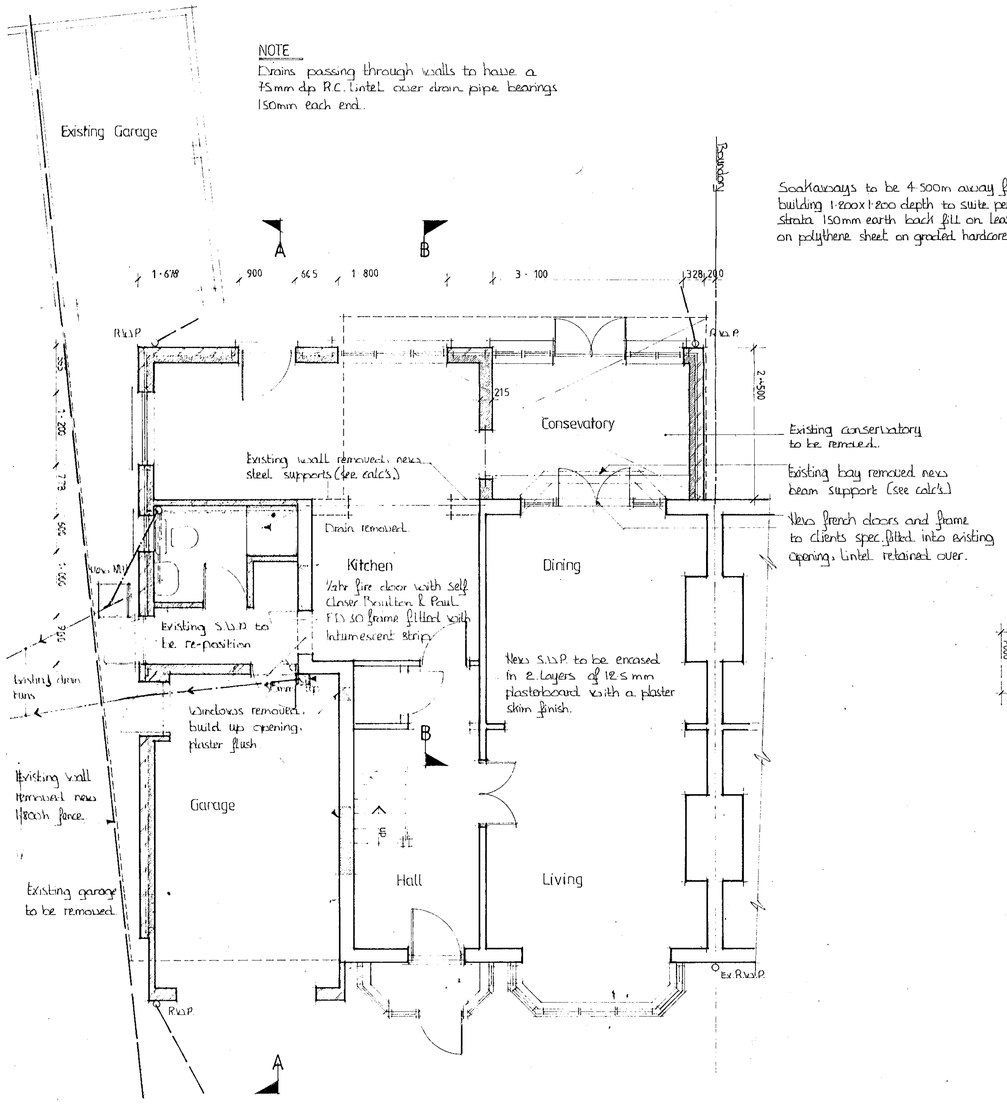

GROUND FLOOR PLAN

Soakaways to be 4·500m away from building 1·200 x 1·200 depth to suite permeable strata. 150mm earth back fill on lean concrete on polythene sheet on graded hardcore.

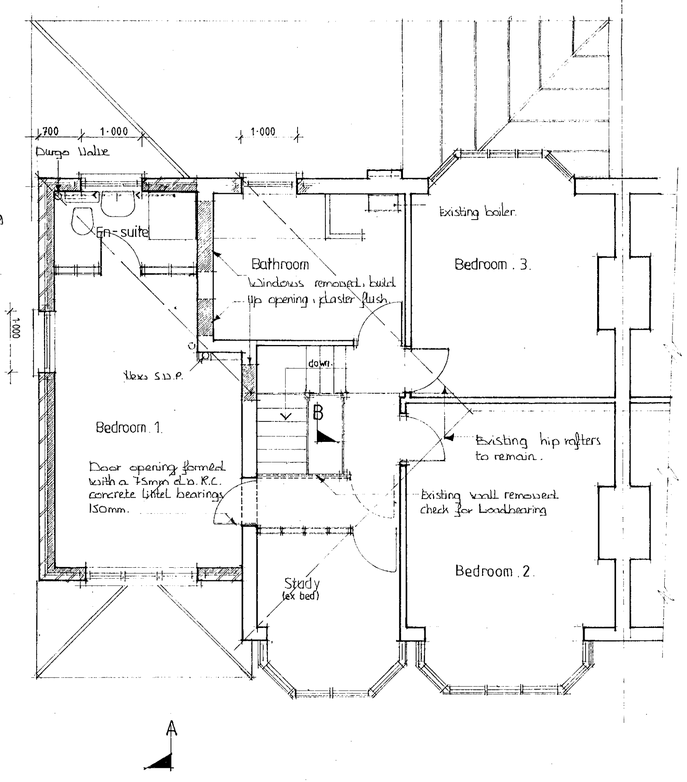

FIRST FLOOR PLAN

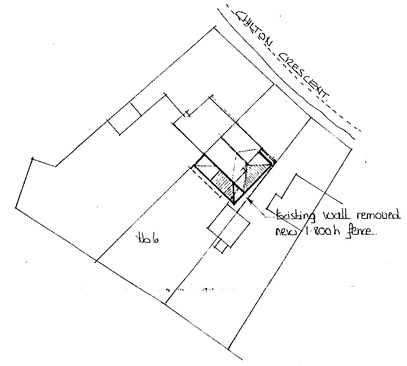

SITE PLAN . 1:500

1161 J

MINOR AMENDMENTS

PLAN-it
ARCHITECTURAL CONSULTANTS
The Beren, 3 Hatchgate Farm, Cockpole Green
Wargrave, Berks RG10 8NE
Tel: (0628) 25535 / (0734) 401541

Client
Mr & Mrs Rassell, 6 Chilton Crescent Earley, Reading.

Project
Two Storey Side Extension And Single Storey Rear Extension

DRG Title.
Planning

Date.
15·11·99

Scale.
1:50 1:100

DRG Number
650 | 99 A

11/12/00