Retford Close

SITE BOUNDARY

THIS COPY HAS BEEN MADE BY OR WITH THE AUTHORITY OF THE DISTRICT PLANNING OFFICER PURSUANT TO S.47 OF THE COPYRIGHT DESIGNS AND PATENTS ACT 1988. UNLESS THE ACT PROVIDES A RELEVANT EXCEPTION TO COPYRIGHT, THIS COPY MUST NOT BE COPIED WITHOUT THE PRIOR PERMISSION OF THE COPYRIGHT OWNER

Nº 9 RETFORD CL°

N

DRIVE TO Nº 8

original

RETAINING WALL

open

GARAGE TO Nº 9

GARAGE

EXISTING EVERGREEN HEDGE TO BE RETAINED

STUDY

DINING/GARDEN ROOM

GARDEN

GARAGE TO Nº 7 RETFORD CL°

front to road

LOUNGE

KITCHEN

UTILITY

10.175 M

3.075 M

PROPOSED GROUND FLOOR PLAN

Proposed Extension to

8 Retford Close Woodley Reading

Proposed Ground Floor Plan
Scale 1:100
Drawing No. 05

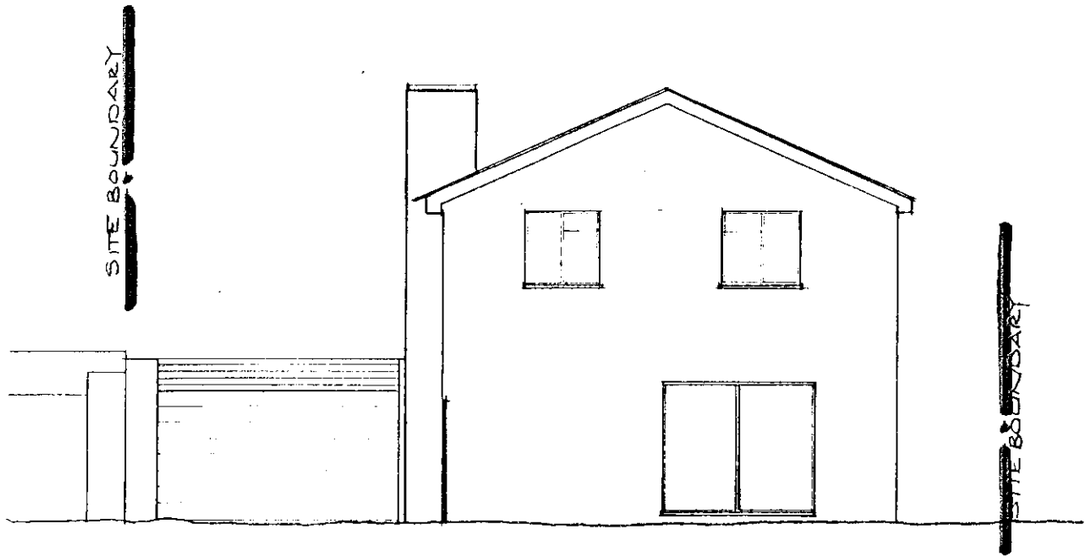

EXISTING WEST ELEVATION

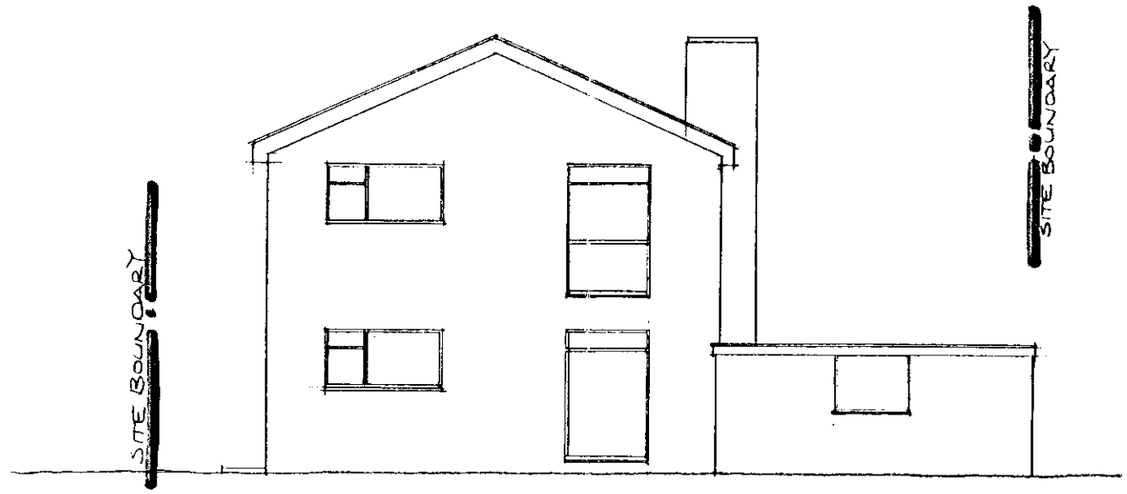

EXISTING EAST ELEVATION

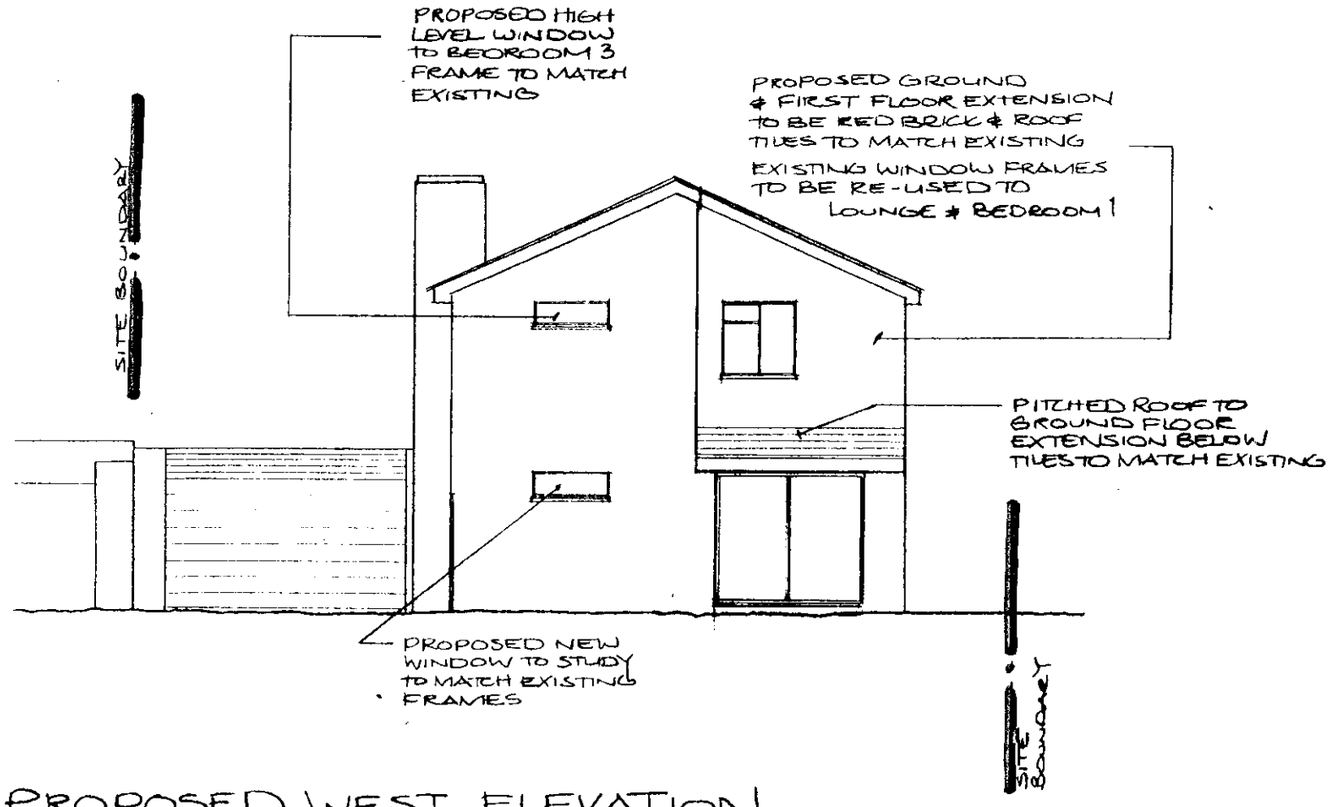

PROPOSED WEST ELEVATION

1168

REVISED PLAN

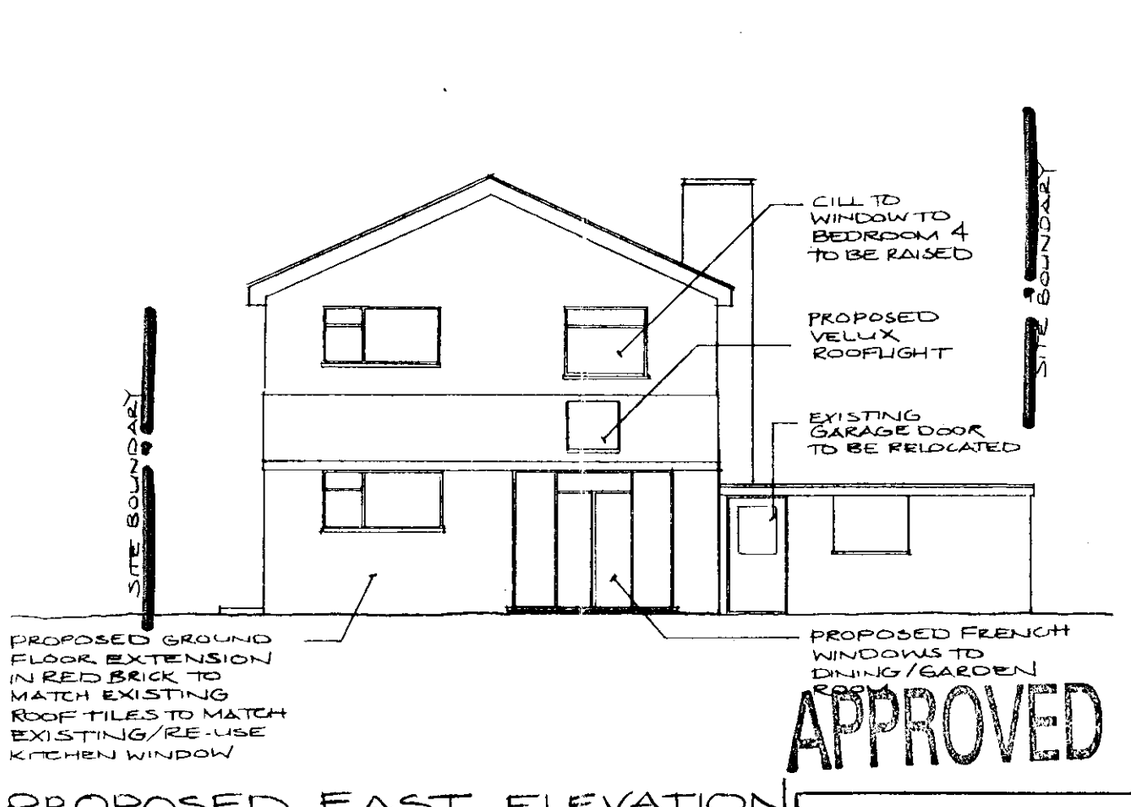

PROPOSED EAST ELEVATION

0 10 20 30 40 50 60 70 80 90 100

Proposed Extension
to

8 Retford Close
Woodley Reading

Existing East & West Elevations
Proposed East & West Elevations
Scale 1:100
Drawing No. 09a

cg 17/10/00

1168.

REVISED PLAN

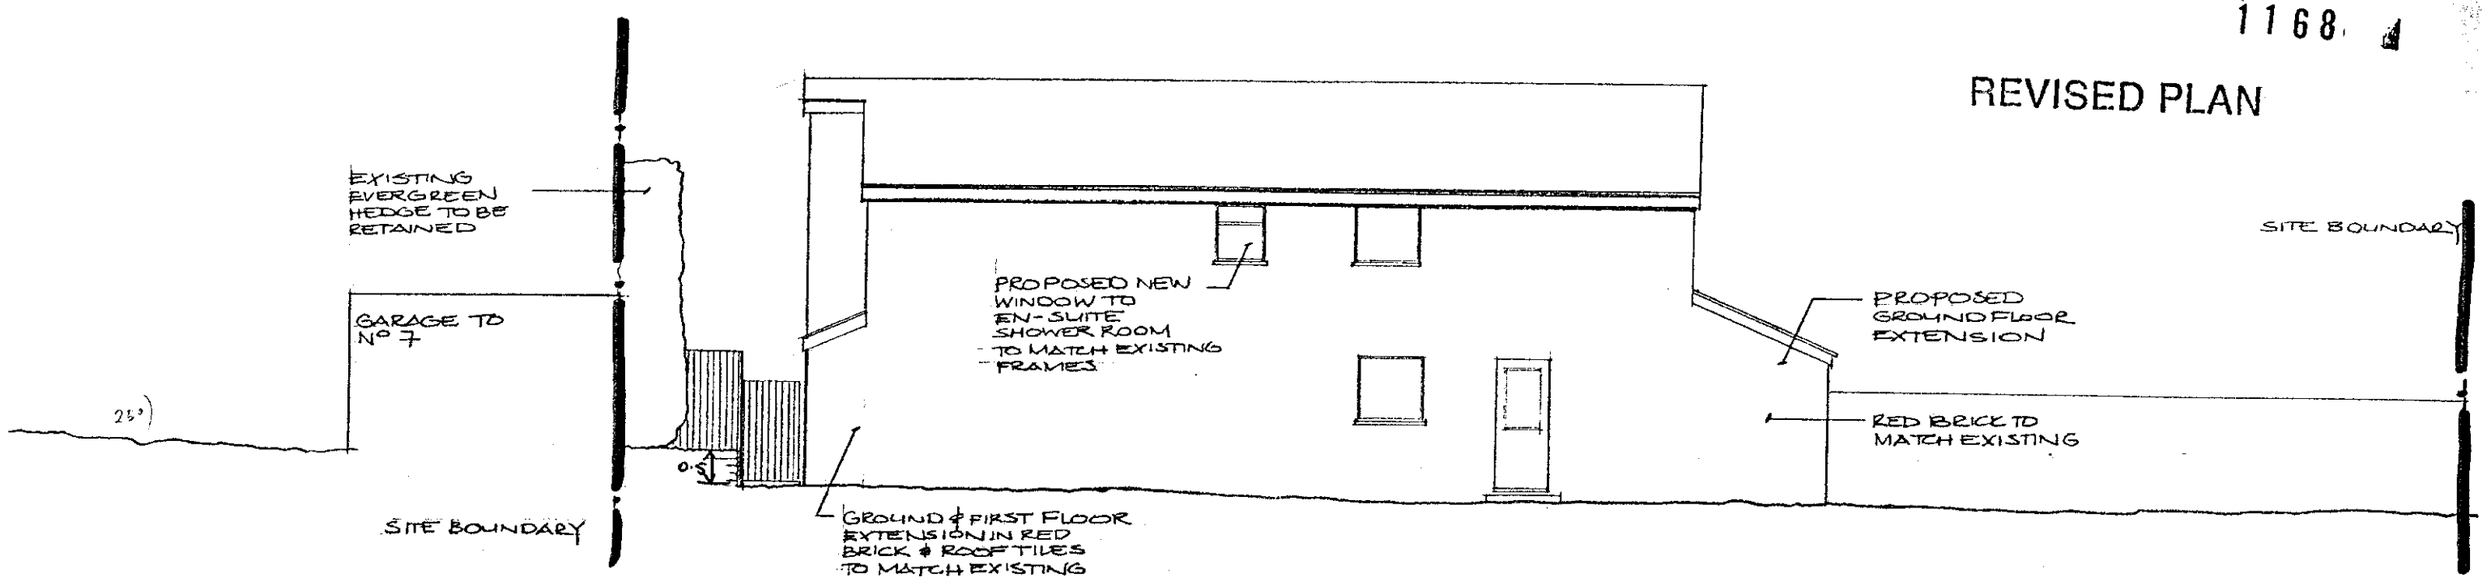

PROPOSED SOUTH ELEVATION

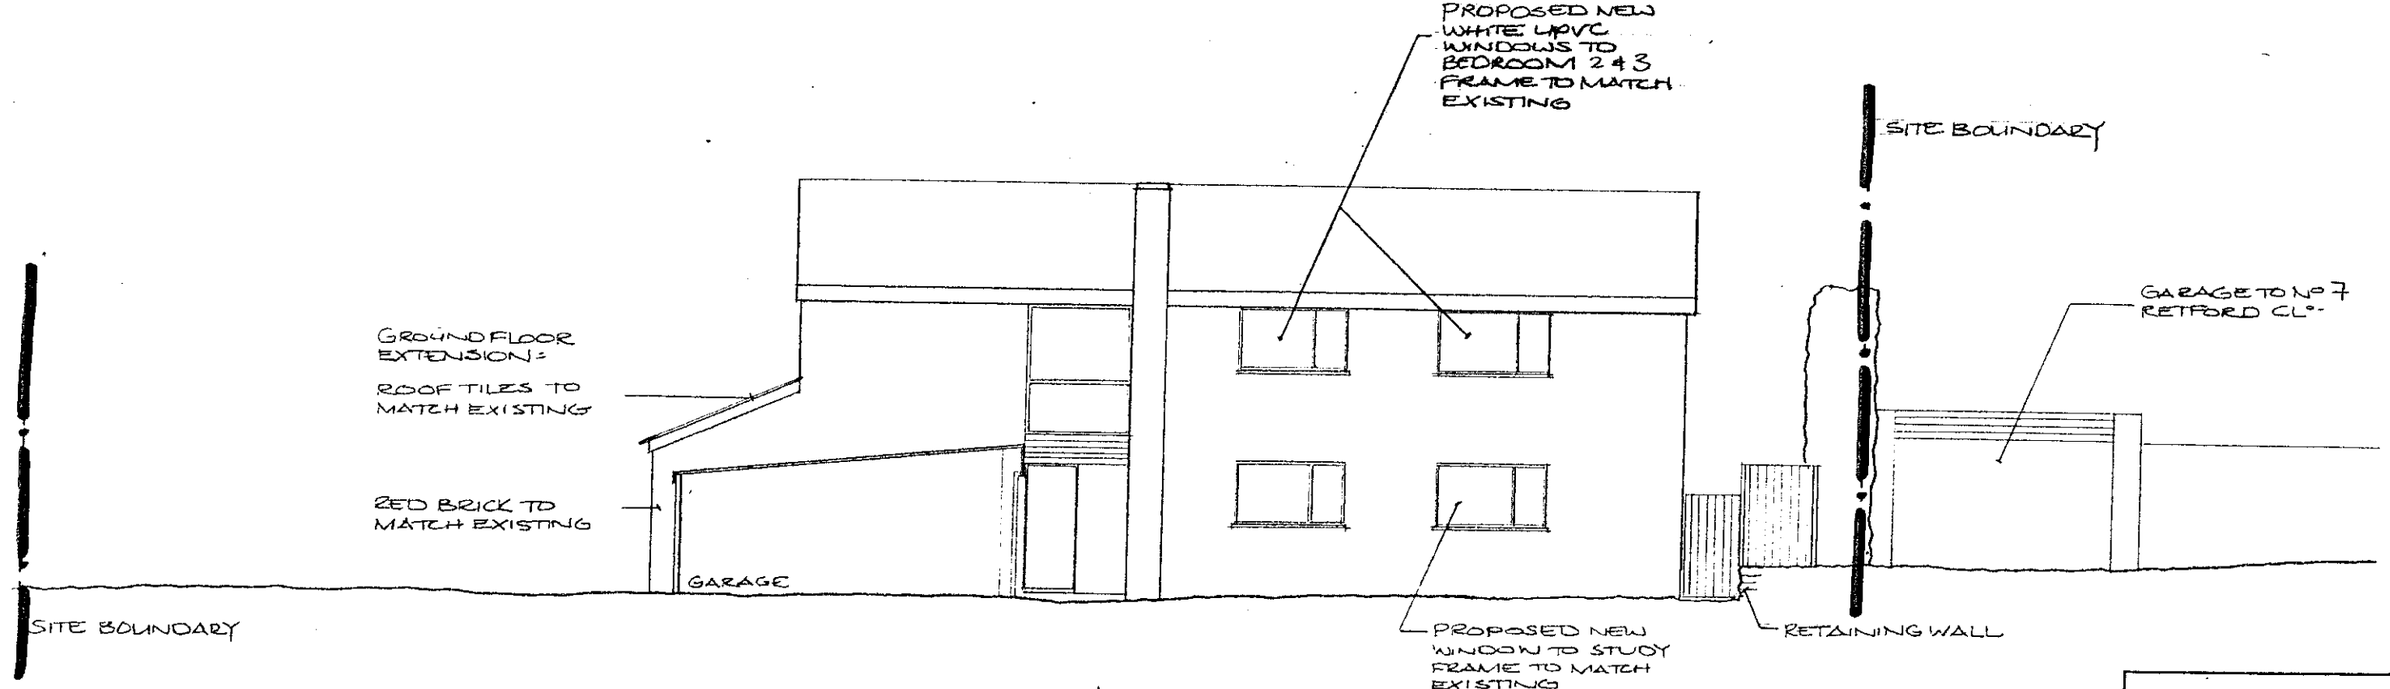

PROPOSED FRONT (NORTH) ELEVATION

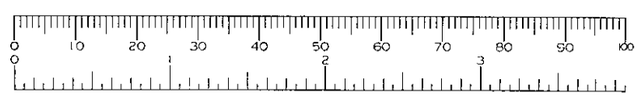

Proposed Extension
to

8 Retford Close
Woodley Reading

Proposed Front & South Elevation
Scale 1:100
Drawing No. 08a

CD 17/10/00.

SITE BOUNDARY

Nº 9 RETFORD CLº

N

1168

REVISED PLAN

GARAGE TO Nº 9

DRIVE TO Nº 8

RETAINING WALL

GARAGE

EXISTING EVERGREEN HEDGE TO BE RETAINED

STUDY

DINING/GARDEN ROOM

GARDEN

GARAGE TO Nº 7 RETFORD CLº

LOUNGE

KITCHEN

UTILITY

APPROVED

10.175m

3.075m

PROPOSED GROUND FLOOR PLAN

0 10 20 30 40 50 60 70 80 90 100

0 1 2 3

Proposed Extension
to

8 Retford Close
Woodley Reading

Proposed Ground Floor Plan
Scale 1:100
Drawing No. 05a

17/10/00.

SITE BOUNDARY

N

1168

REVISED PLAN

Nº 9 RETFORD CL.

GARAGE ROOF TO Nº 9

SITE BOUNDARY

PROPOSED NEW WINDOW TO BEDROOM 2 & 3

PROPOSED HIGH LEVEL WINDOW TO BEDROOM 3 WEST ELEVATION

GARAGE ROOF

ROOF TO PROPOSED GROUND FLOOR EXTENSION.

BEDROOM 3

BEDROOM 2

BEDROOM 4

GARAGE ROOF TO Nº 7

BEDROOM 1

EN SUITE

BATHROOM

BEDROOM 5

APPROVED

PROPOSED NEW WINDOW TO EN-SUITE SHOWER ROOM.

SITE BOUNDARY

4-075 M.

1 METRE SET BACK TO BEDROOM 1 FROM FRONT FACE OF PROPOSED WEST ELEVATION

0 10 20 30 40 50 60 70 80 90 100

0 2 3

PROPOSED FIRST FLOOR PLAN

Proposed Extension
to

8 Retford Close
Woodley Reading

Proposed First Floor Plan
Scale 1:100
Drawing No. 06 a.

17/6/00

SITE BOUNDARY

DRIVE TO N° 8

RETAINING WALL

EXISTING EVERGREEN HEDGE TO BE RETAINED

GARAGE TO N° 7 RETFORD CL°

N° 9 RETFORD CL°

GARAGE TO N° 9

GARAGE

STUDY

LOUNGE

DINING/GARDEN ROOM

KITCHEN

UTILITY

GARDEN

3.075m

10.175m

N

PROPOSED GROUND FLOOR PLAN

Superseded

Proposed Extension
to

**8 Retford Close
Woodley Reading**

Proposed Ground Floor Plan
Scale 1:100
Drawing No. 05

04. APR. 2008 1168

SITE BOUNDARY

N° 9 RETFORD CL°

GARAGE ROOF TO N° 9

SITE BOUNDARY

GARAGE ROOF

PROPOSED NEW WINDOW TO BEDROOM 2

ROOF TO PROPOSED GROUND FLOOR EXTENSION

BEDROOM 3

BEDROOM 2

BEDROOM 4

GARAGE ROOF TO N° 7

BEDROOM 1

EN SUITE

BATHROOM

BEDROOM 5

PROPOSED NEW WINDOW TO EN-SUITE SHOWER ROOM.

SITE BOUNDARY

PROPOSED FIRST FLOOR PLAN

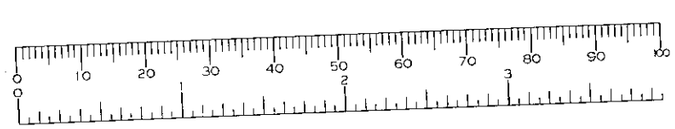

Superseded

Proposed Extension
to

8 Retford Close
Woodley Reading

Proposed First Floor Plan
Scale 1:100
Drawing No. 06

04.APR.2000* 1108

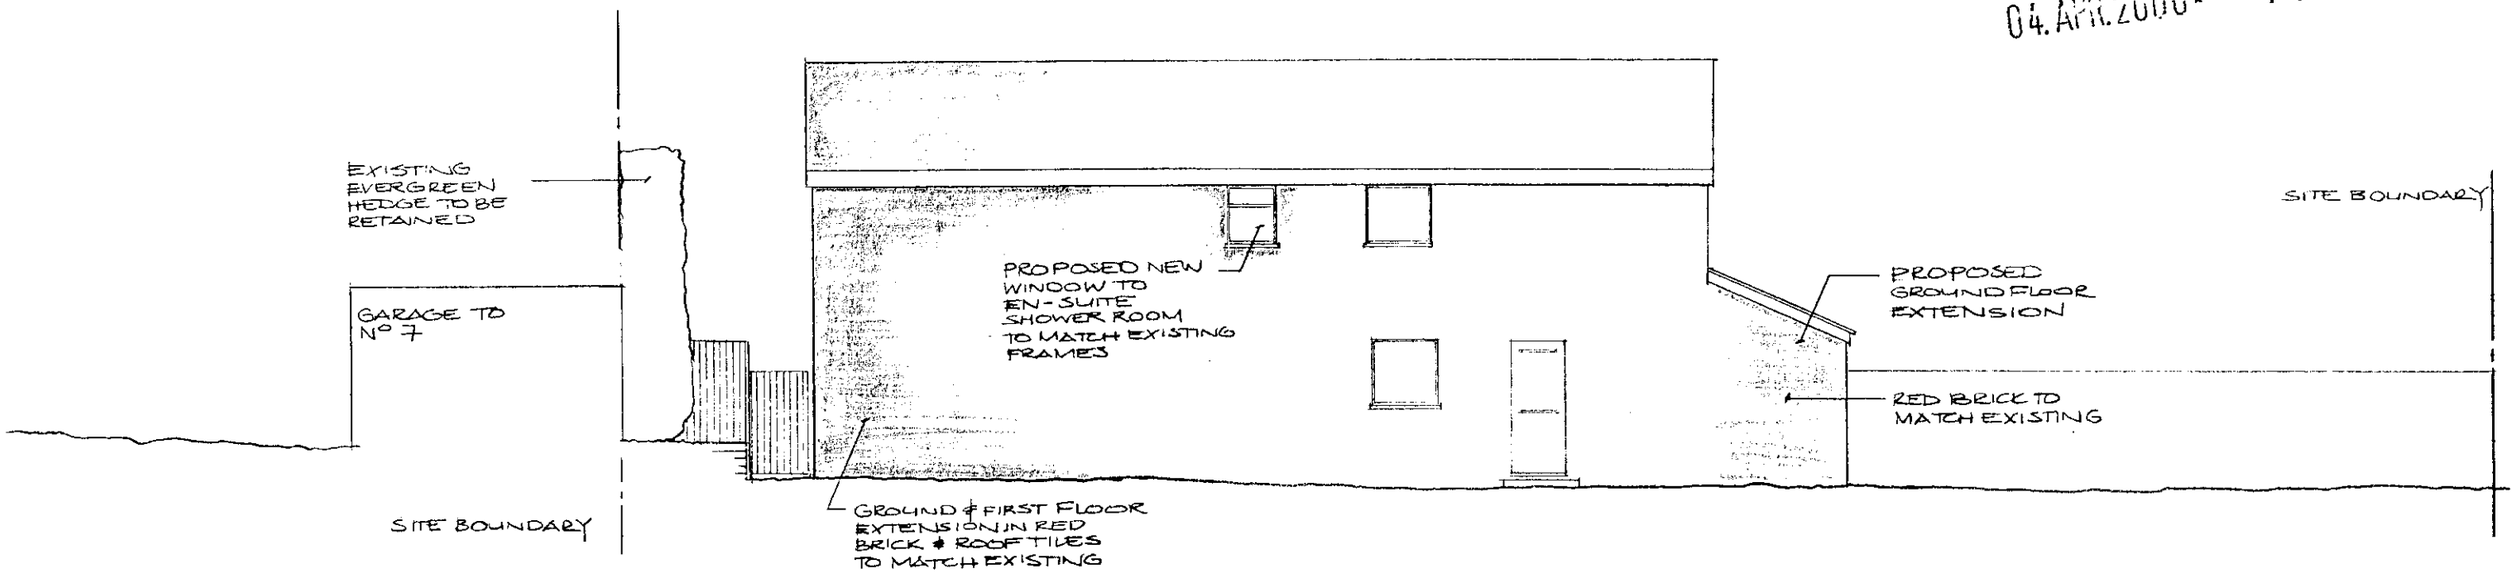

PROPOSED SOUTH ELEVATION

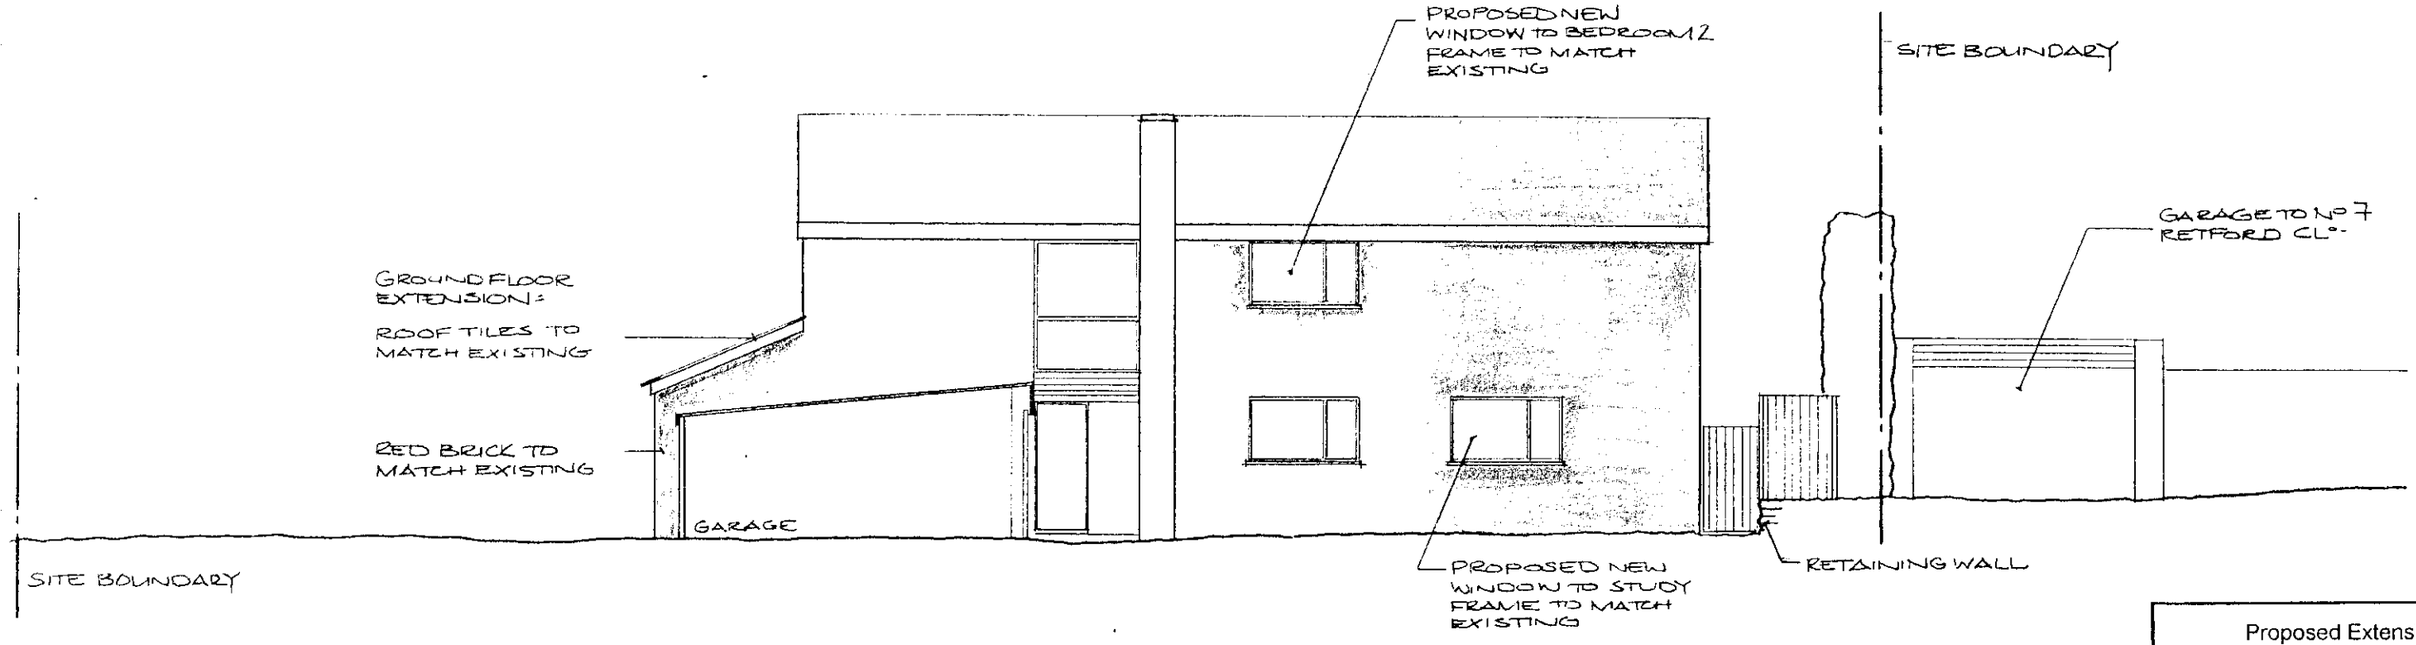

PROPOSED FRONT (NORTH) ELEVATION

Superseded

Proposed Extension
to

8 Retford Close
Woodley Reading

Proposed Front & South Elevation
Scale 1:100
Drawing No. 08

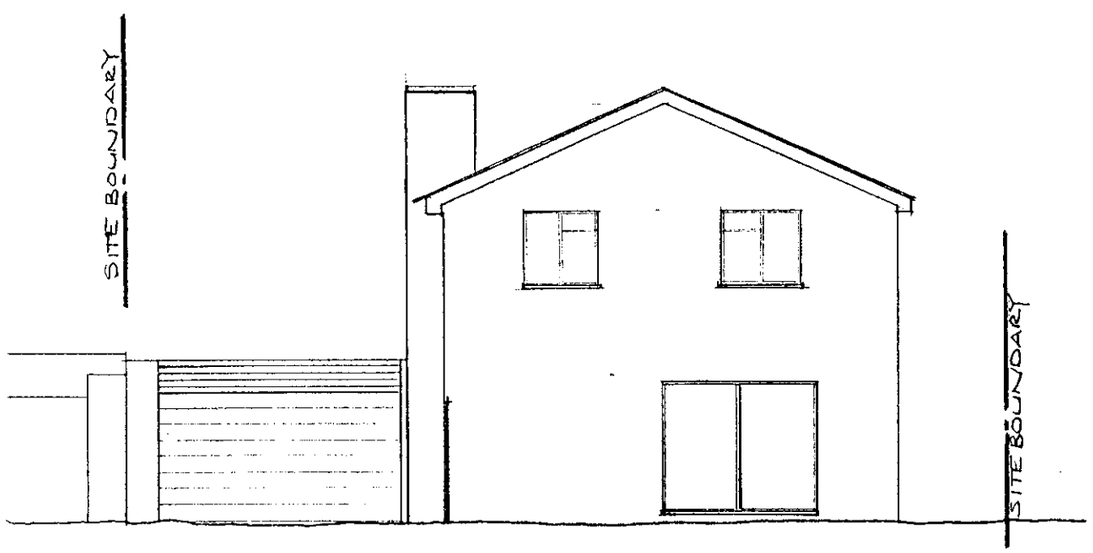

EXISTING WEST ELEVATION

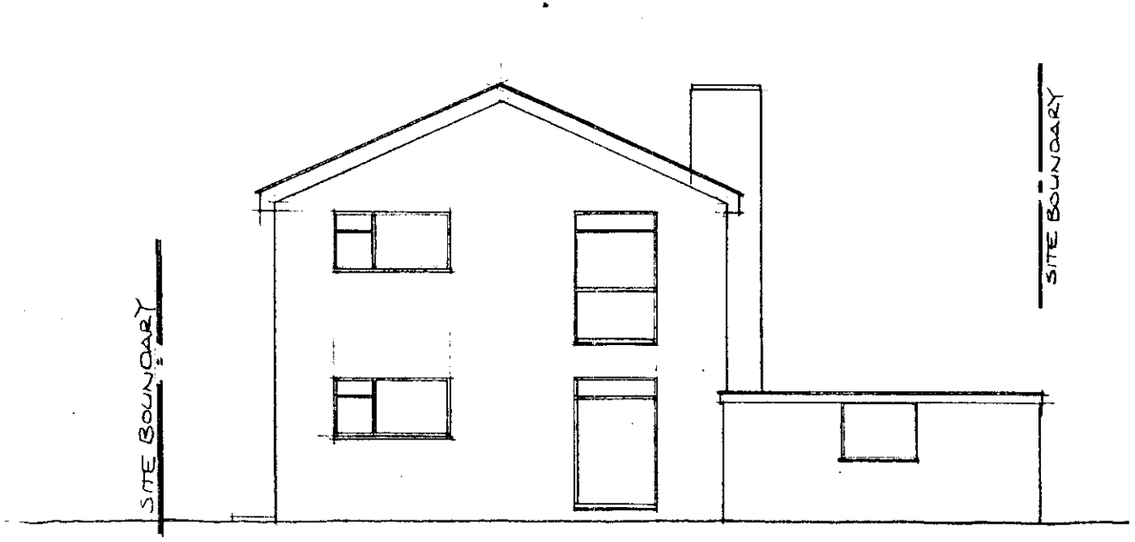

EXISTING EAST ELEVATION

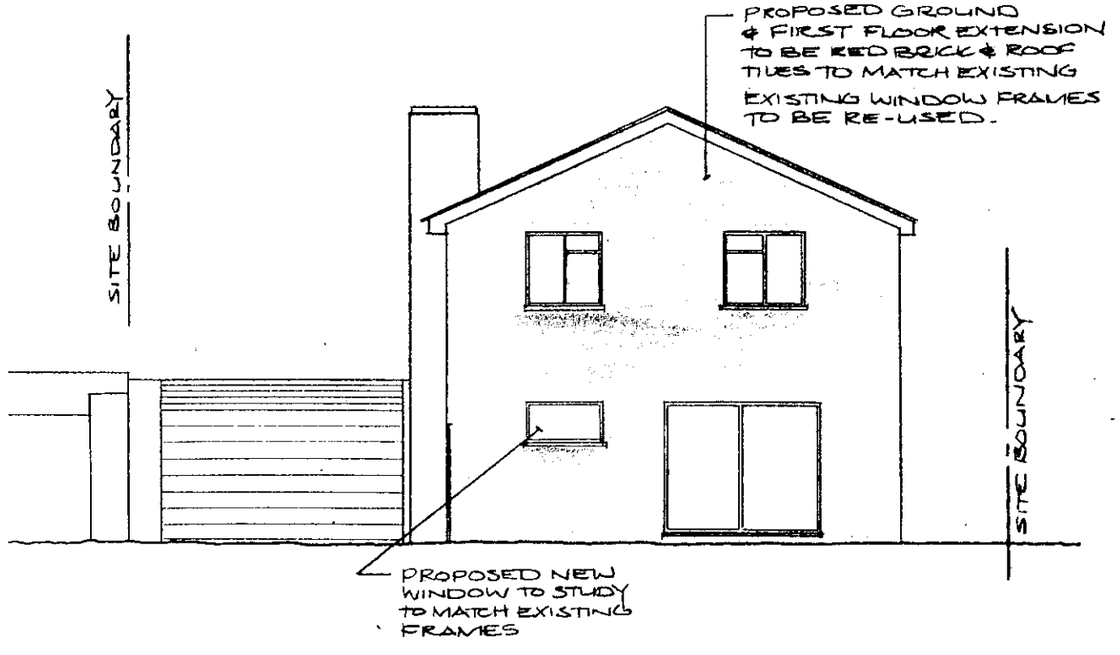

PROPOSED WEST ELEVATION

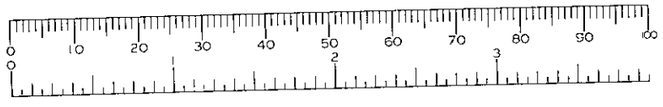

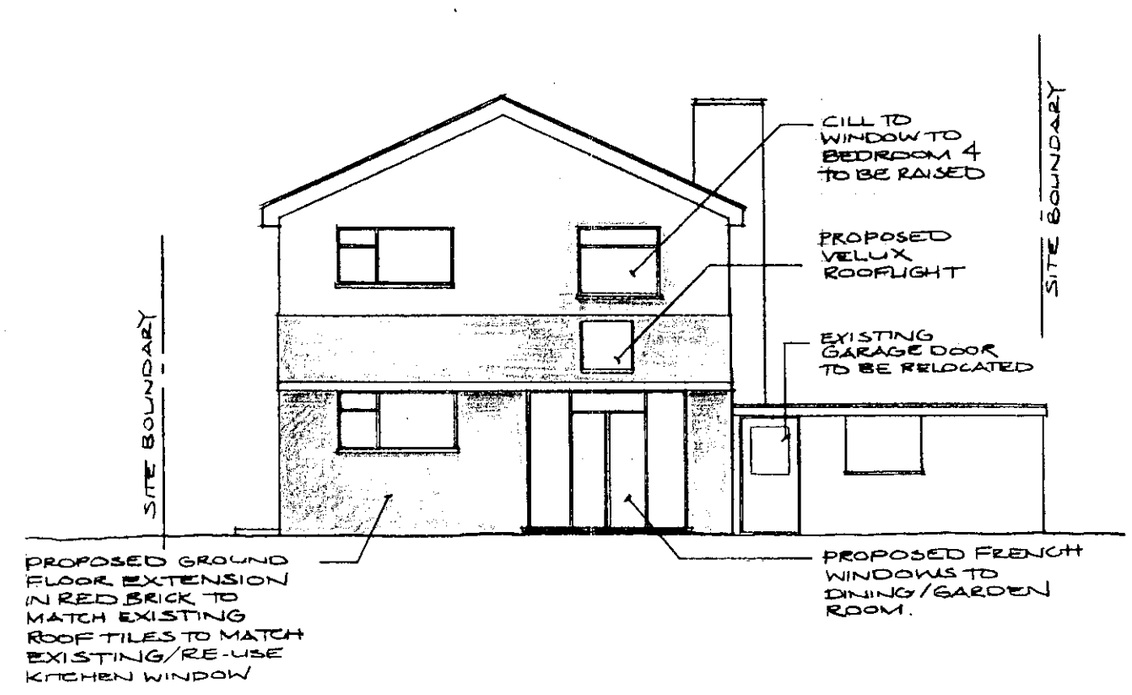

PROPOSED EAST ELEVATION

Superseded

Proposed Extension
to

8 Retford Close
Woodley Reading

Existing East & West Elevations
Proposed East & West Elevations
Scale 1:100
Drawing No. 09

N

SITE BOUNDARY

Nº 9 RETFORD CLº.

GARAGE TO Nº 9

DRIVE TO Nº 8

EXISTING SOFT LANDSCAPING TO BE RETAINED

SITE BOUNDARY

EXISTING SOFT LANDSCAPING TO BE RETAINED

GARAGE

EXISTING 4-5M EVERGREEN HEDGE TO BE RETAINED.

LOUNGE

DINING

GARDEN

12-5 M.

GARAGE TO Nº 7 RETFORD CLº

GARDEN TO Nº 7

GARDEN

KITCHEN

1-75M

7-4M

SITE BOUNDARY

0 10 20 30 40 50 60 70 80 90 100

0 1 2 3

EXISTING GROUND FLOOR PLAN

Proposed Extension
to

8 Retford Close
Woodley Reading

Existing Ground Floor Plan
Scale 1:100
Drawing No. 03

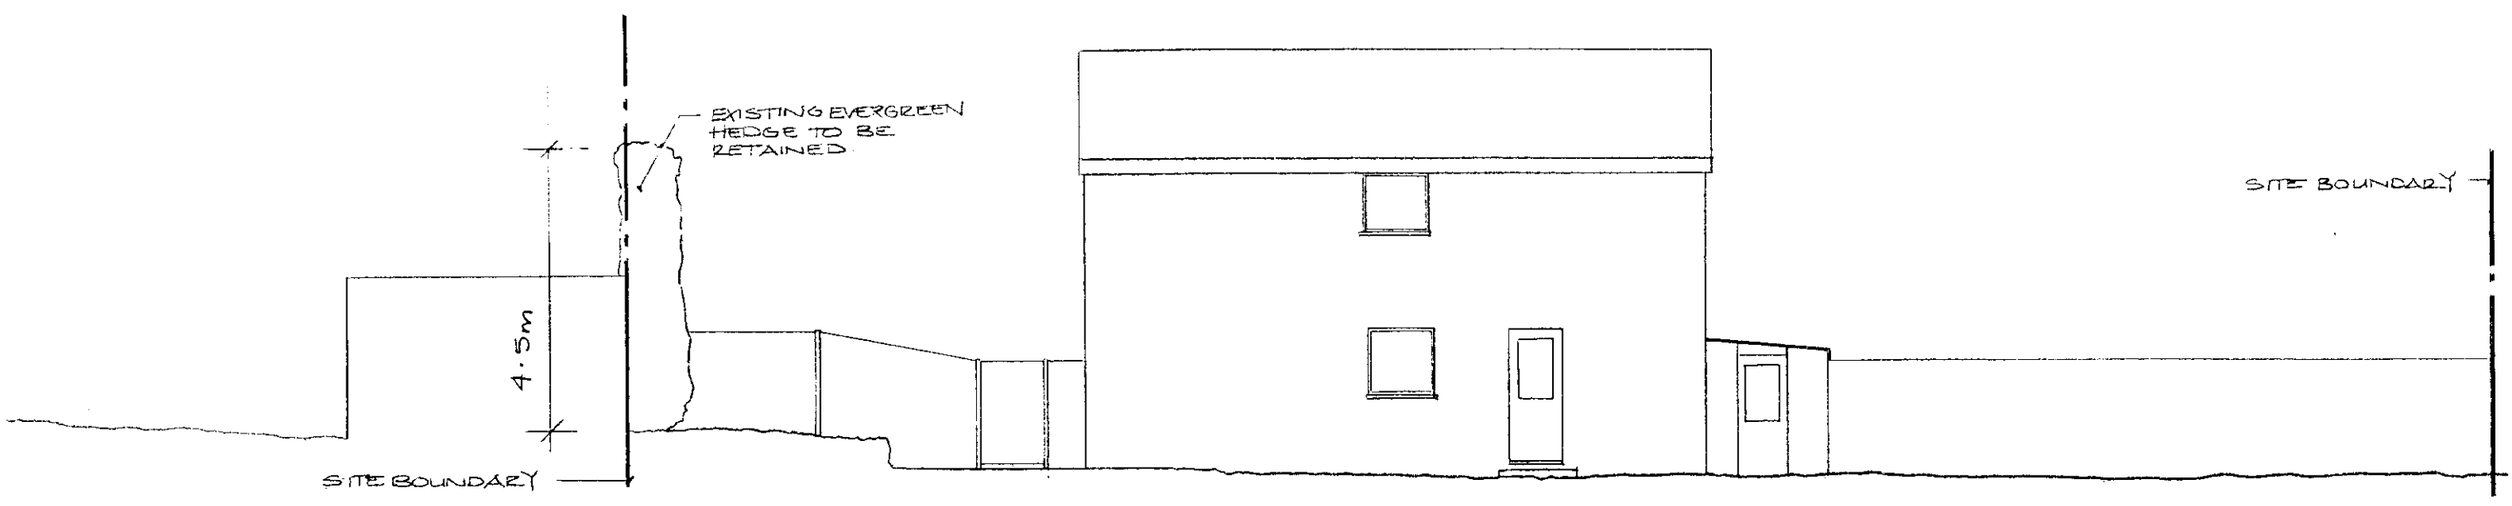

EXISTING SOUTH ELEVATION

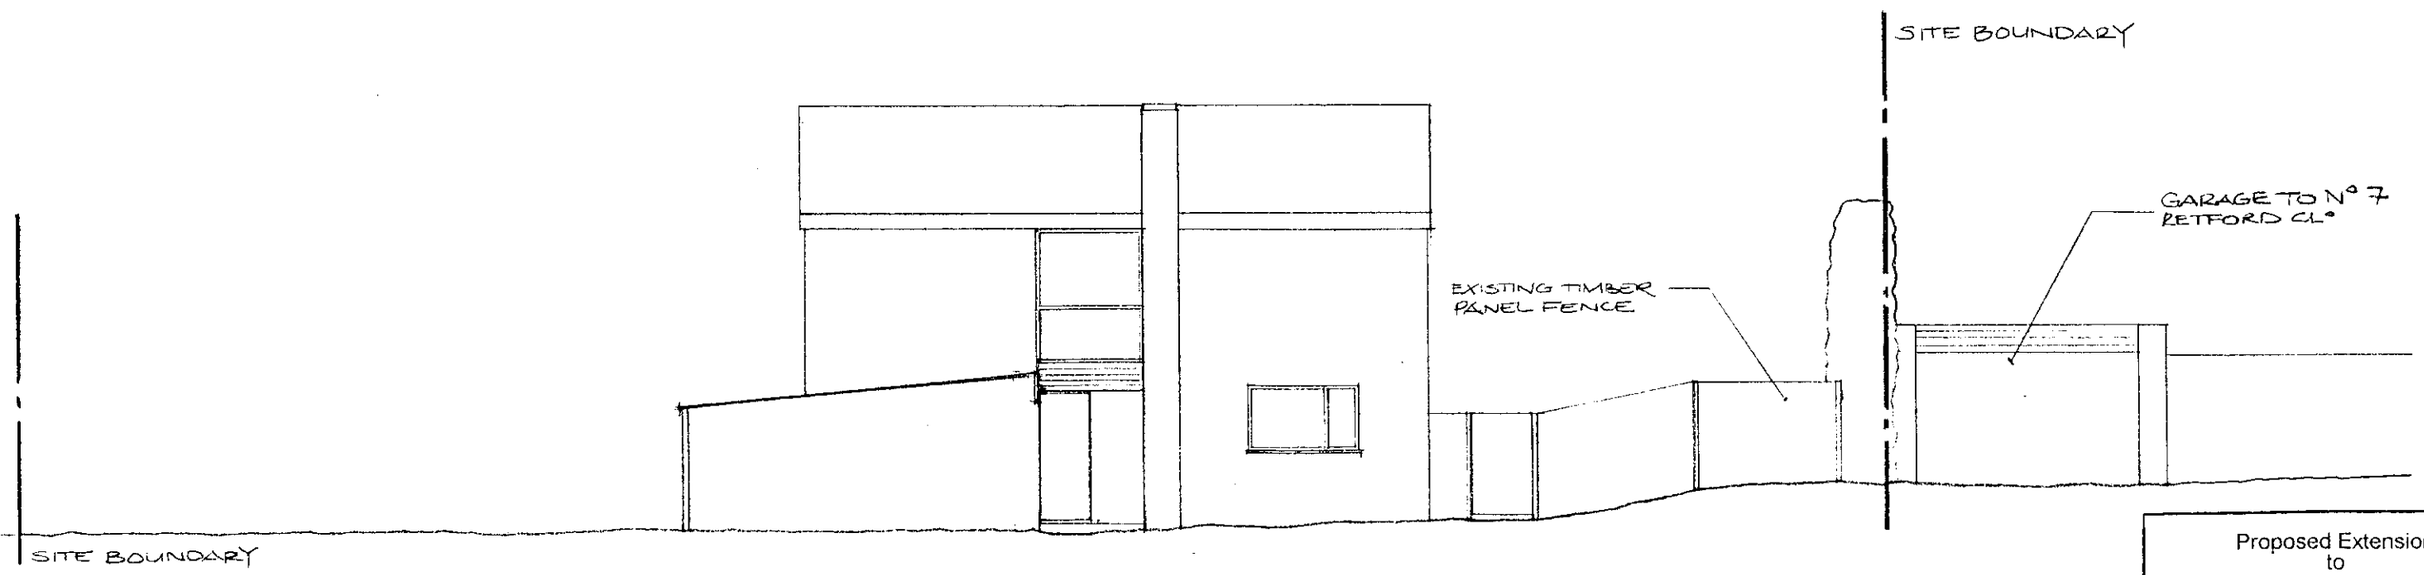

EXISTING FRONT (NORTH) ELEVATION

Proposed Extension
to

8 Retford Close
Woodley Reading

Existing Front & South Elevation
Scale 1:100
Drawing No. 07

04. APR. 2016 1168

SITE BOUNDARY

Nº 9 RETFORD CLº

GARAGE ROOF TO Nº 9

SITE BOUNDARY

GARAGE ROOF

BEDROOM 1

BEDROOM 3

GARDEN

GARAGE ROOF TO Nº 7.

GARDEN

BEDROOM 2

BEDROOM 4

SITE BOUNDARY

EXISTING FIRST FLOOR PLAN

Proposed Extension
to

8 Retford Close
Woodley Reading

Existing First Floor Plan
Scale 1:100
Drawing No. 04