



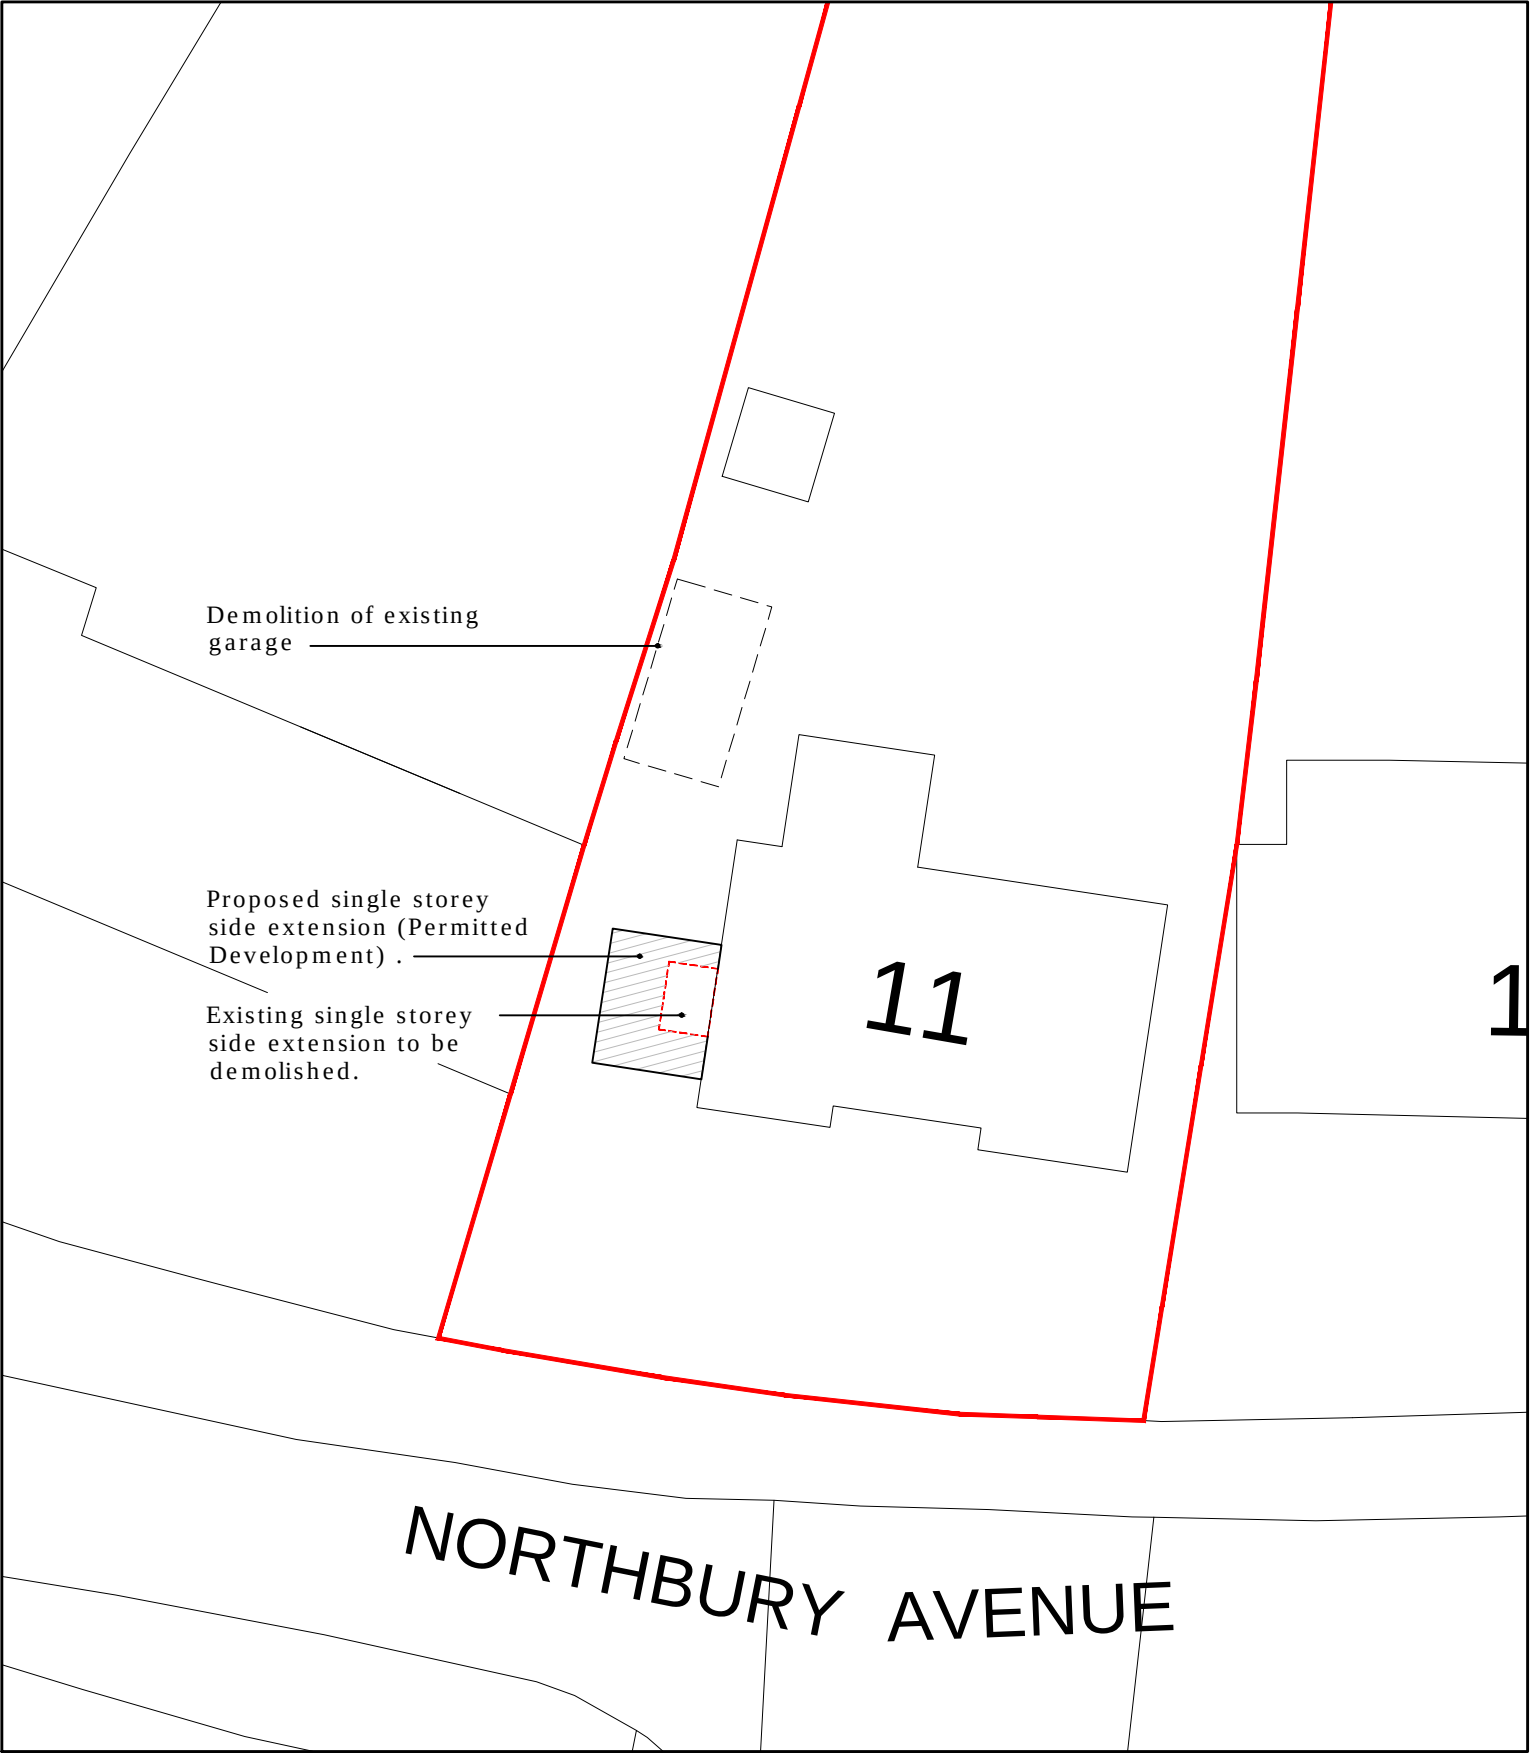


Block Plan (1:200)

0 2 4 6 8 10 Metres

Scale Bar - 1:200

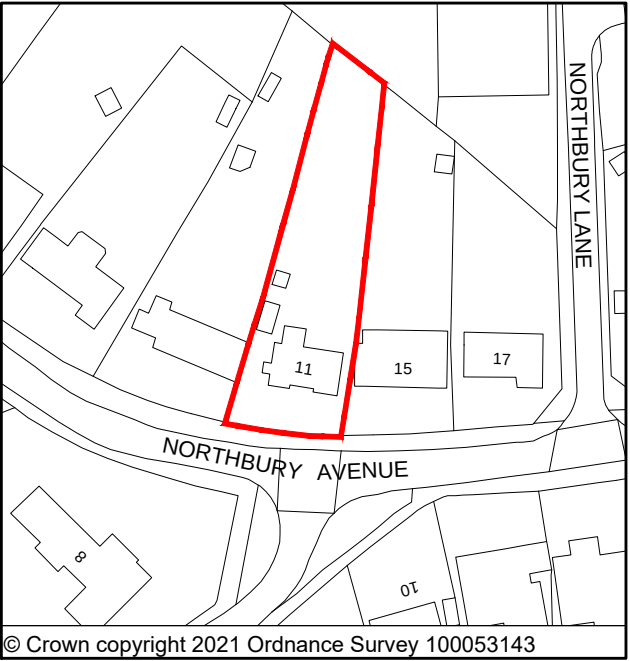

Location Plan (1:1250)

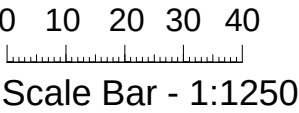

Legend

-  Extent of proposed development
-  Plot boundary

11 Northbury Avenue Ruscombe, Twyford RG10 9LH	
Location & Block Plans	
As Shown @ A3	September 24
Drawn: MDT	05