


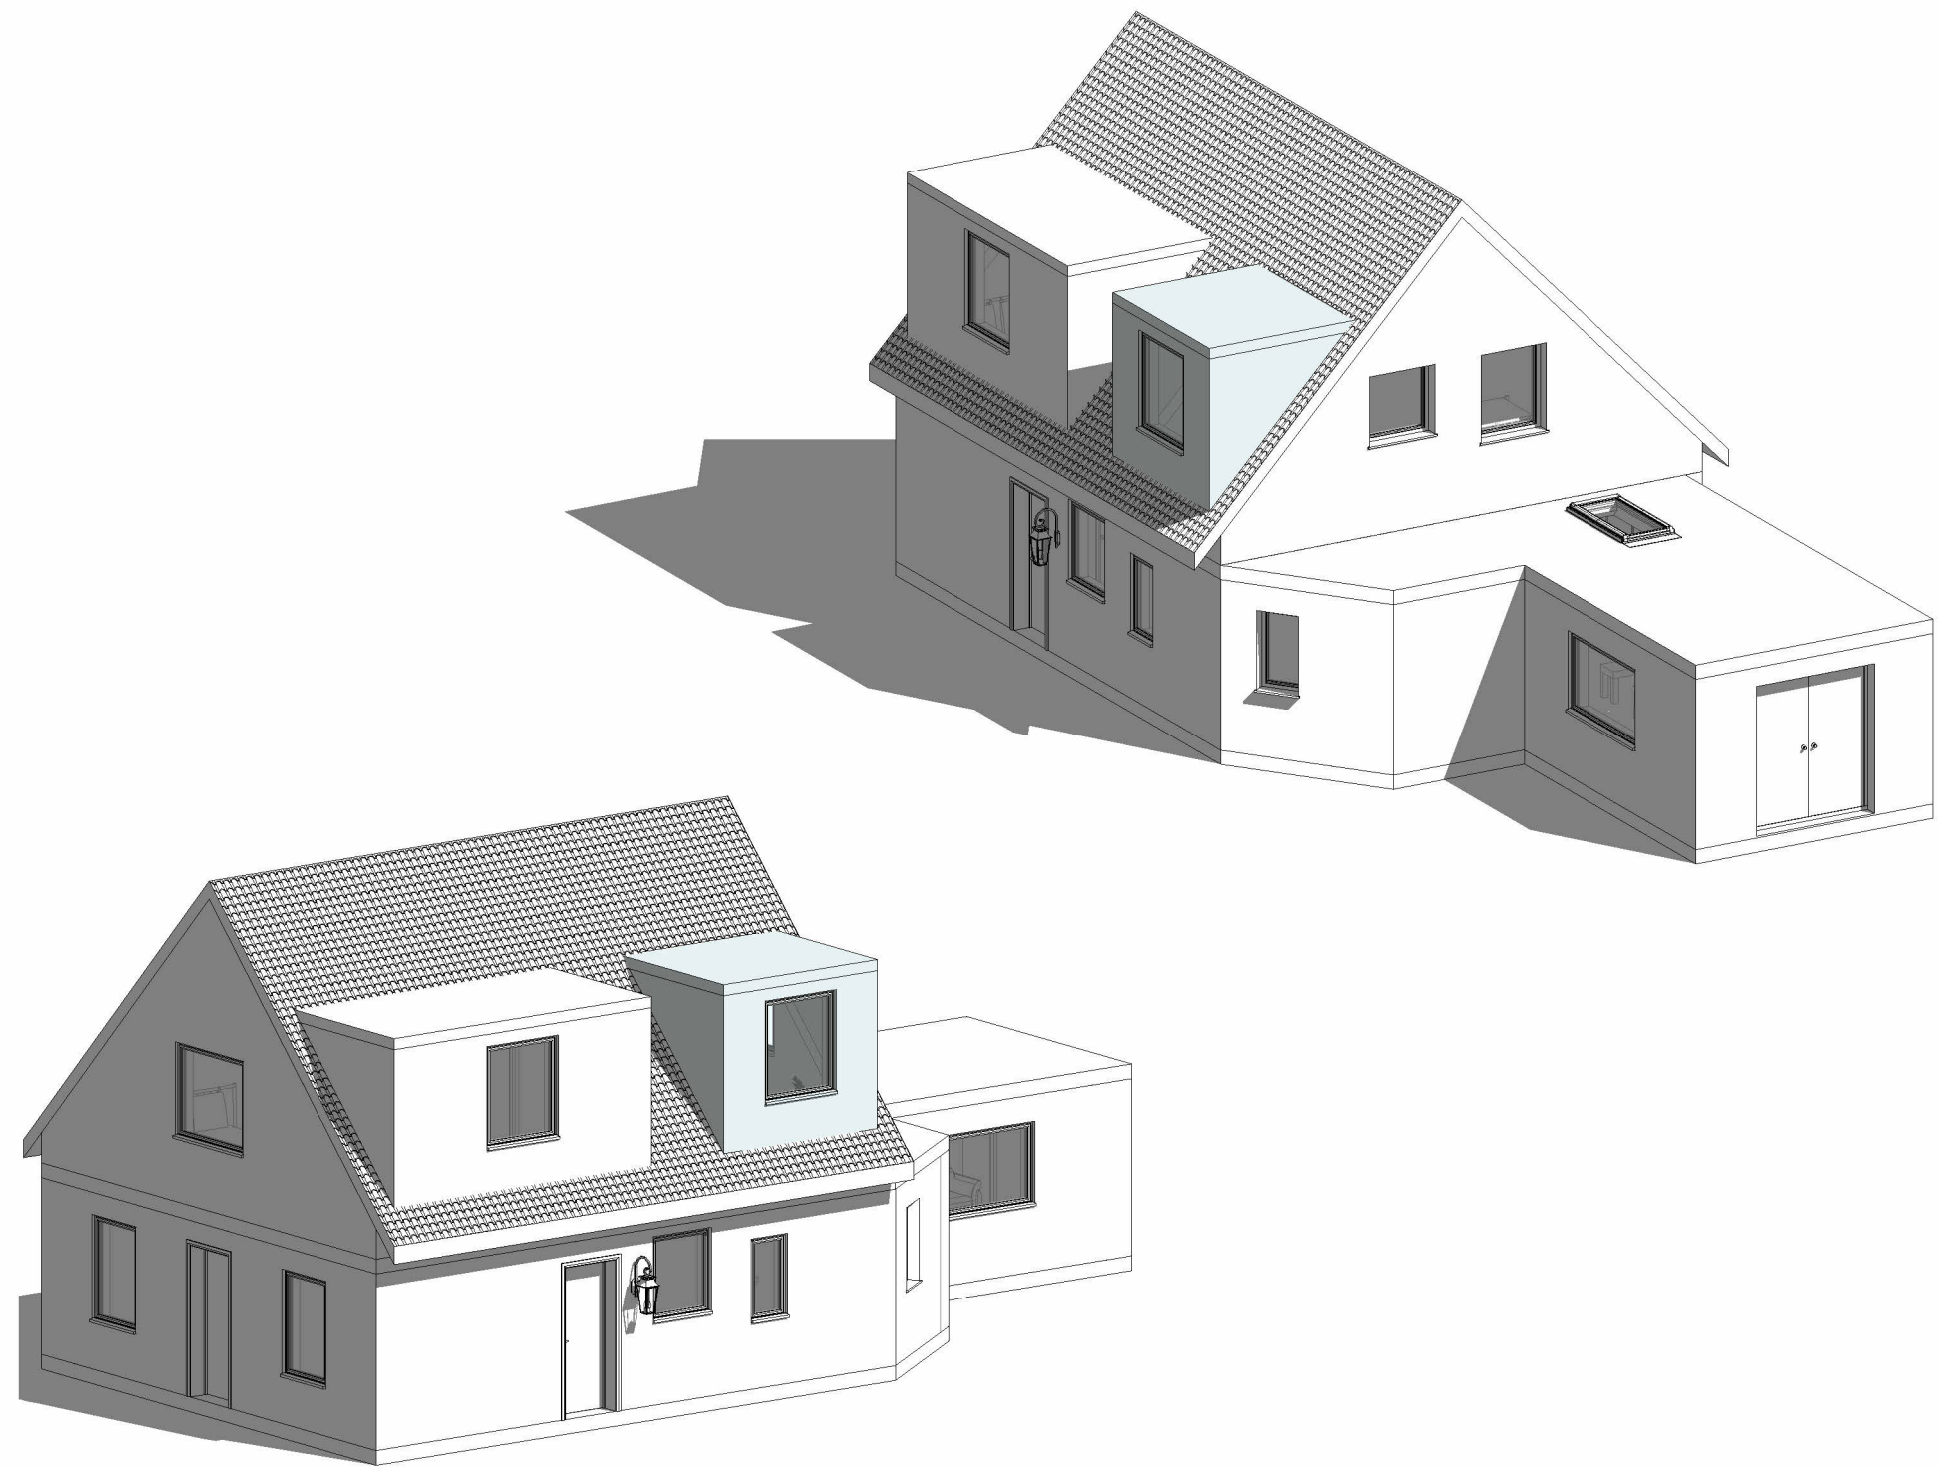


Notes
Contractors must verify all dimensions on site before commencing any work on shop drawings Do not scale from this drawing
Videre Architects & Surveyors Ltd copyright

BIM Transmittal Disclaimer
Videre Architects & Surveyors Ltd makes no express or implied warranties with respect to the character, function, or capabilities of the data (inclusive of 3rd party data incorporated within), or the suitability of the data for any particular purpose beyond those originally intended by Videre Architects & Surveyors Ltd. Please refer to our standard terms and conditions for further details.

PLANNING

3	Issued for Planning with amendments	11.09.25	KC	EC
2	Issued for planning	31.07.25	KC	EC
1	Issued for client comments	18.07.25	KC	EC
Rev	Rev Description	Rev Date	Issued by	Issued to
KC		JF	KC	
Drawn By		Reviewed By	Approved By	
WEST57		04/06/25	@ A3	
MCB Number		Date Created	Scale @ A3	

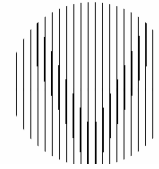

Videre Architects & Surveyors Ltd
Maplescombe Lane, Eynsford, DA4 0JZ
+44 (0)33 3090 5030 info@videreas.com

Client
MS. E.CAIRNEY

Project
57 WESTERN AVENUE
READING
RG5 3BL

Drawing Title
PROPOSED 3D VIEWS

ARCHITECTURE									
Drawing / Document Reference								Status	
WEST57 - VDE - XX - ZZ - DR - A - 0208								S4 - 3	
Project	Originator	FnBr	SpBr	Form	Discipline	Number		Status	Revision