




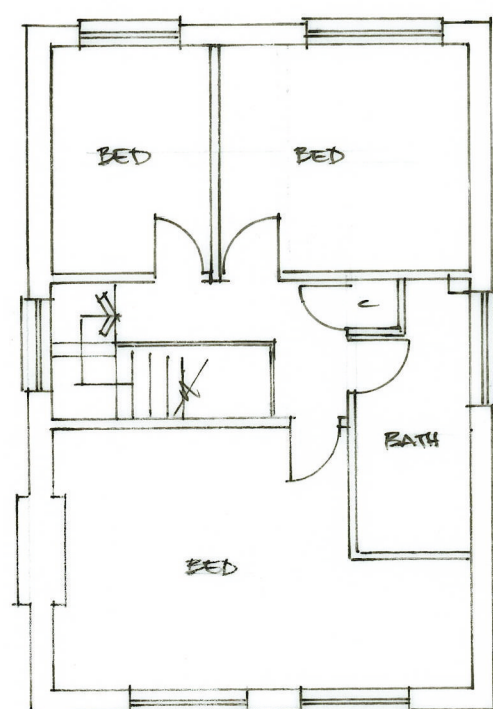


FIRST EXTG

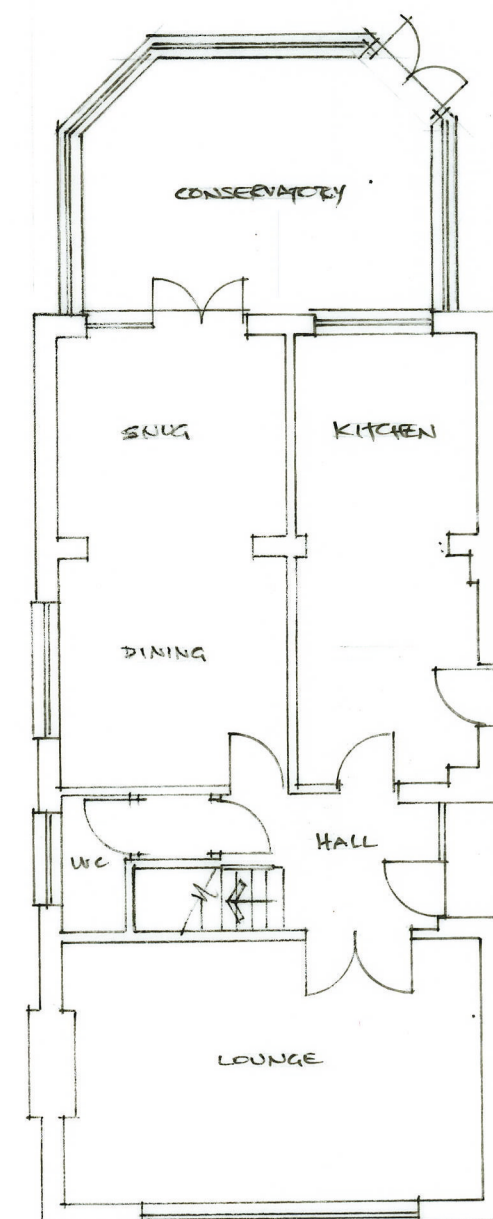


GROUND EXTG 1:100

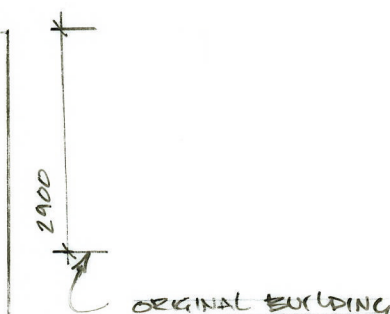

ORIGINAL BUILDING

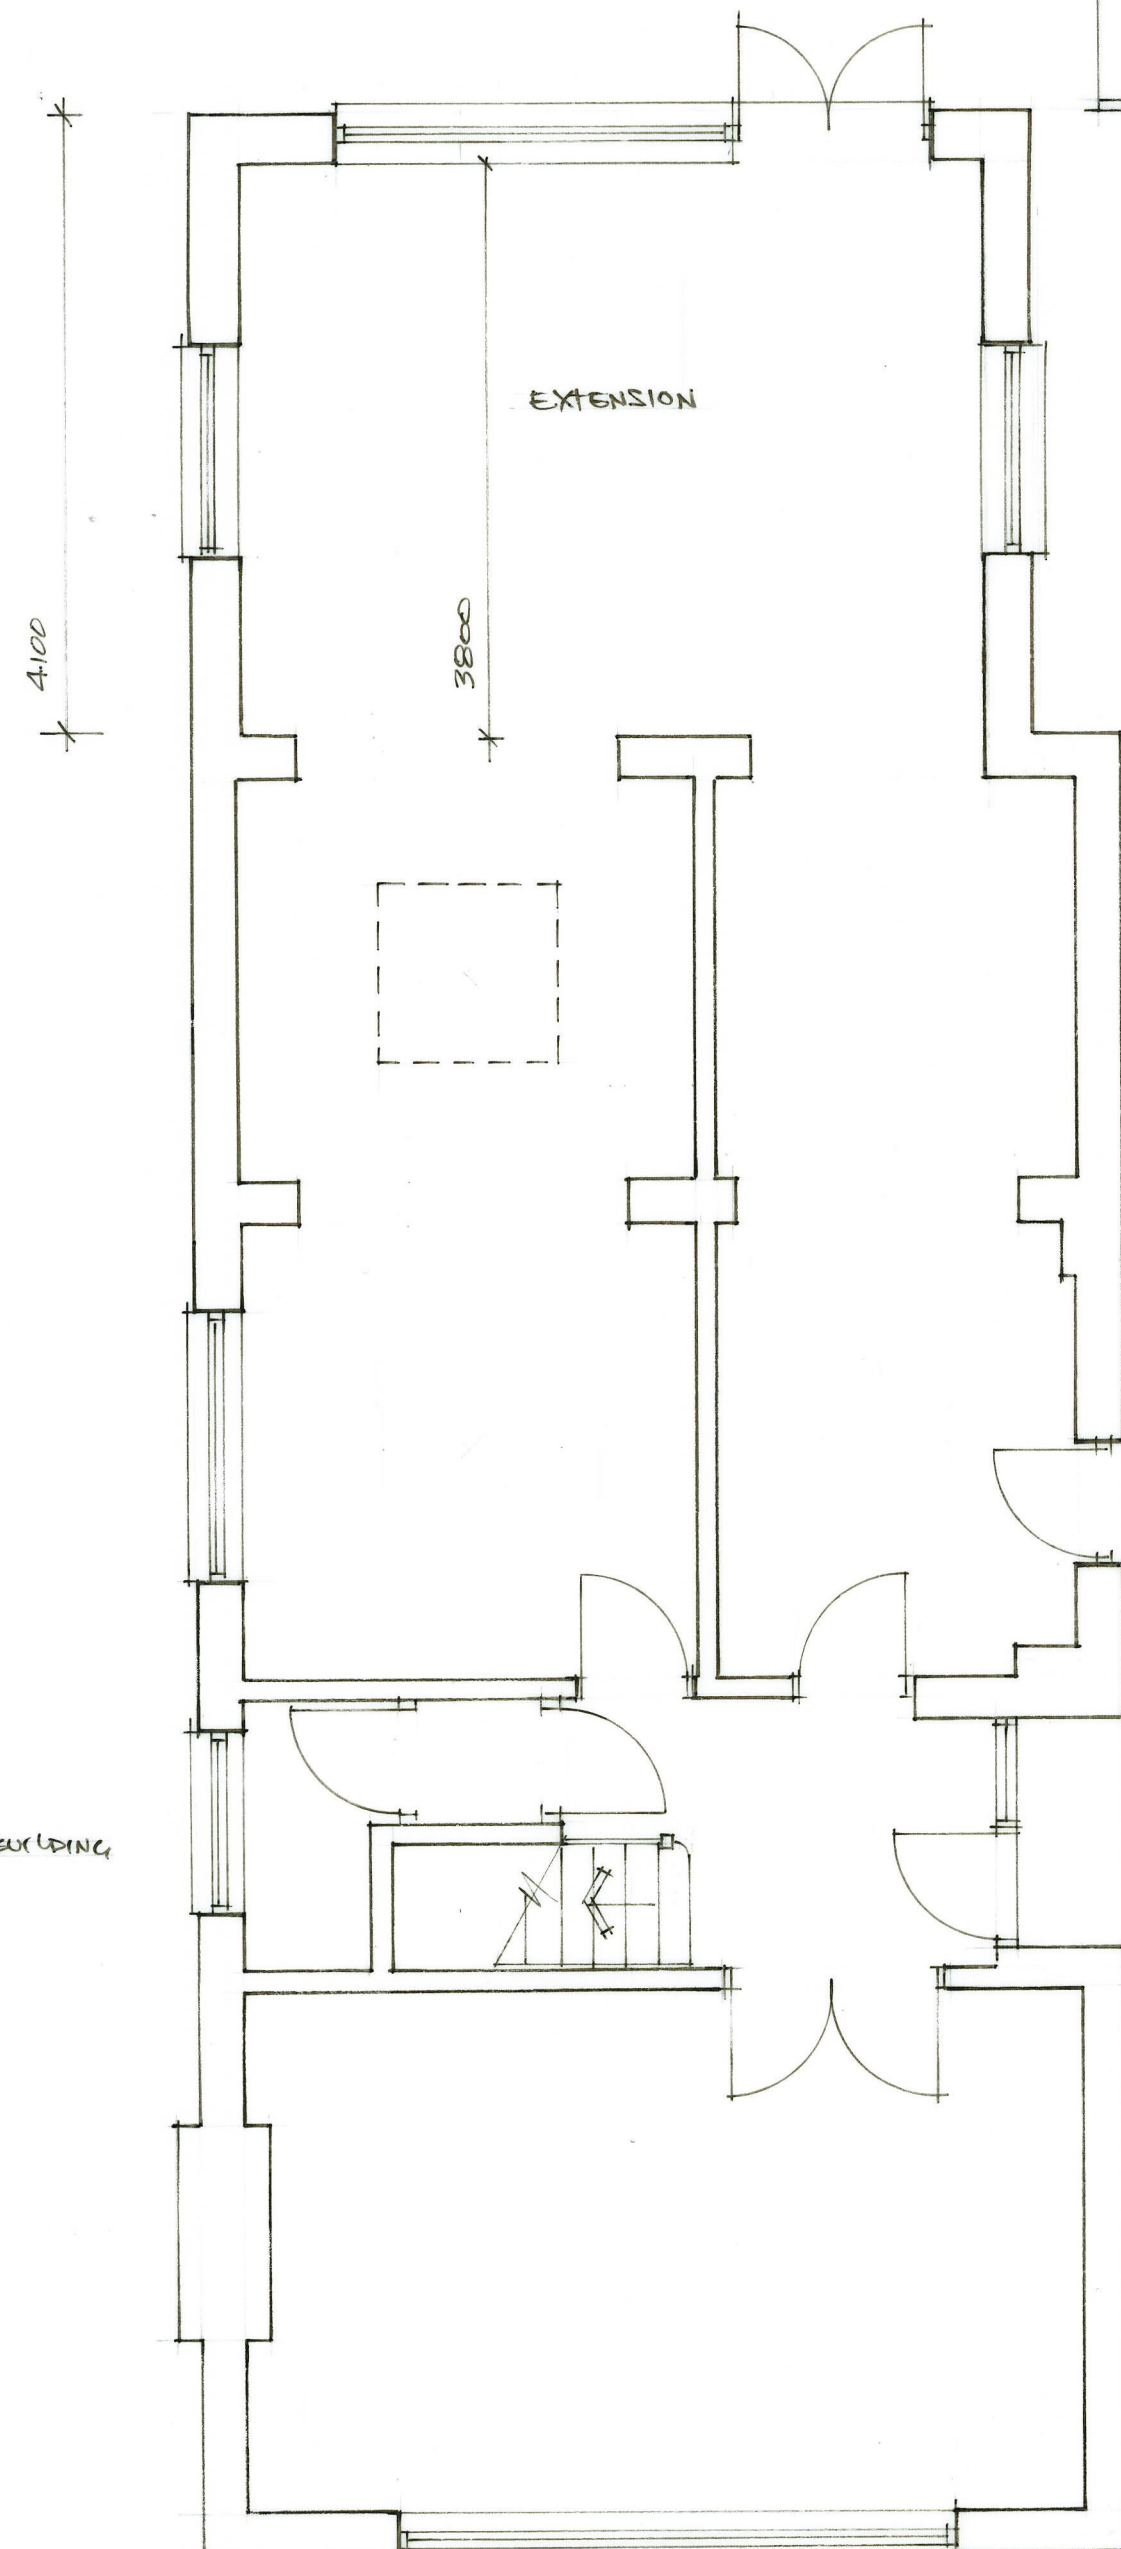


GROUND PROPOSED 1:50

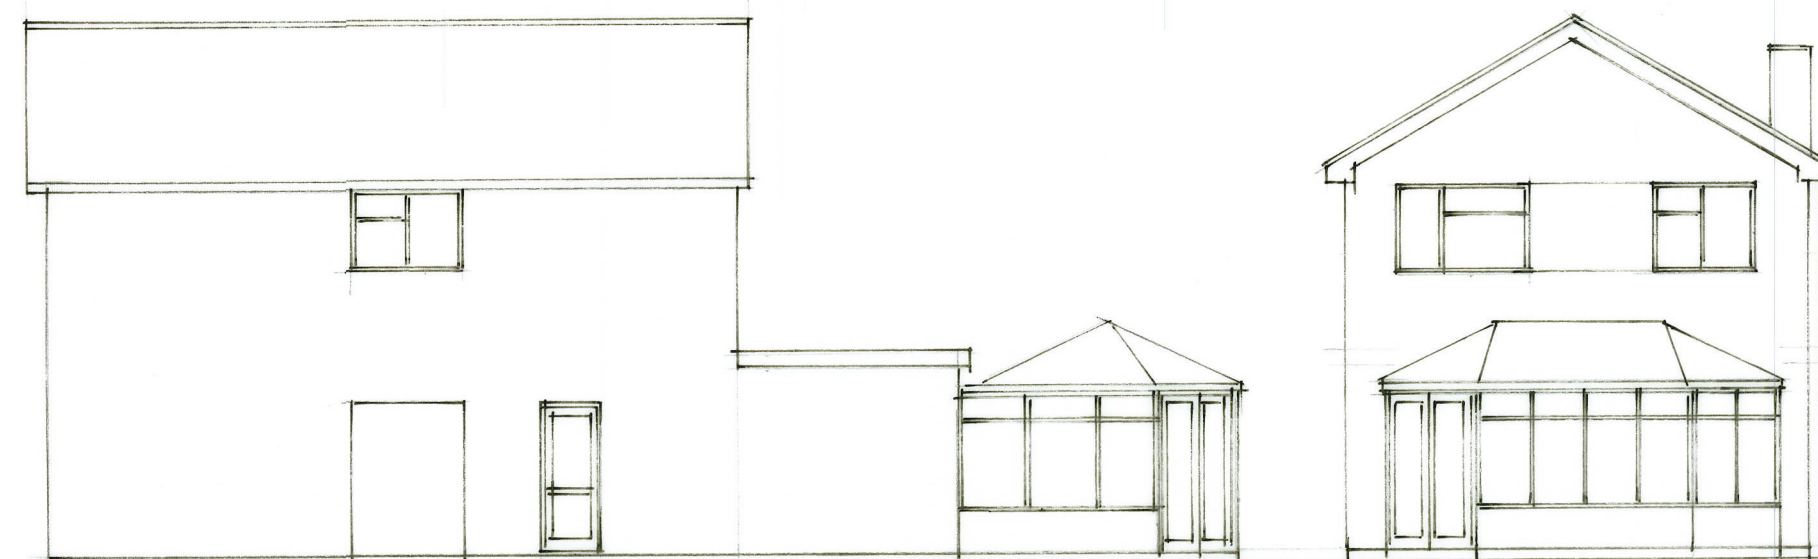


SIDE EXTG

REAR EXTG

ELEVATIONS 1:100

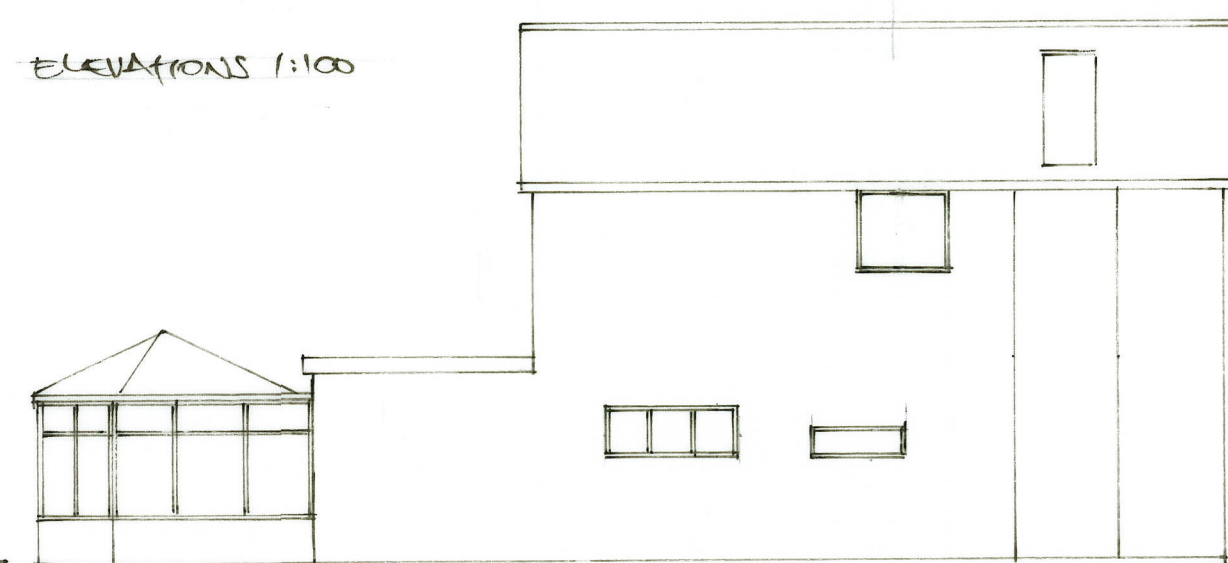

SIDE EXTG

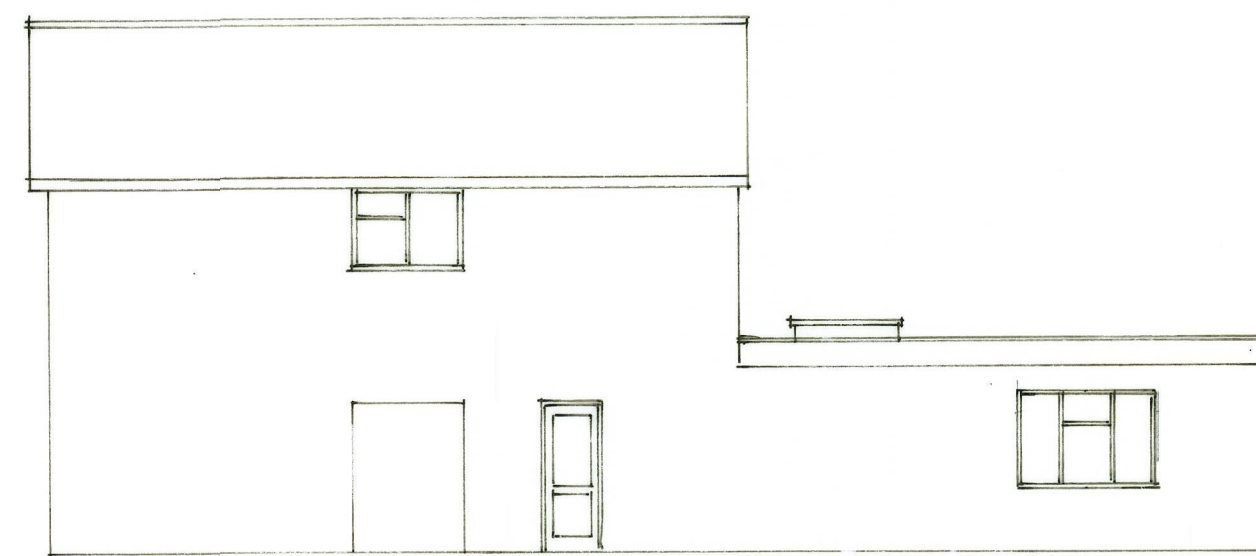


SIDE PROPOSED



REAR PROPOSED

ROOF LIGHT
BRICK TO MATCH

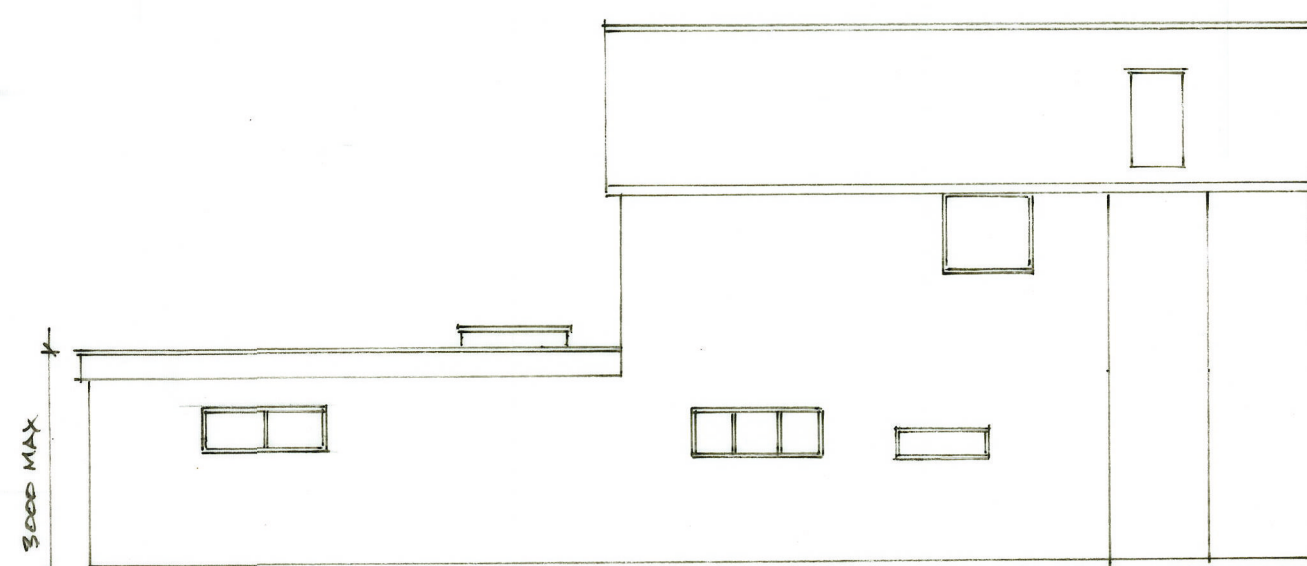

SIDE PROPOSED



MR & MRS HOAR

PROPOSED SINGLE STOREY REAR (LARGER HOME) EXTENSION AT
23 WINCHCOMBE ROAD, TWYFORD, RG10 0HZ
PROPOSED PLANS & ELEVATIONS

scale 1:50, 1:100

date MARCH 26