




SCALE BAR 1 : 50

NOTE
ALL MATERIALS INTENDED TO BE USED ON
NEW EXTENSION ARE TO MATCH EXISTING.
THIS DRAWING HAS BEEN PREPARED WITHOUT
THE BENEFIT OF AN ACCURATE SITE SURVEY
KITCHEN LAYOUT AND FITTINGS ARE PURELY
INDICATIVE AT THIS STAGE

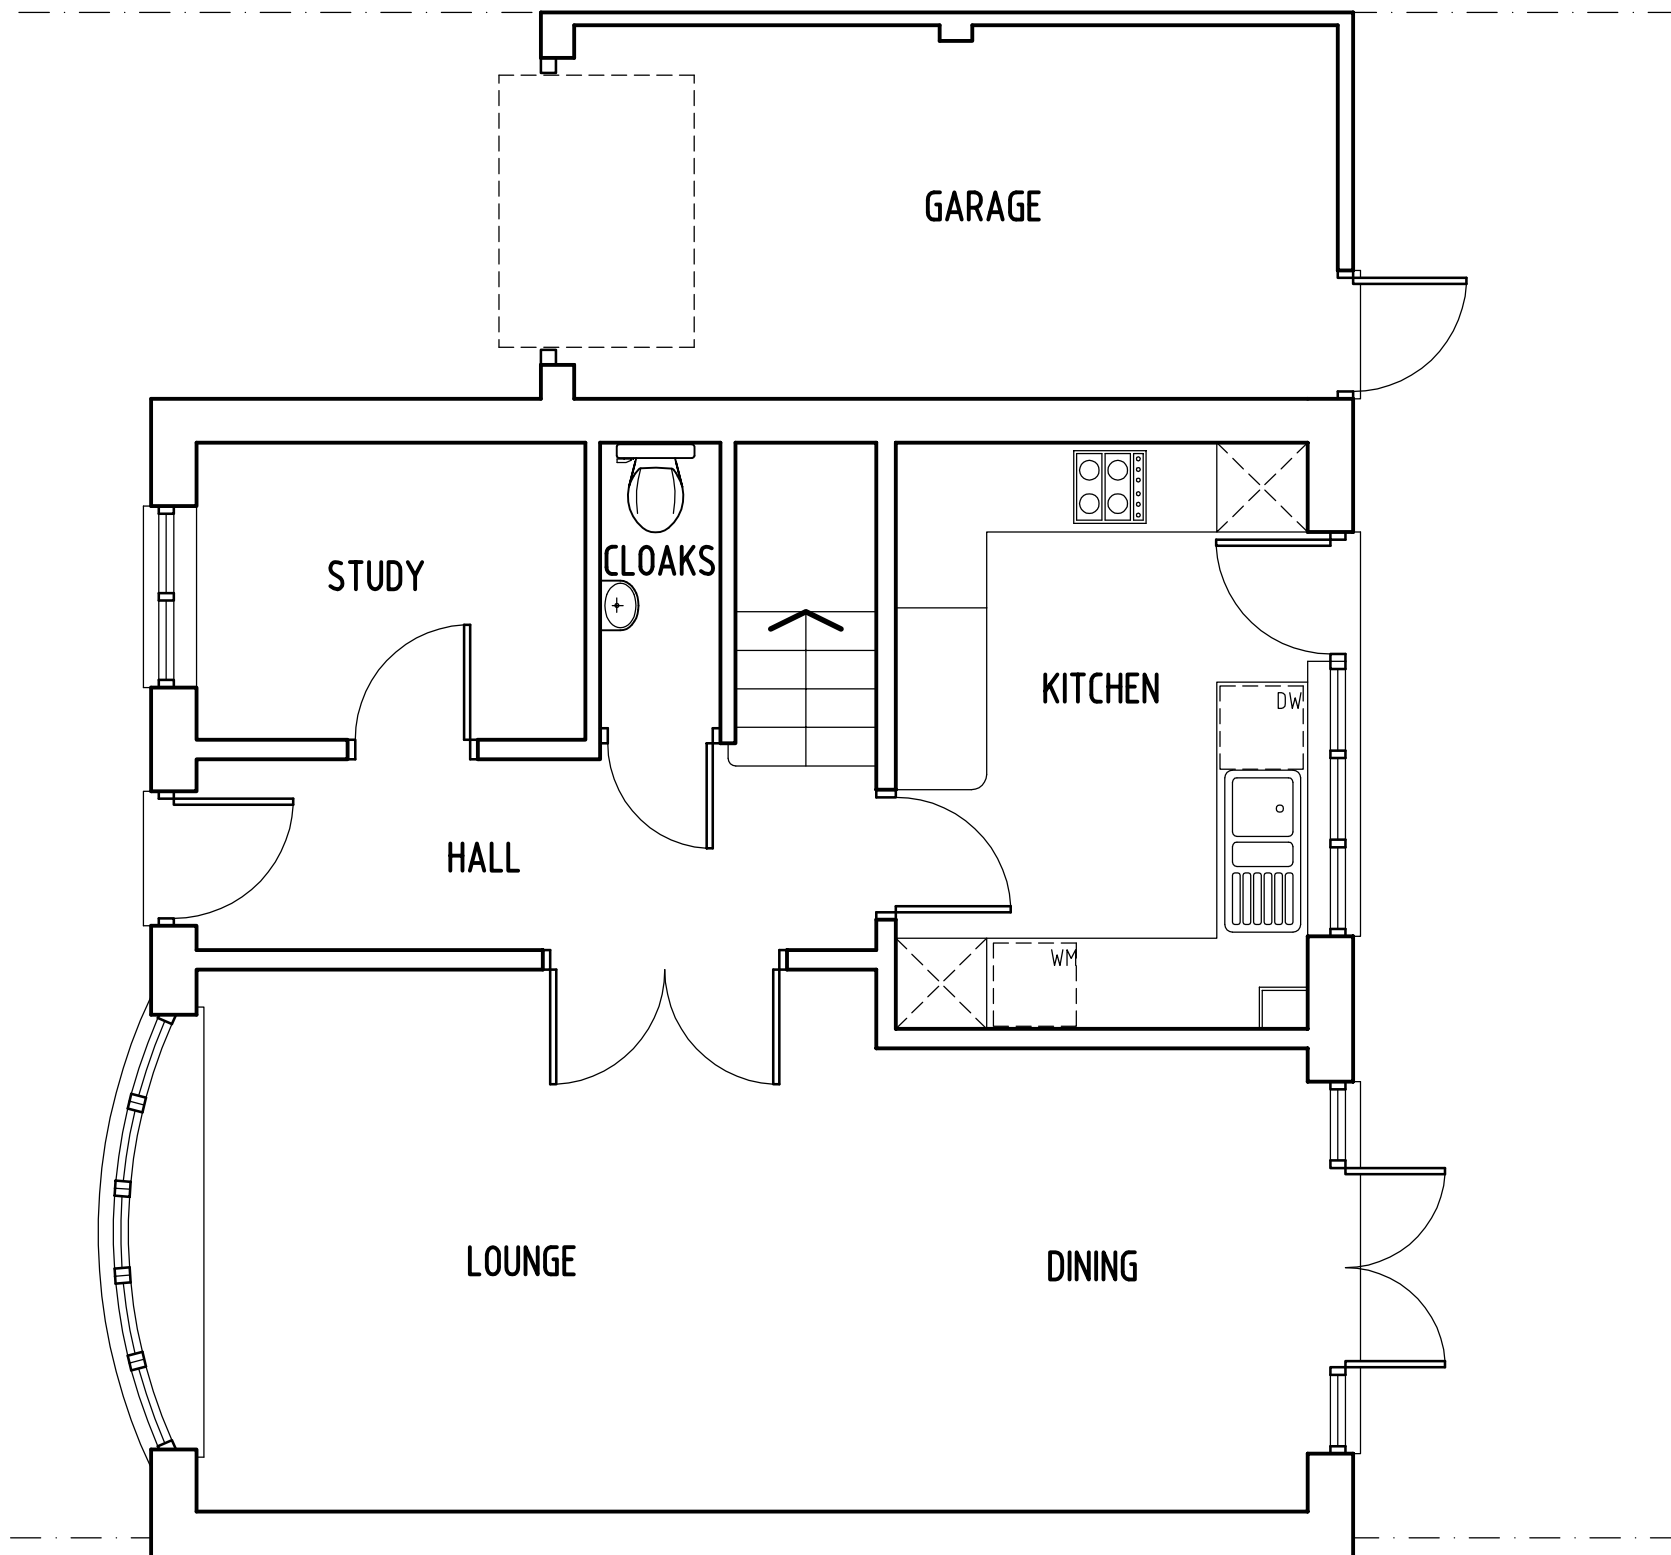

RICHARD FENN DESIGNS
11 HARRIER CLOSE, WOODLEY,
READING, BERKSHIRE. RG5 4PE.
Telephone READING (0118) 9691684
E-Mail : architect@ntlworld.com

PROPOSED SINGLE STOREY REAR EXTENSION
TO 96 MCCARTHY WAY, WOKINGHAM, BERKSHIRE
for MRS MARIE ALLOWAY

EXISTING GROUND FLOOR LAYOUT

DATE	SCALE
MAY 14th 2025	1 : 50
DRAWING No.	REVISION

ME11