
DATE: 26 October 2010

SCANNING INFORMATION SHEET

CONDITIONS

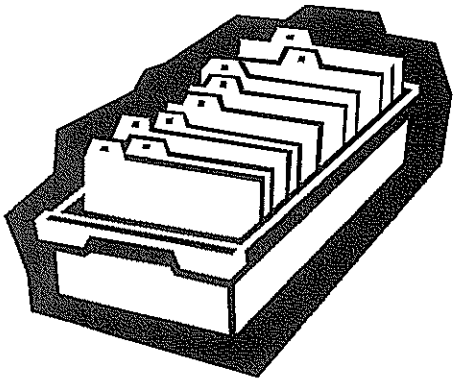


Application Number: F/2002/7290

Applicants Name:

Site Address: Rose Street Methodist Centre

PLANNING
DC: ADMIN:
07 FEB 2006
ENF: APP:
COPIES: ACK:

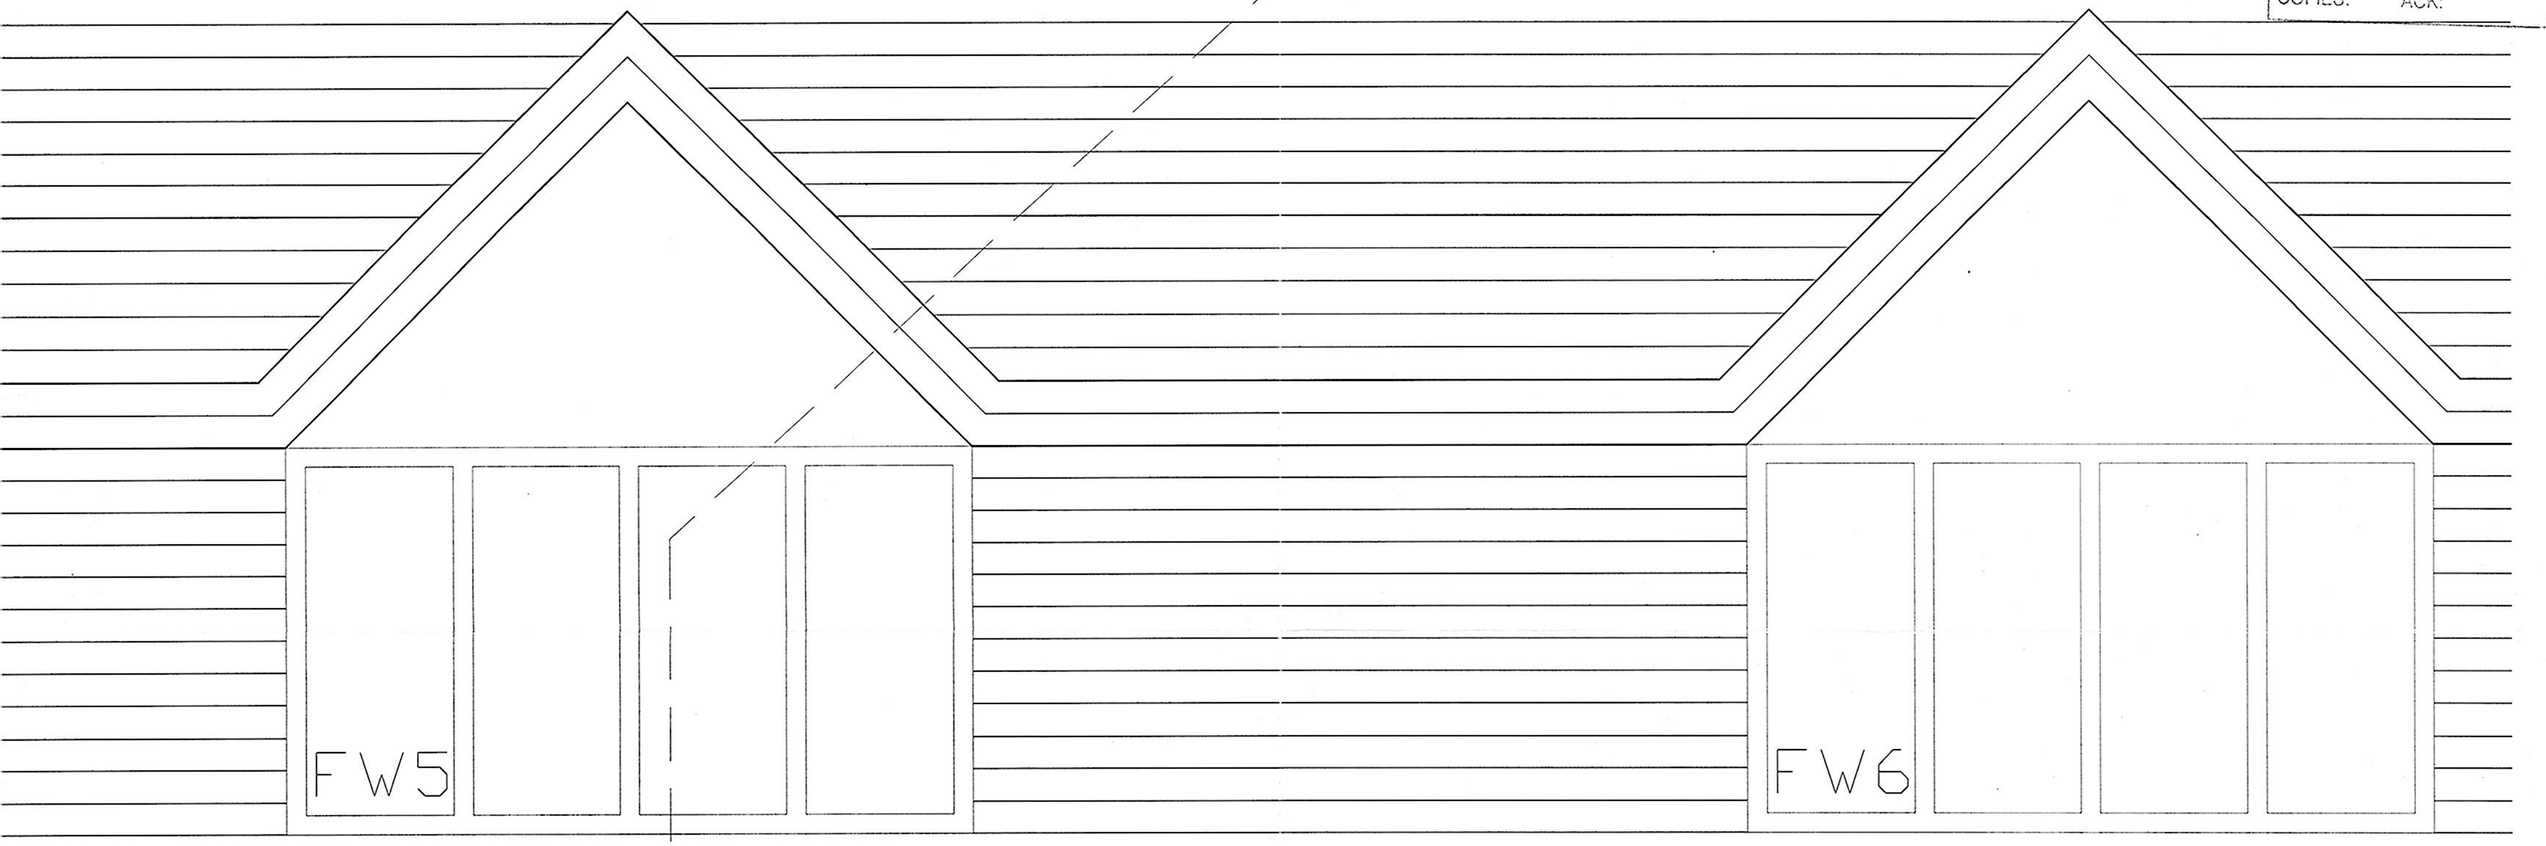

--7290
PLANS TO MEET CONDITIONS

SCALE
1:10