
DATE: 26 October 2010

SCANNING INFORMATION SHEET


CONDITIONS

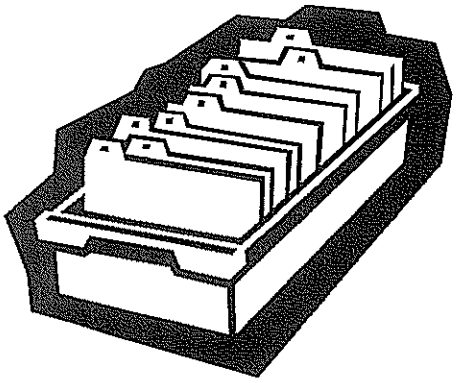

Application Number: F/2002/7290

Applicants Name:

Site Address: Rose Street Methodist Centre

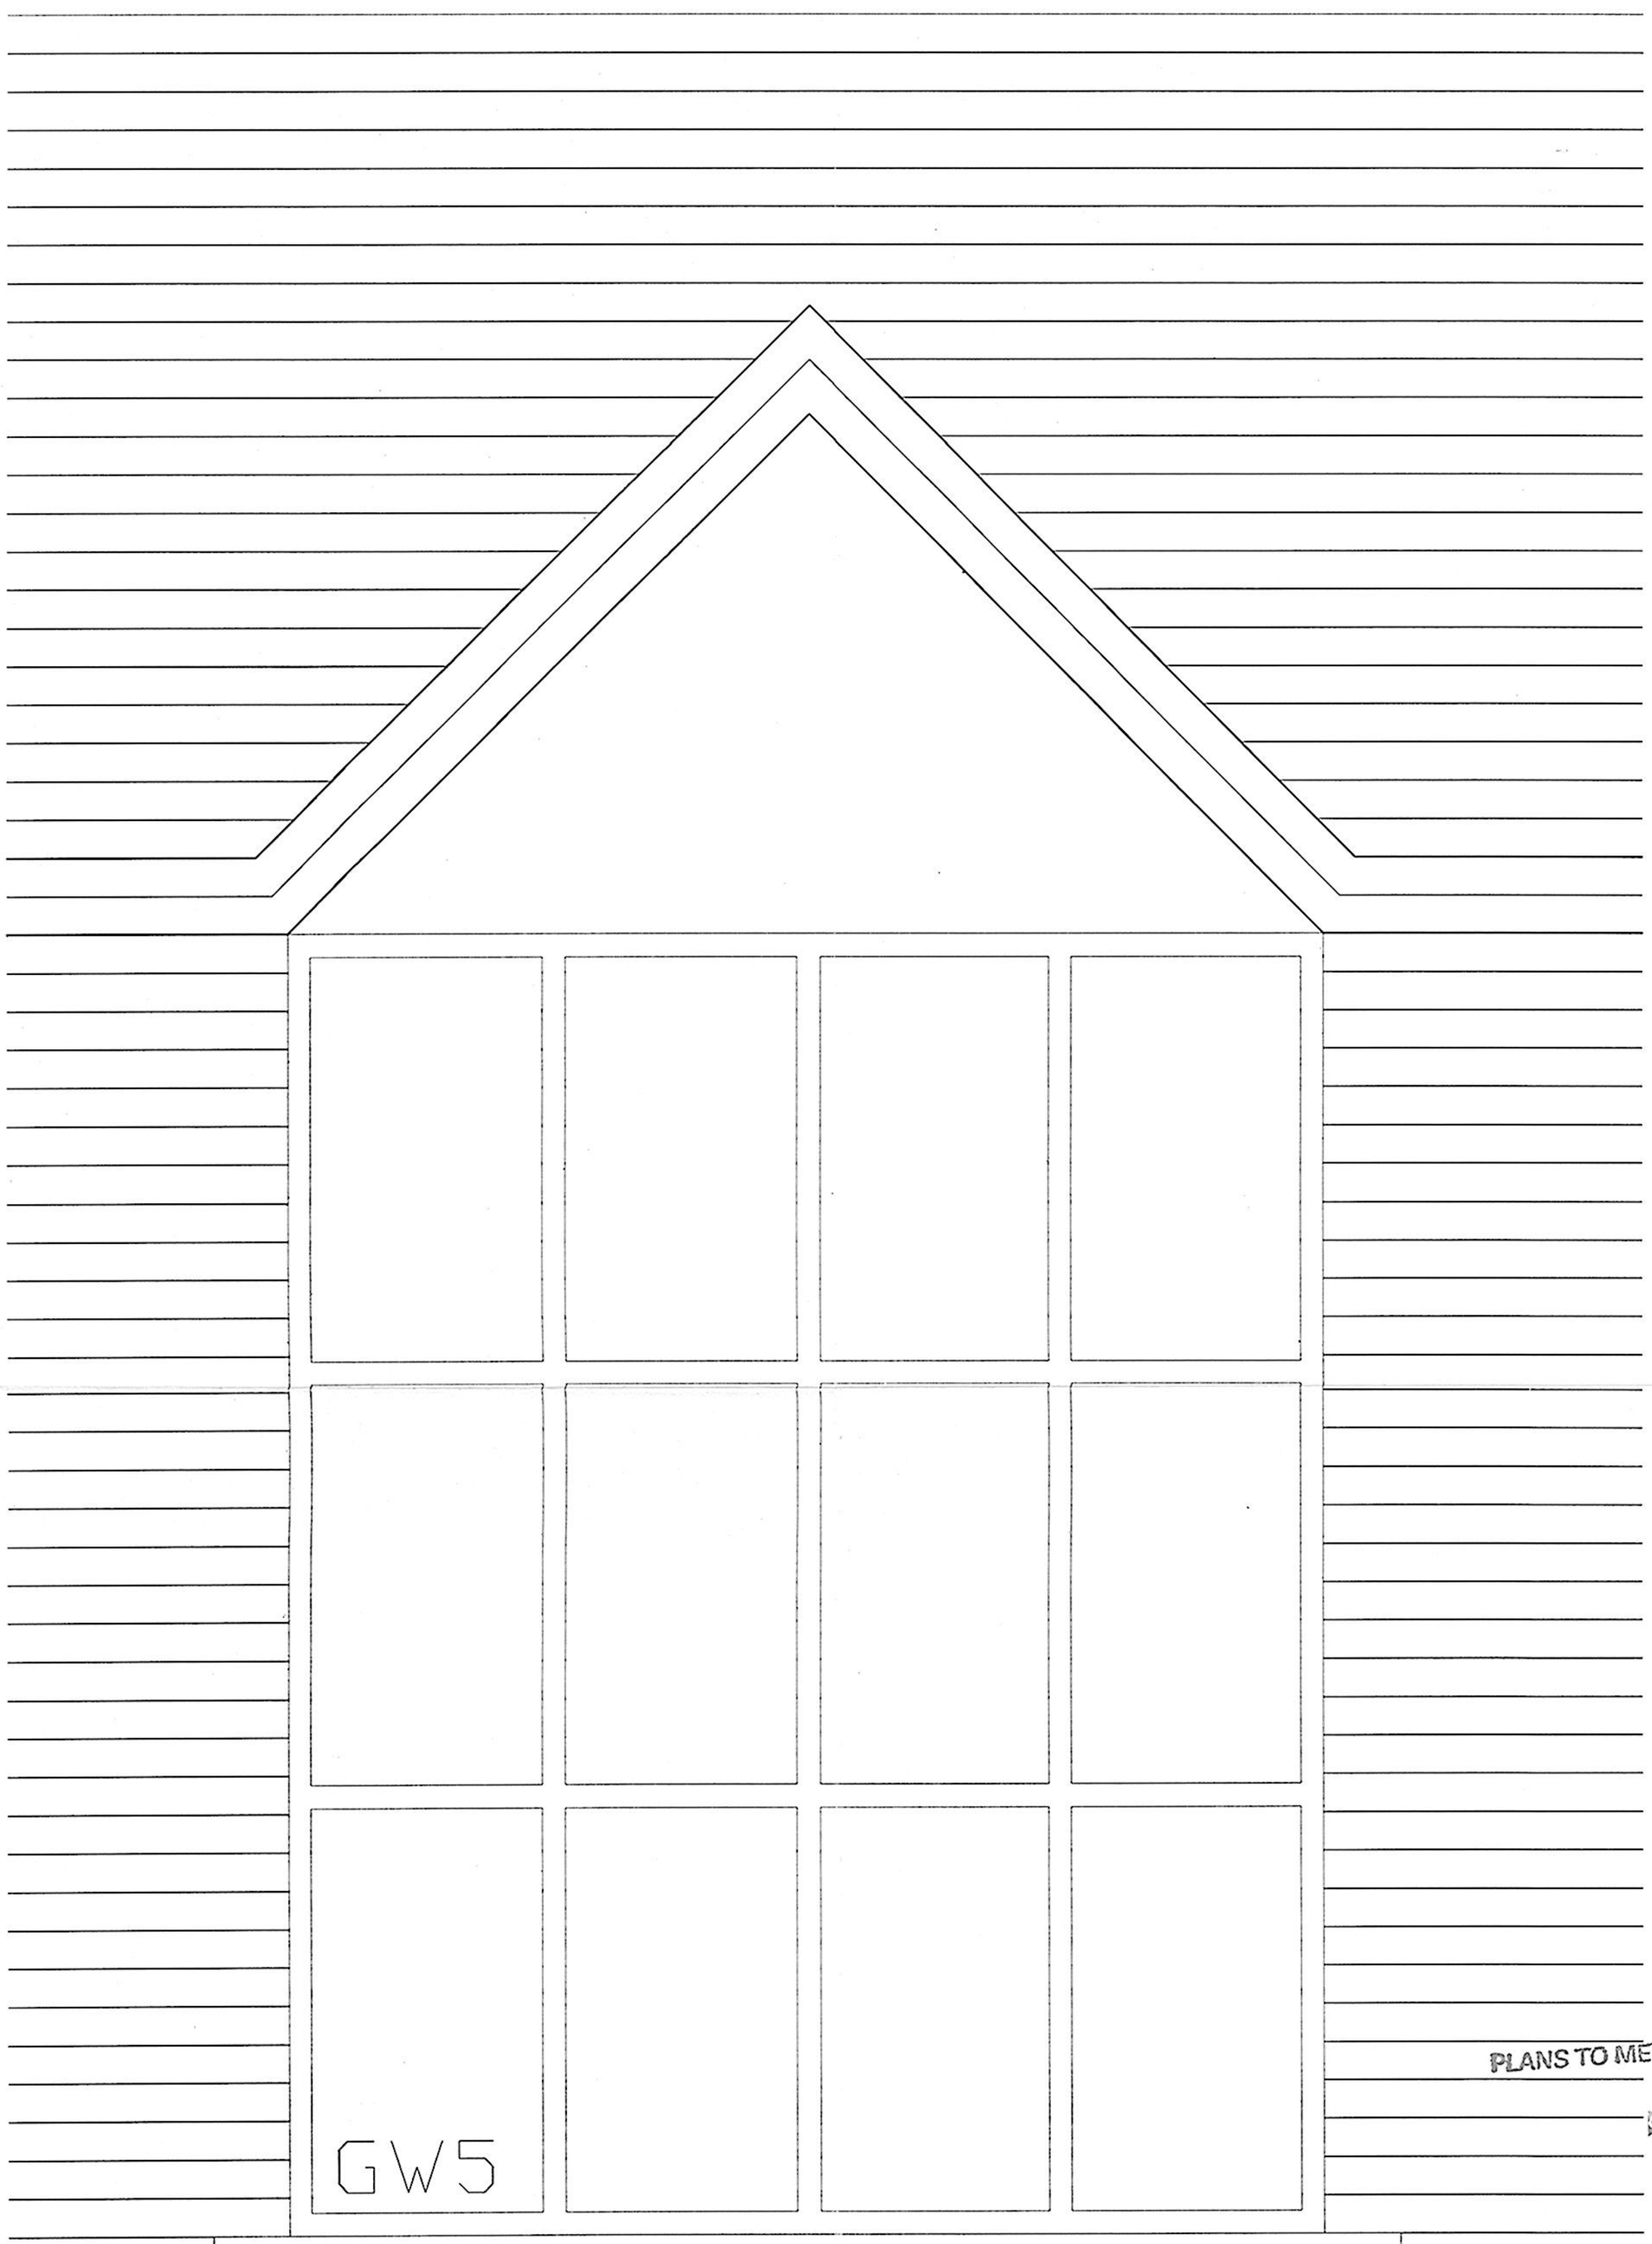

PLANS TO MEET CONDITIONS

P-7290

PLANNING

DC: ADMIN:

07 FEB 2006

ENF: APP:

COPIES: ACK:

SCALE 1:10