THIS DRAWING IS THE PROPERTY OF ALAN BARNES CONSULTING ENGINEERS COPYING / REDISTRIBUTION BY CONSENT ONLY

NOTES

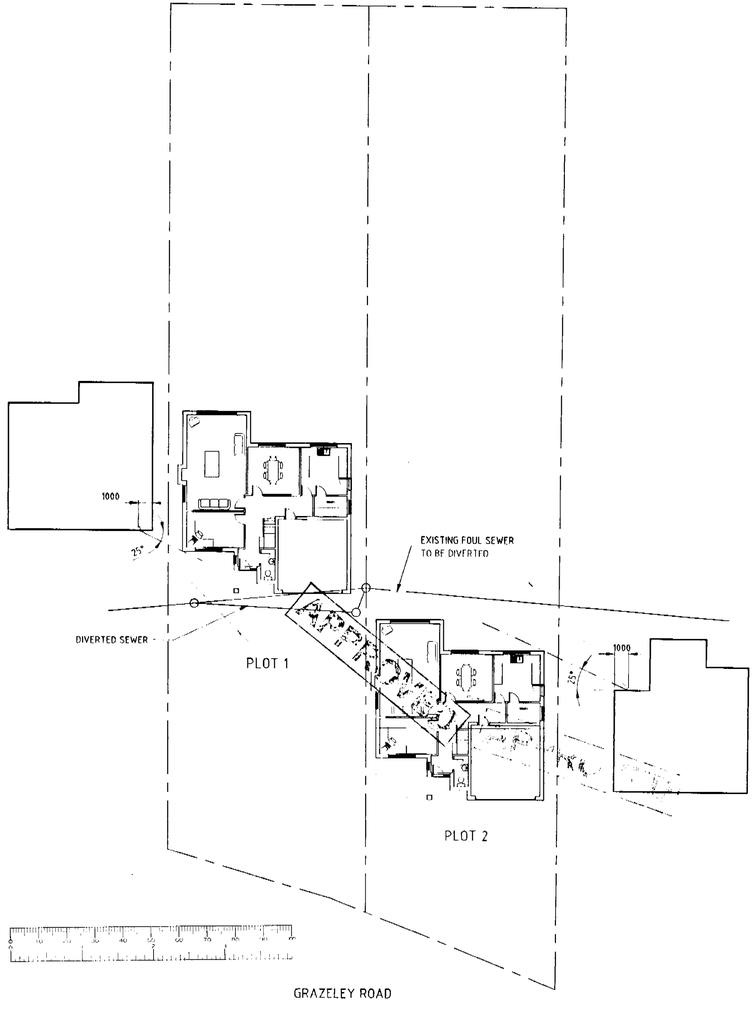

09 APR 2002* 6527

Rev	Date	Amendment
A	04/04/02	HOUSE POSITION AMENDED

ALAN BARNES
Consulting Civil and Structural Engineers
THE STREET, SWALLOWFIELD, READING, BERKS RG7 1QY
TEL: READING (0118) 988 4010 FAX: (0118) 988 2386
email : reading@alanbarnes.co.uk
website : www.alanbarnes.co.uk

Client
MR AND MRS GEEN

Job Title
GRAZELEY ROAD
THREE MILE CROSS
READING
BERKSHIRE

Drawing Title
SITE PLAN

Scale 1:200

Date FEB 2002 | Drawn by KSW | Checked by

Drg. No. 1801 / P / 01 | Rev. A

THIS DRAWING IS THE PROPERTY OF ALAN BARNES CONSULTING ENGINEERS COPYING / REDISTRIBUTION BY CONSENT ONLY

NOTES

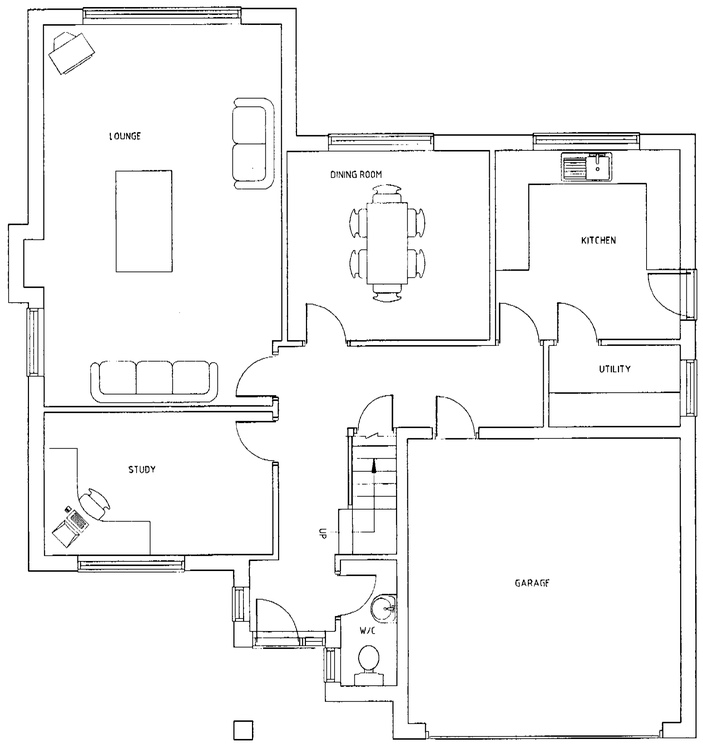

GROUND FLOOR PLANS
SCALE 1:100

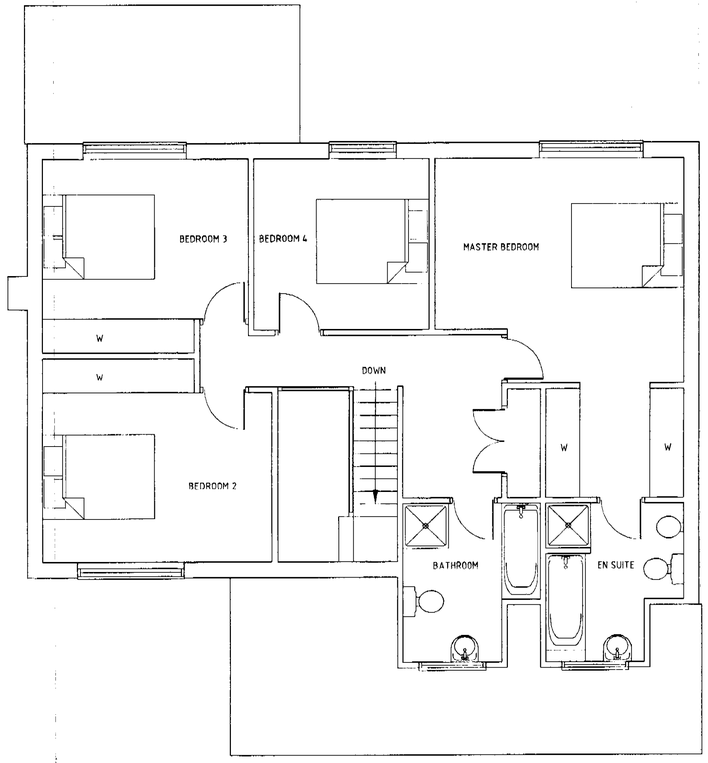

FIRST FLOOR PLANS
SCALE 1:100



FRONT ELEVATION
SCALE 1:100

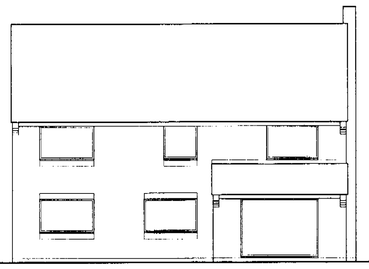

REAR ELEVATION
SCALE 1:100

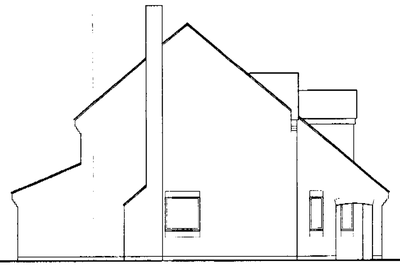

SIDE ELEVATION
SCALE 1:100

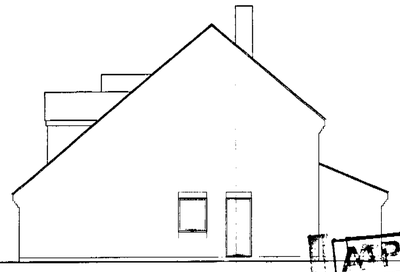

SIDE ELEVATION
SCALE 1:100

APPROVED

Rev	Date	Amendment
A		

AB
ALAN BARNES
Consulting Civil and Structural Engineers
THE STREET, SWALLOWFIELD, READING, BERKS RG7 1QY
TEL: READING (0118) 988 4010 FAX : (0118) 988 2386
email : reading@alanbarnes.co.uk
website : www.alanbarnes.co.uk

Client
MR AND MRS GEEN

Job Title
GRAZELEY ROAD
THREE MILE CROSS
READING
BERKSHIRE

Drawing Title
HOUSE PLANS

Scale 1:50 1:100

Date FEB 2002 | Drawn by KGW | Checked by

Drg. No. 1801 / P / 02 | Rev.

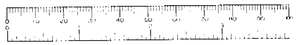

09.A.2002 6527