


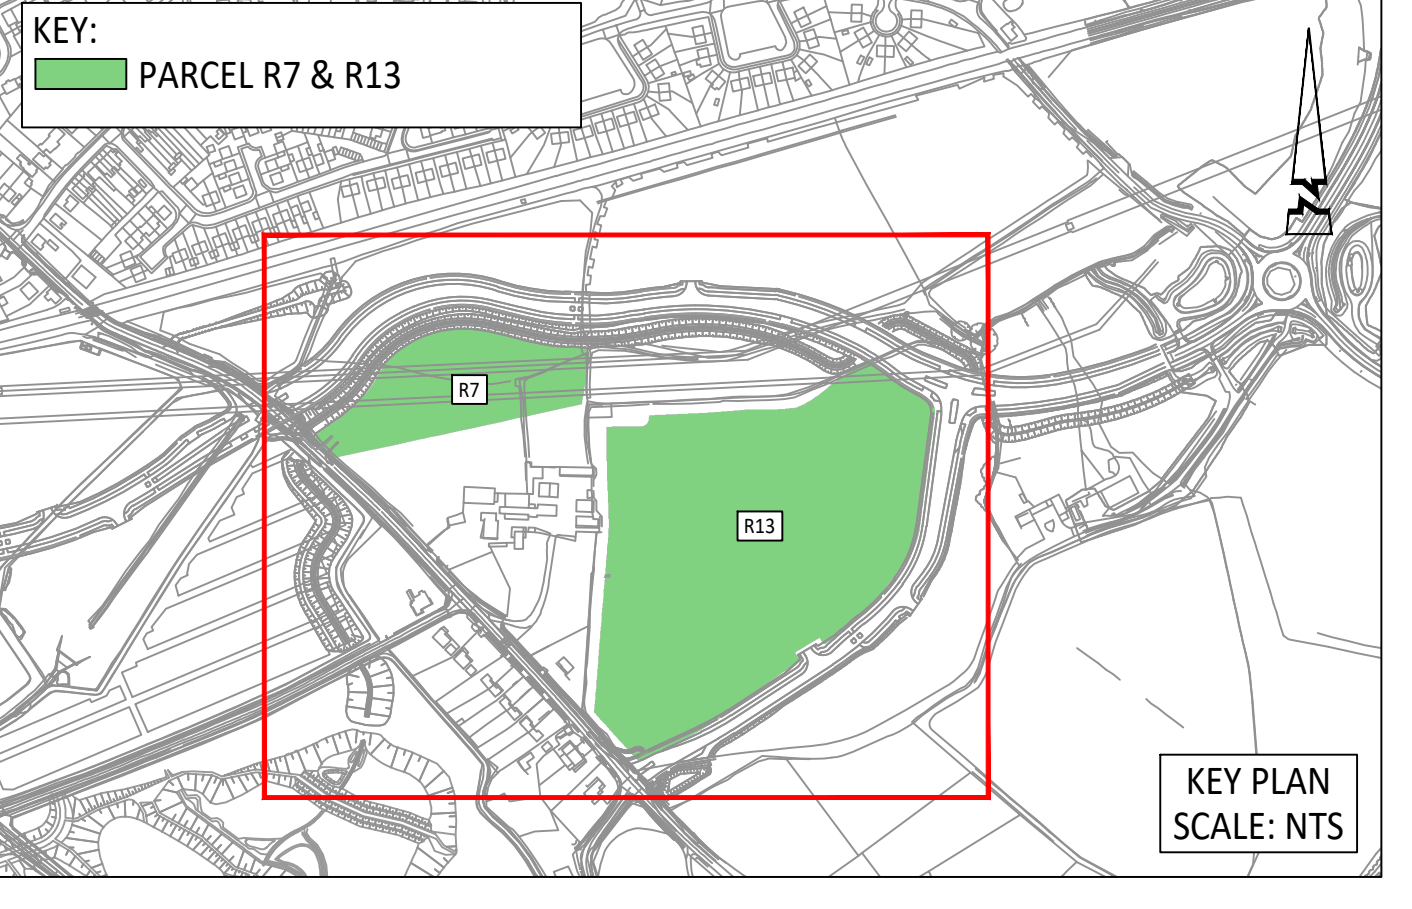

© ABLEY LETCHFORD PARTNERSHIP LTD.
This drawing should not be reproduced without consent.

MATERIAL NOTES:

- Do not scale.
- This drawing is to be read in conjunction with and checked against all other drawings, Engineering details, Specification and any structural, Geotechnical or other specialist document provided.
- Any anomaly or contradiction between any of the above is to be reported to the Engineer.
- Path edging (EP) with 6mm upstand to be laid to rear of all footways, footpaths, parking courts and private/shared drives. Unless noted otherwise.
- Contractor to allow for transition kerbs as required.

MATERIALS KEY:

For more information on construction details please refer to drawing no. A389-R11-RM-711 & A389-R11-RM-712.

- Application Boundary
- Adoptable Carriageway: Tarmacadam
- Adoptable Shared Surface: Block Paving, Natural
- Adoptable Shared Surface: Block Paving, Brindle
- Adoptable Footway: Tarmacadam
- Adoptable Highway Verge: Grass Seeded/Landscaped
- Adoptable Rain Garden
- Vehicular Cross Over
- Proposed Mown Path within Public Open Space
- Proposed Bredden Gravel Path within Public Open Space
- Proposed Bredden Gravel Path: No-Dig Construction within Public Open Space
- Proposed Footbridge within Public Open Space: Refer to drawing A389-R7&R13-RM-111 for details
- Strengthened Private Area to Accommodate Fire Tender
- Tactile paving, Buff coloured
- Proposed Trees
- Standard Kerb (HB2) with 125mm upstand
- Bullnose Kerb (BN) with 6mm upstand
- Bullnose Kerb (BN) with 25mm upstand
- Flush Inverted HB2 with 6mm upstand
- PCC Edging (EP) with 6mm upstand
- Timber Edging
- Marshall's Eden Kerb for rain garden inlet
- Proposed 0.6m High Knee Rail
- Proposed 1.2m High Post & Rail Fence
- Proposed 1.8m High Anti Intruder Welded Mesh Fence to WWS Standards
- Proposed Retractable Bollard

Rev	Description	Rev	Description
0	ISSUED FOR TENDER	GL	RF
1	AMENDED TO SUIT UPDATED LAYOUT	RD	RF
2	AMENDED TO SUIT UPDATED LAYOUT	RD	RF
Section A-A

Section B-B

SUBJECT TO
TECHNICAL APPROVAL

ABLEY LETCHFORD
www.ableyletchford.co.uk

MILLER HOMES

SOUTH WOKINGHAM SDL
PHASE 2B R7 & R13 RESERVED
MATTERS APPLICATION

MATERIALS PLAN

Rev	Description	Rev	Description
0	ISSUED FOR TENDER	GL	RF
1	AMENDED TO SUIT UPDATED LAYOUT	RD	RF
2	AMENDED TO SUIT UPDATED LAYOUT	RD	RF
