



All Intellectual Property Rights (including but not limited to copyright) subsisting in or arising out of this drawing and the building works depicted are owned by Pegasus Planning Group Ltd (Pegasus Group) and may not be copied, adapted, reproduced and/or otherwise used without a written licence. Pegasus Group accepts no liability for any use of this drawing other than for its original purpose and by the original client except in circumstances where approved by Pegasus Group in writing. Use of this drawing is subject to the Terms & Conditions available at [pegasusgroup.co.uk](https://www.pegasusgroup.co.uk). Any queries to be reported to Pegasus Group or clarification. Copyright © Pegasus Planning Group Limited [2023]. Use of this drawing is subject to the Terms & Conditions available at [pegasusgroup.co.uk](https://www.pegasusgroup.co.uk).

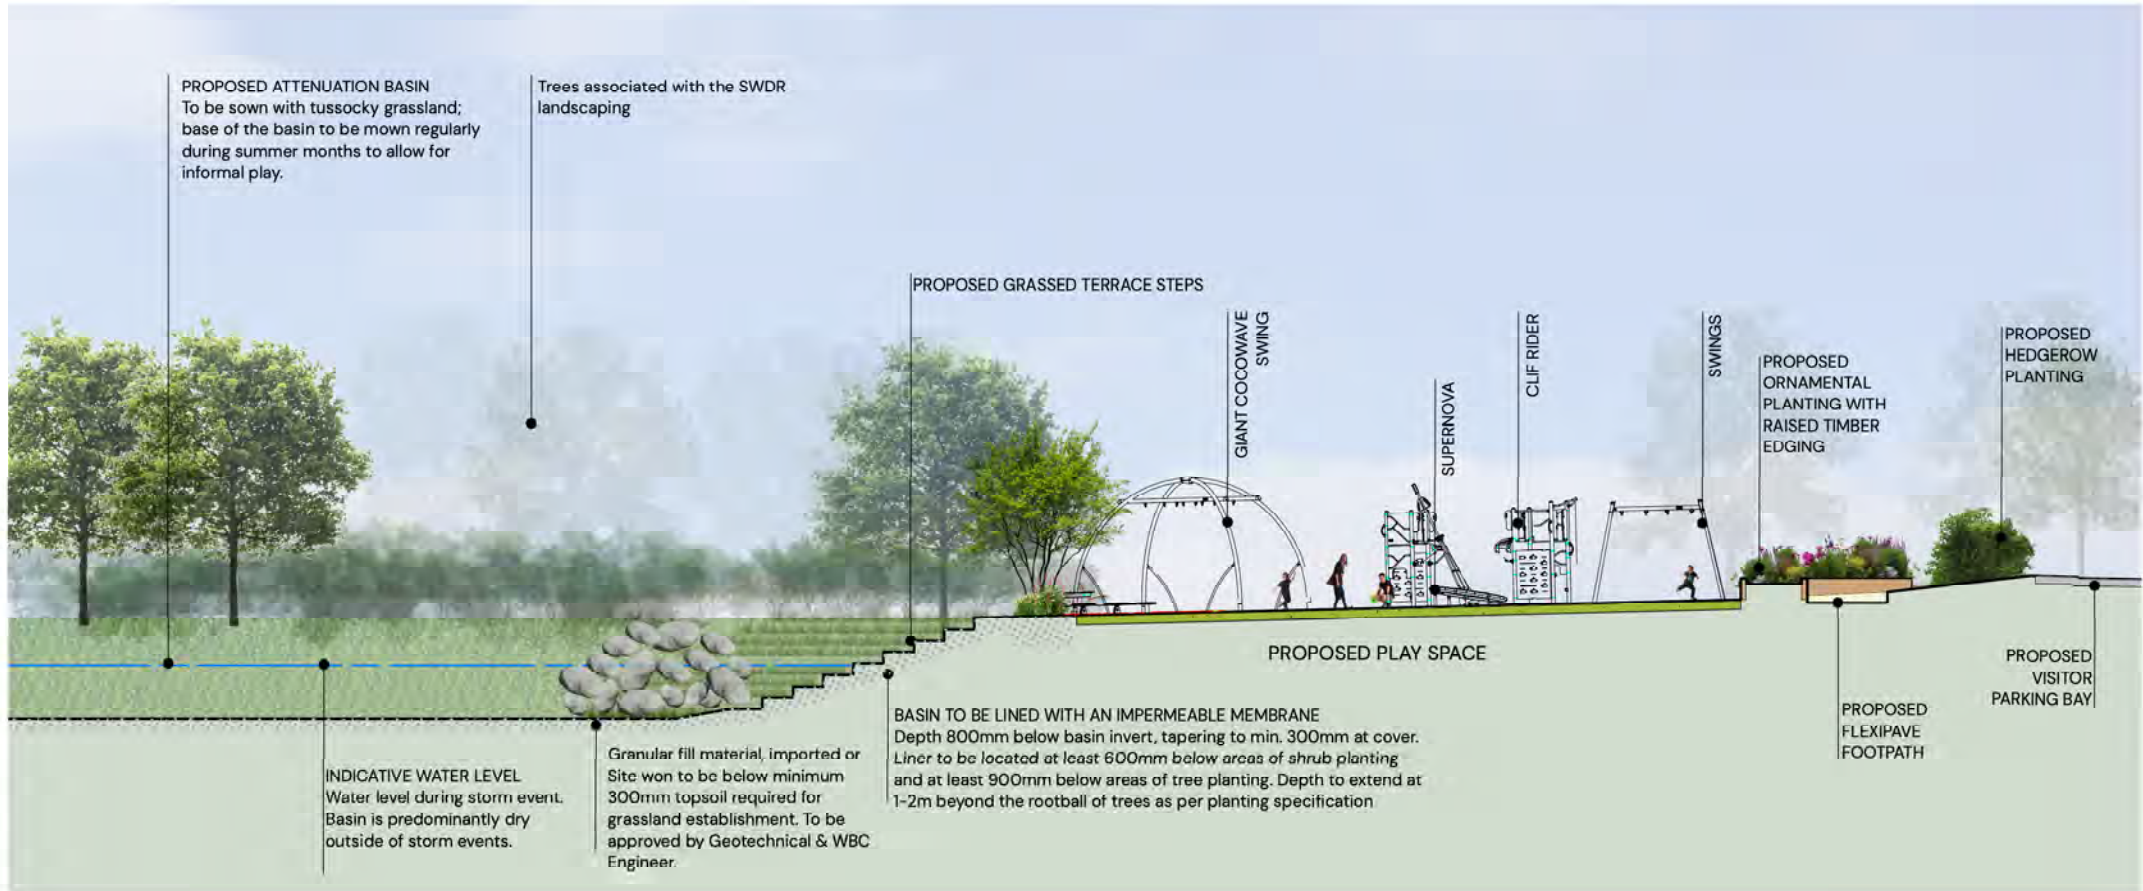


SECTION A-A



SITE LOCATION PLAN (NTS)

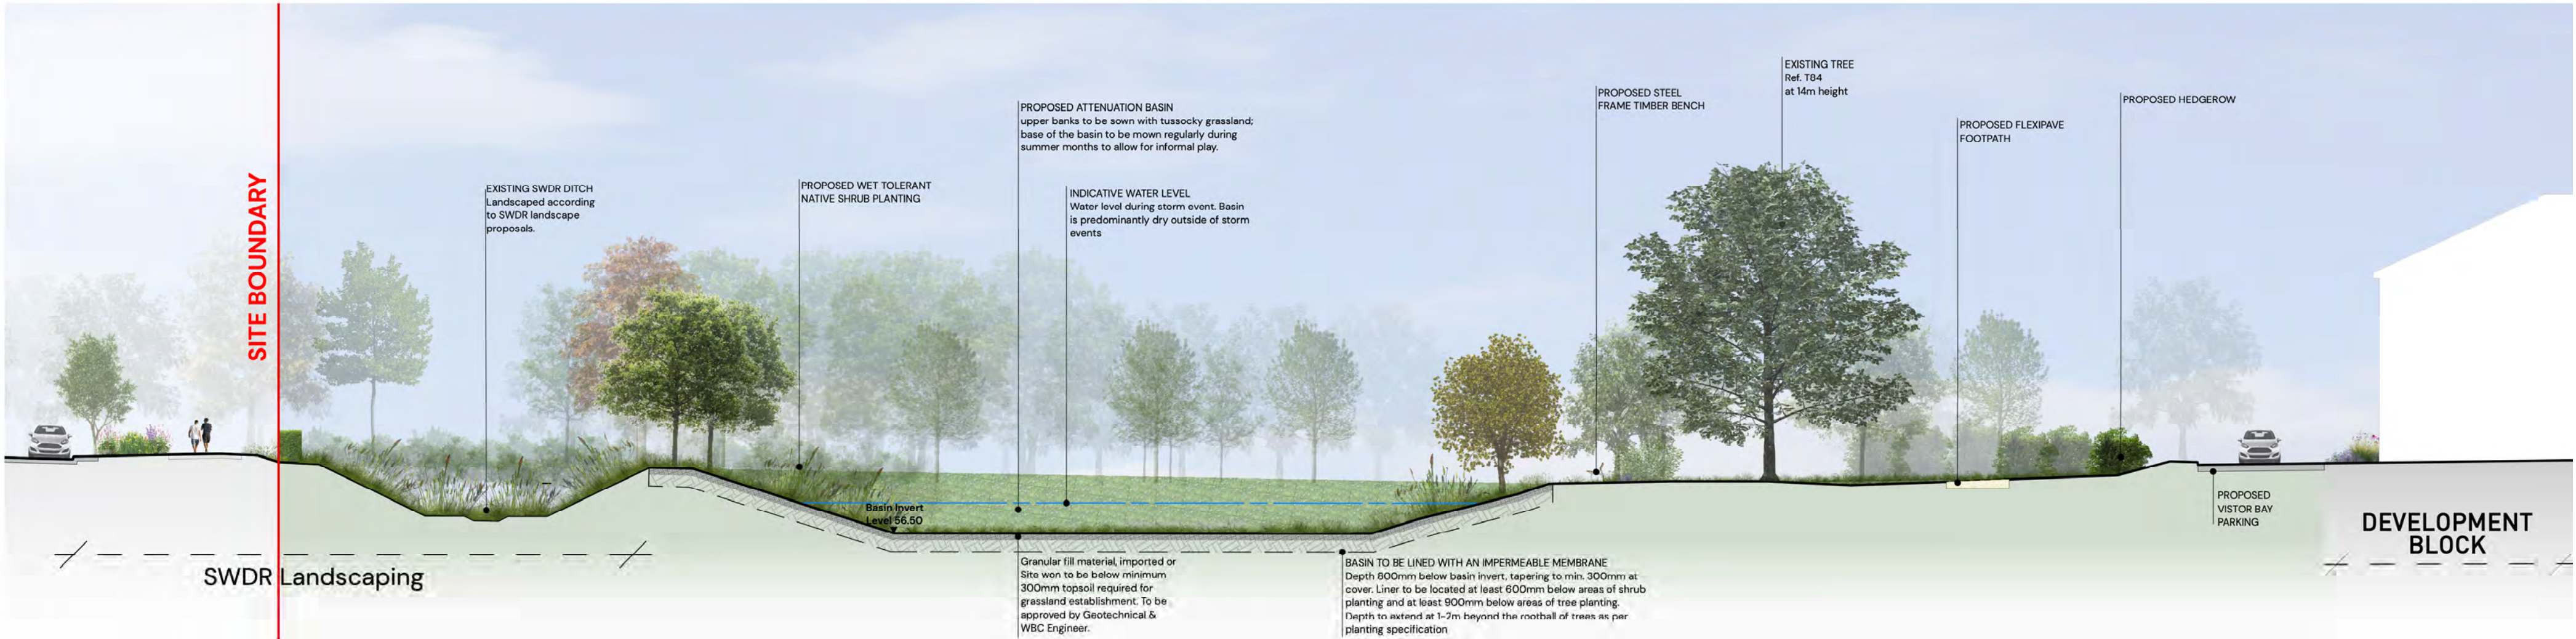

SECTION B-B

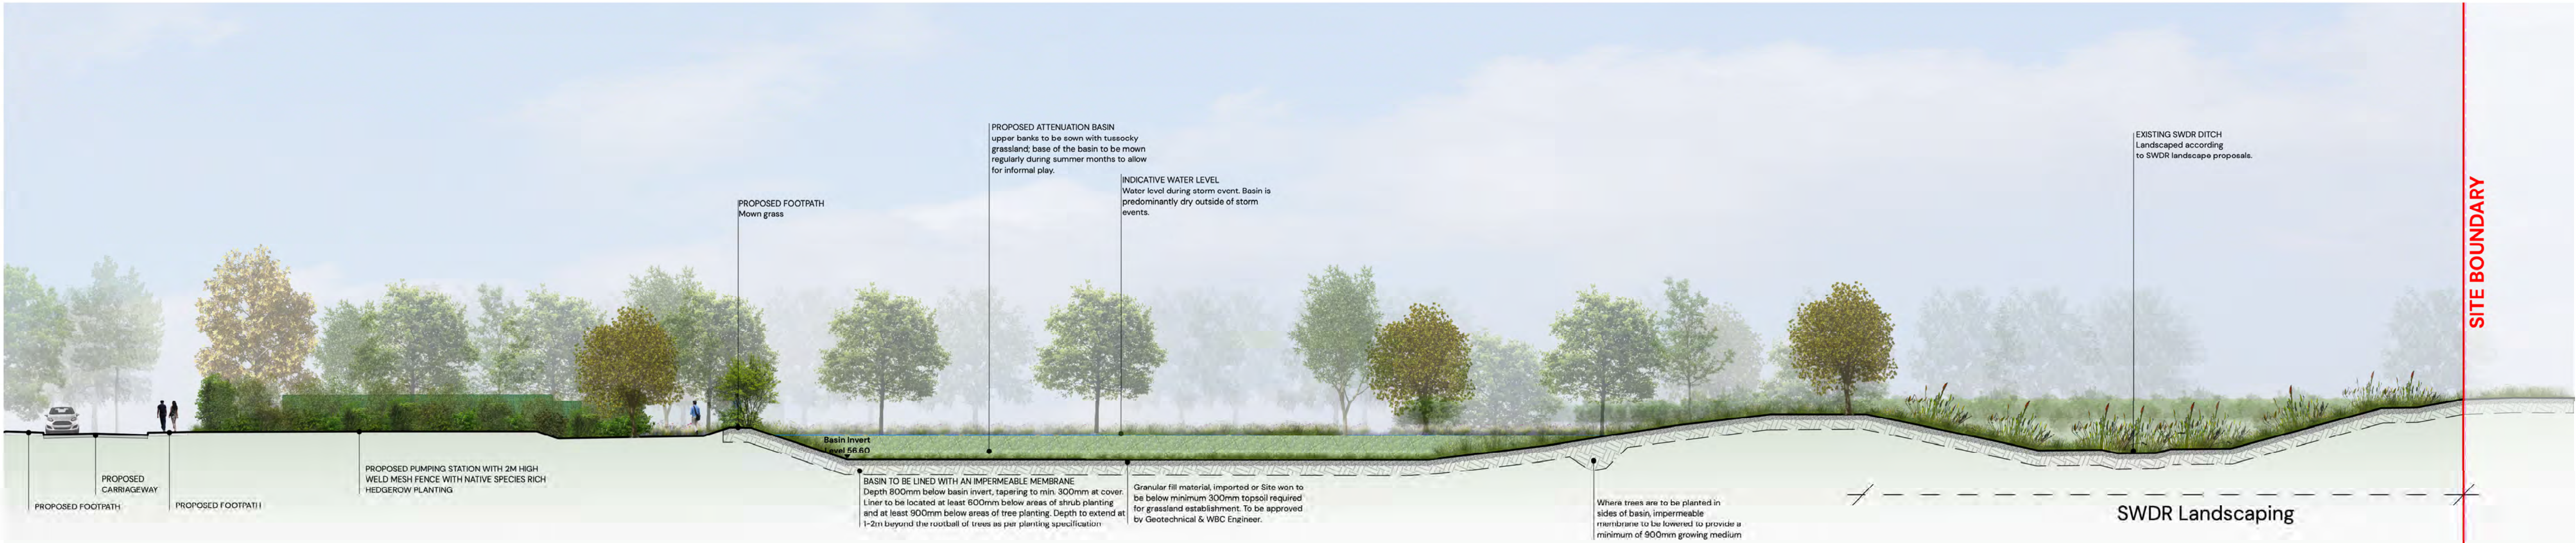

SECTION C-C

R13 & R7 South Wokingham - ILLUSTRATIVE LANDSCAPE SECTIONS (SHEET 1 of 2)

| PEGASUSGROUP.CO.UK | TEAM/DRAWN BY: ASK | APPROVED BY: ASK | DATE: 05/08/2026 | SCALE: 1:200@A1 | DRWG: P24-2114_EN_53A_01C | CLIENT: Miller Homes |

