




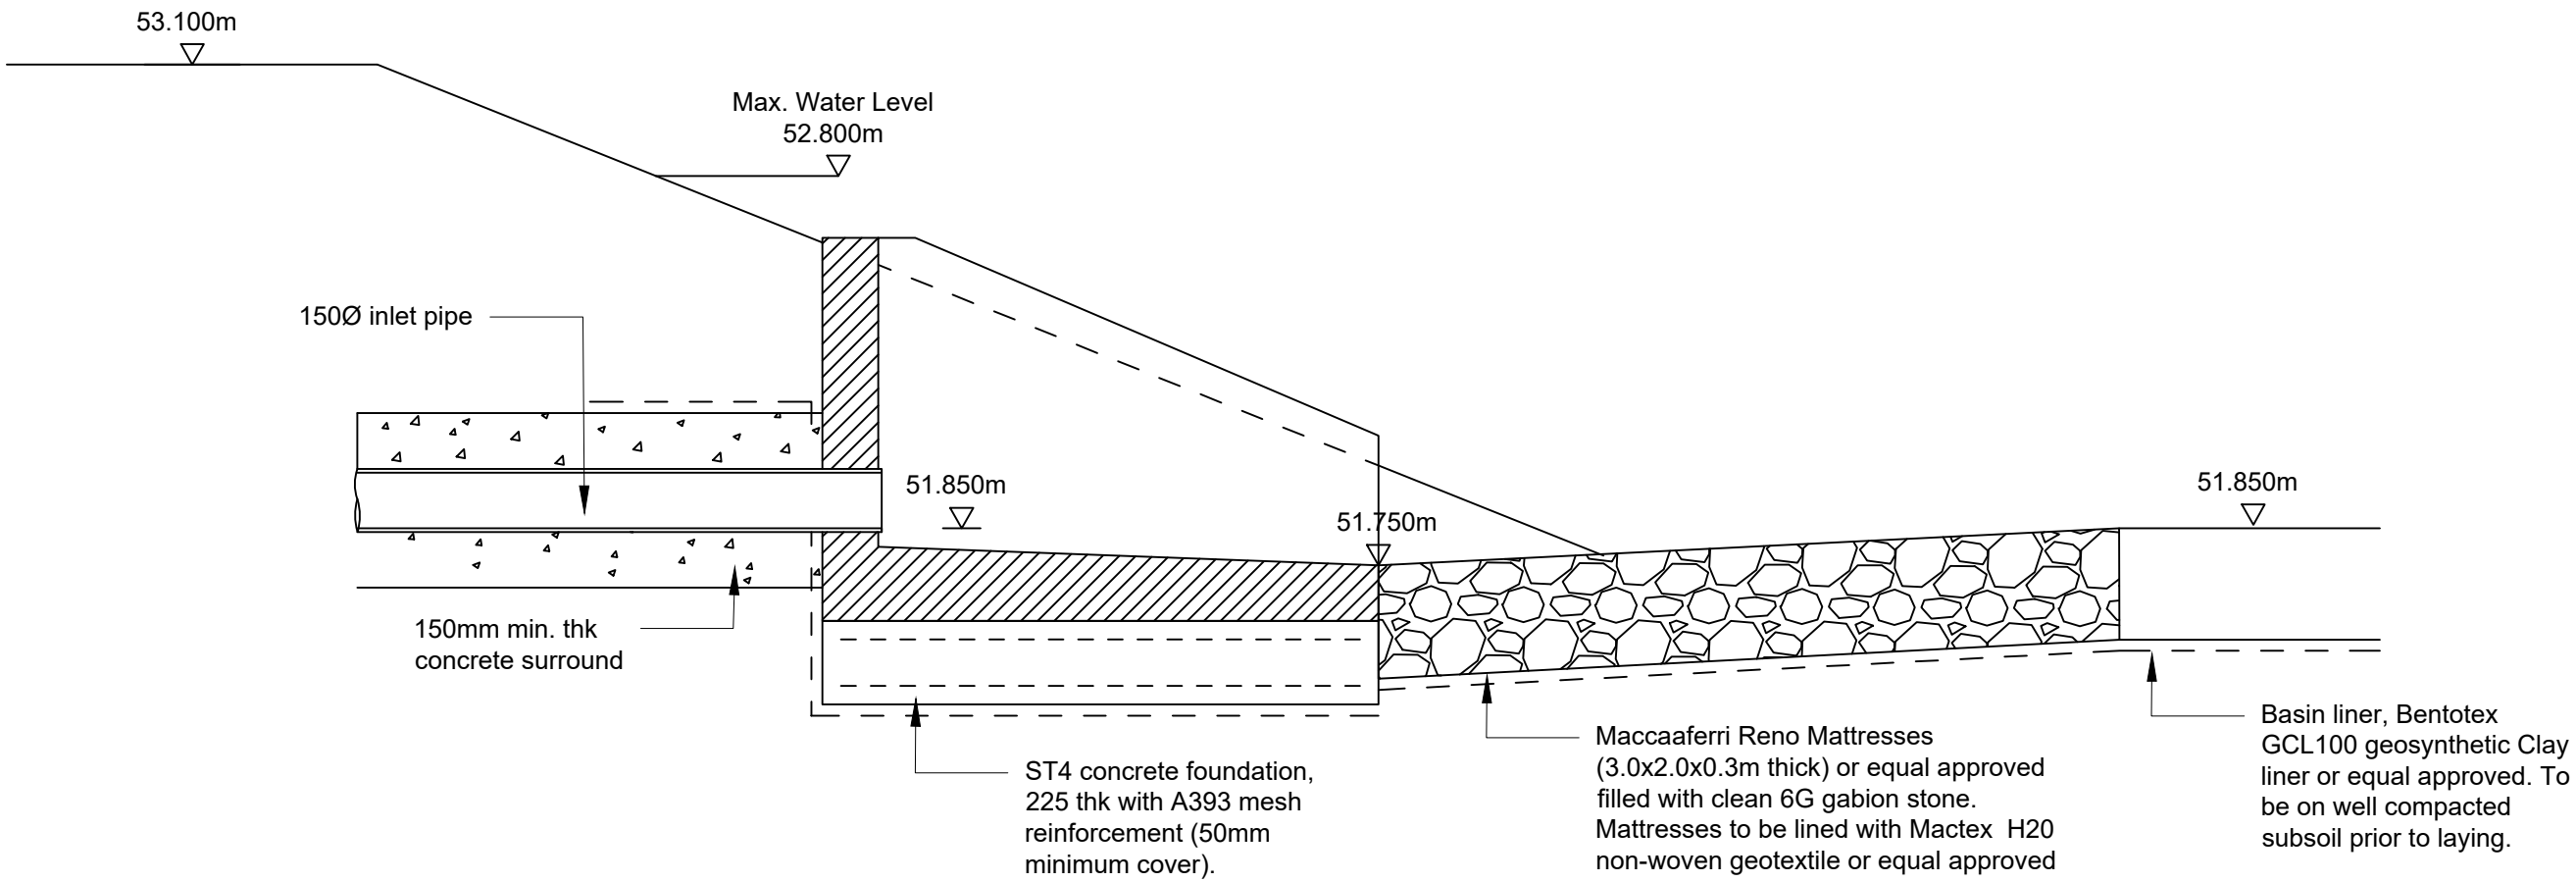


Headwall Detail 1

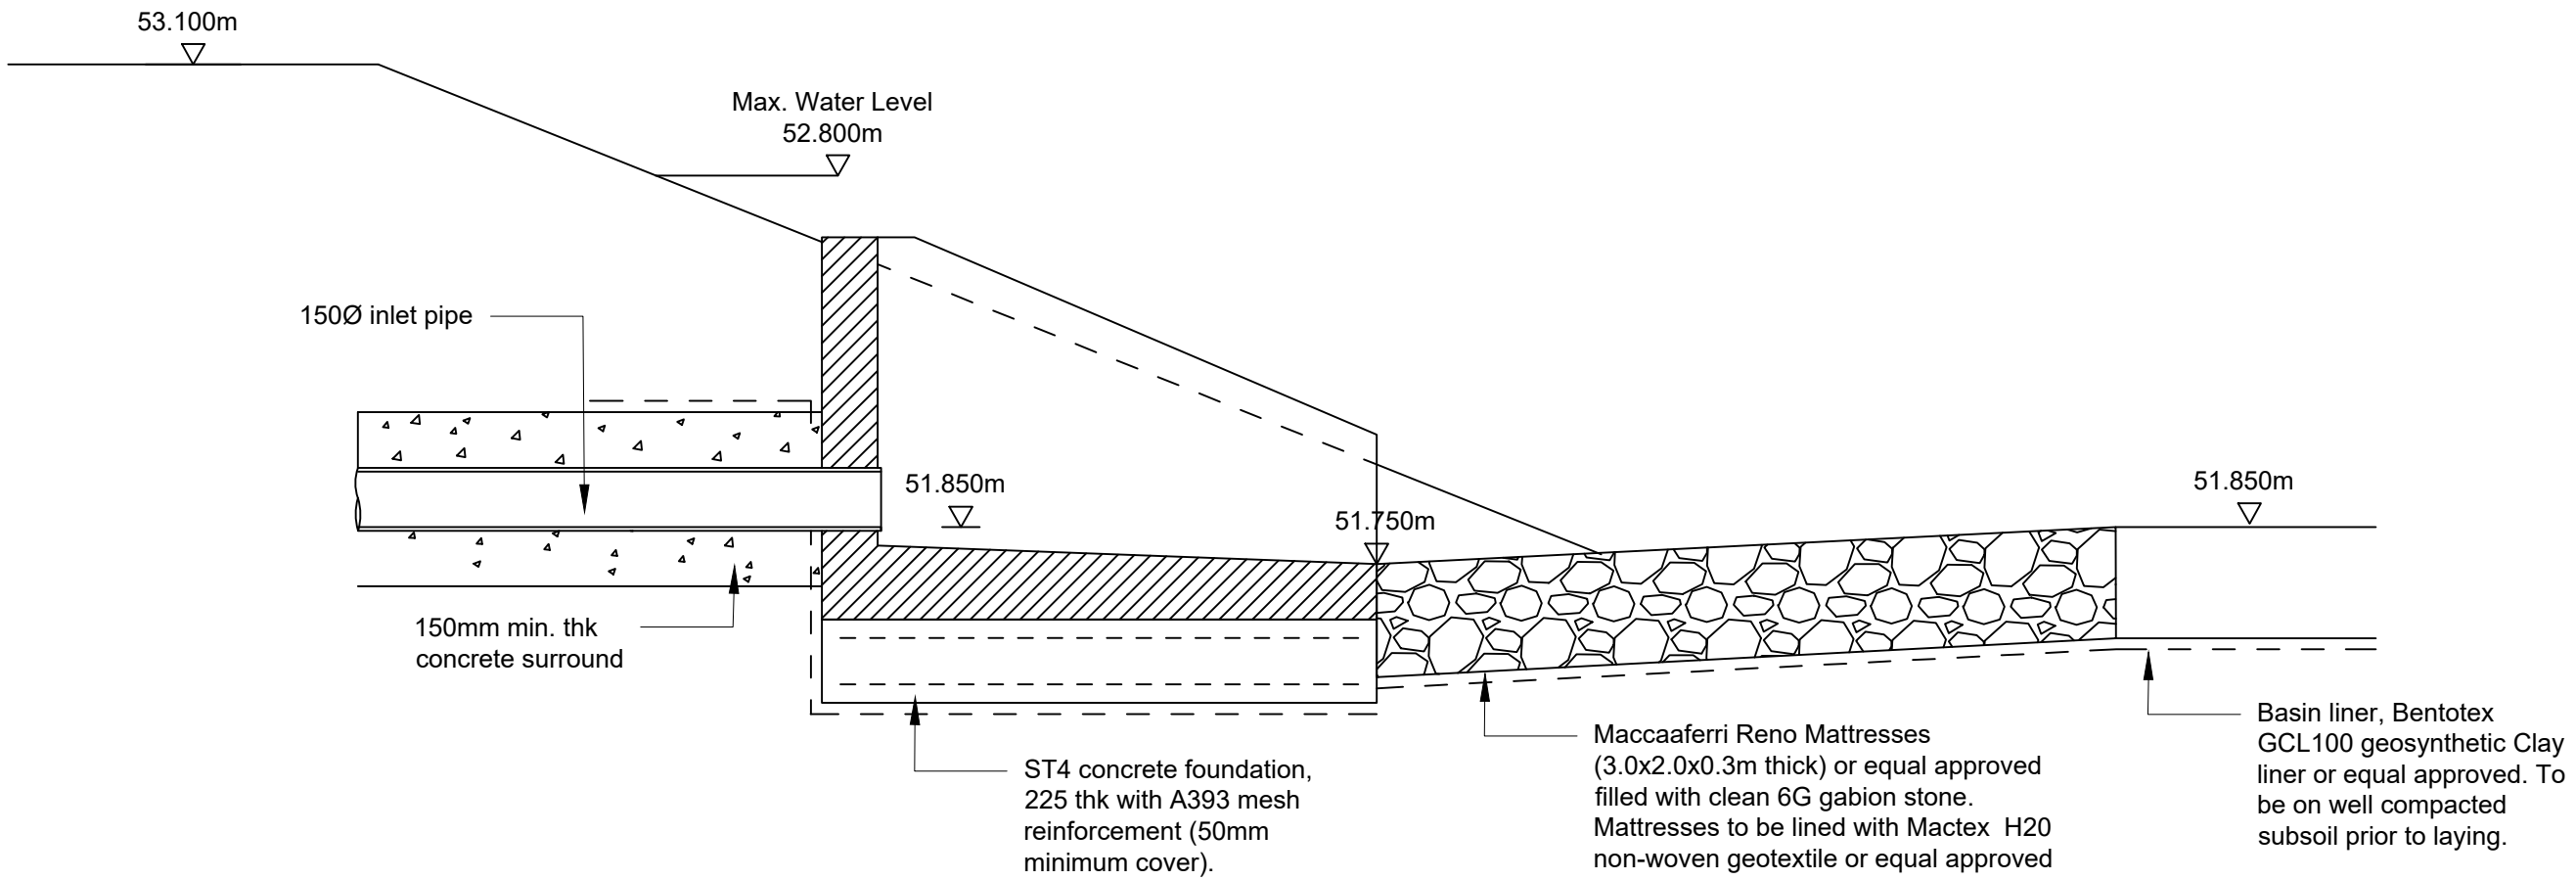


Headwall Detail 4

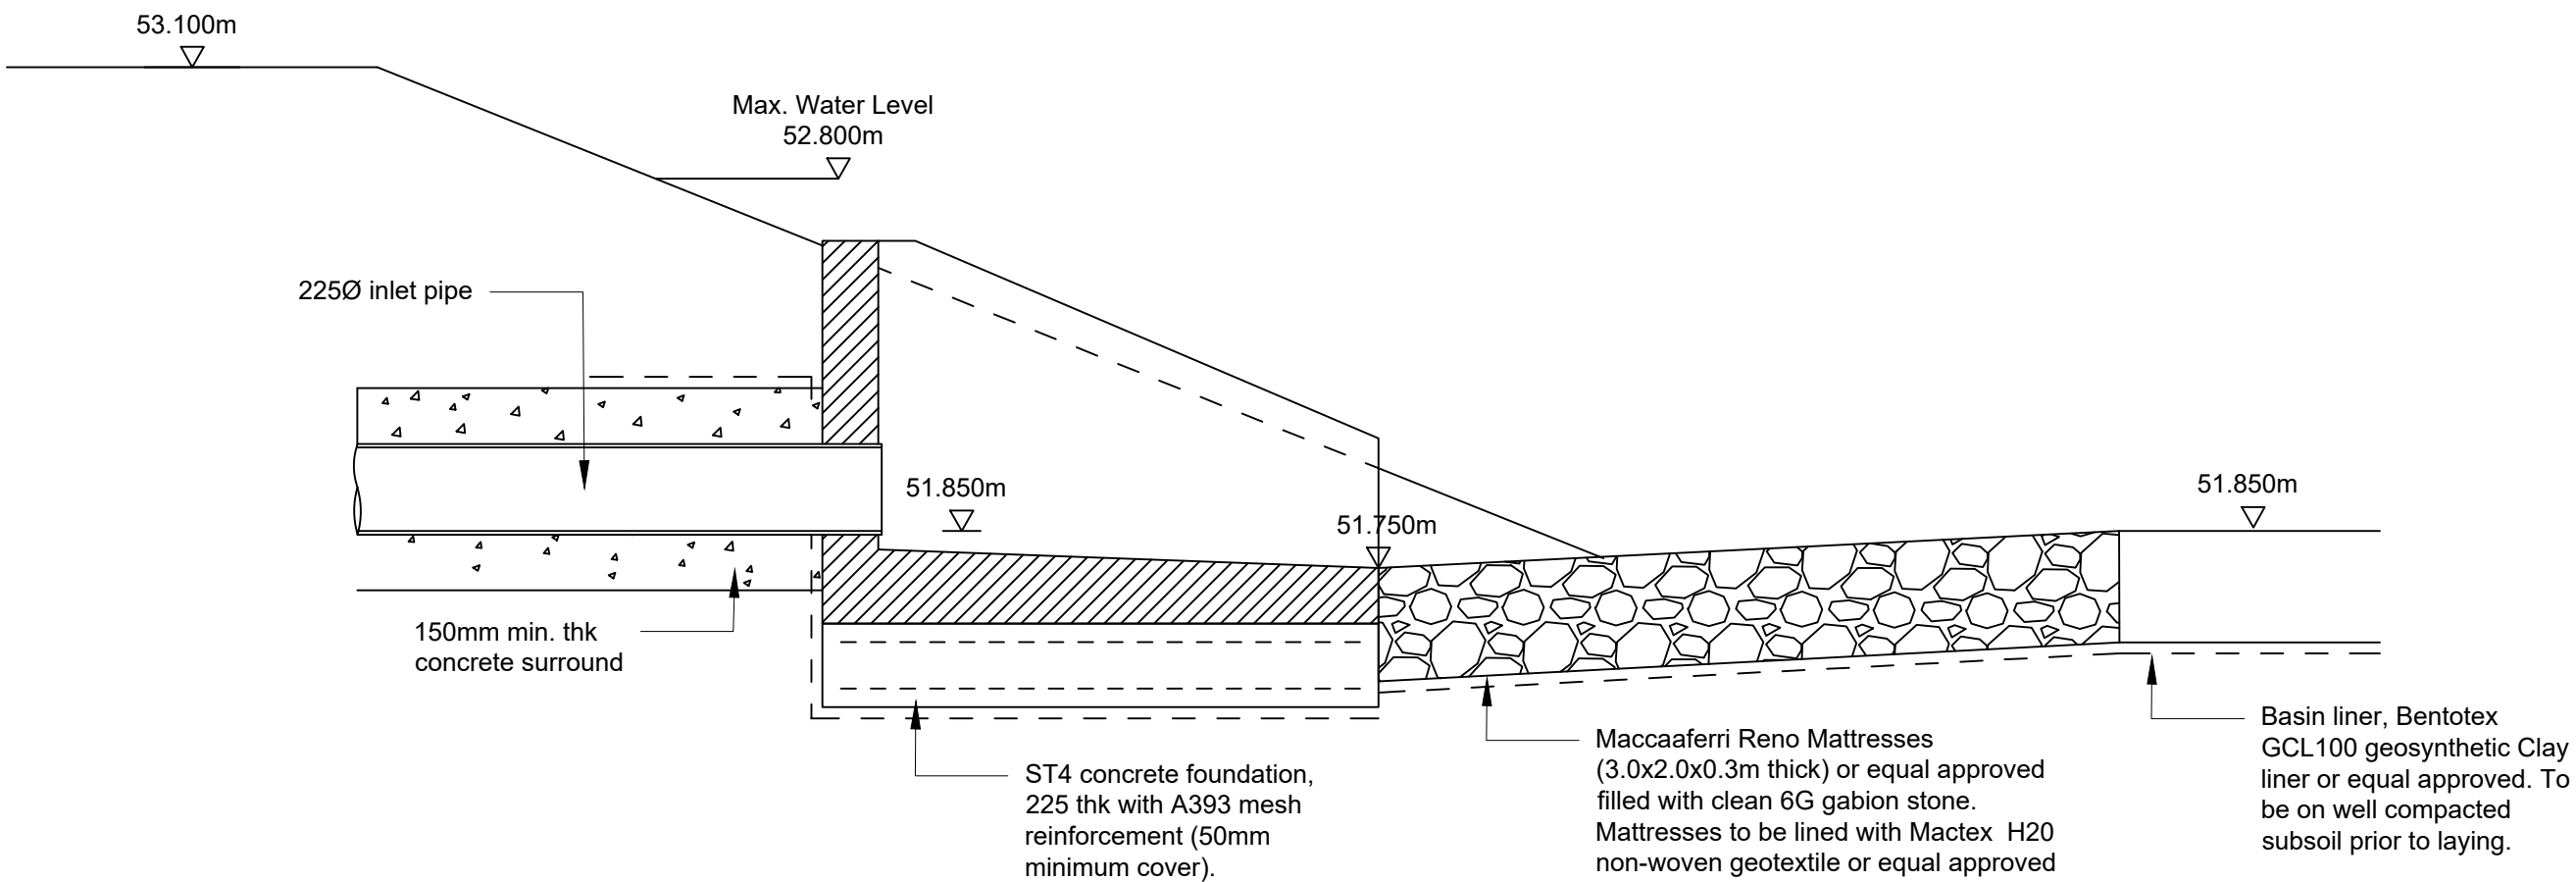

Headwall Detail 2

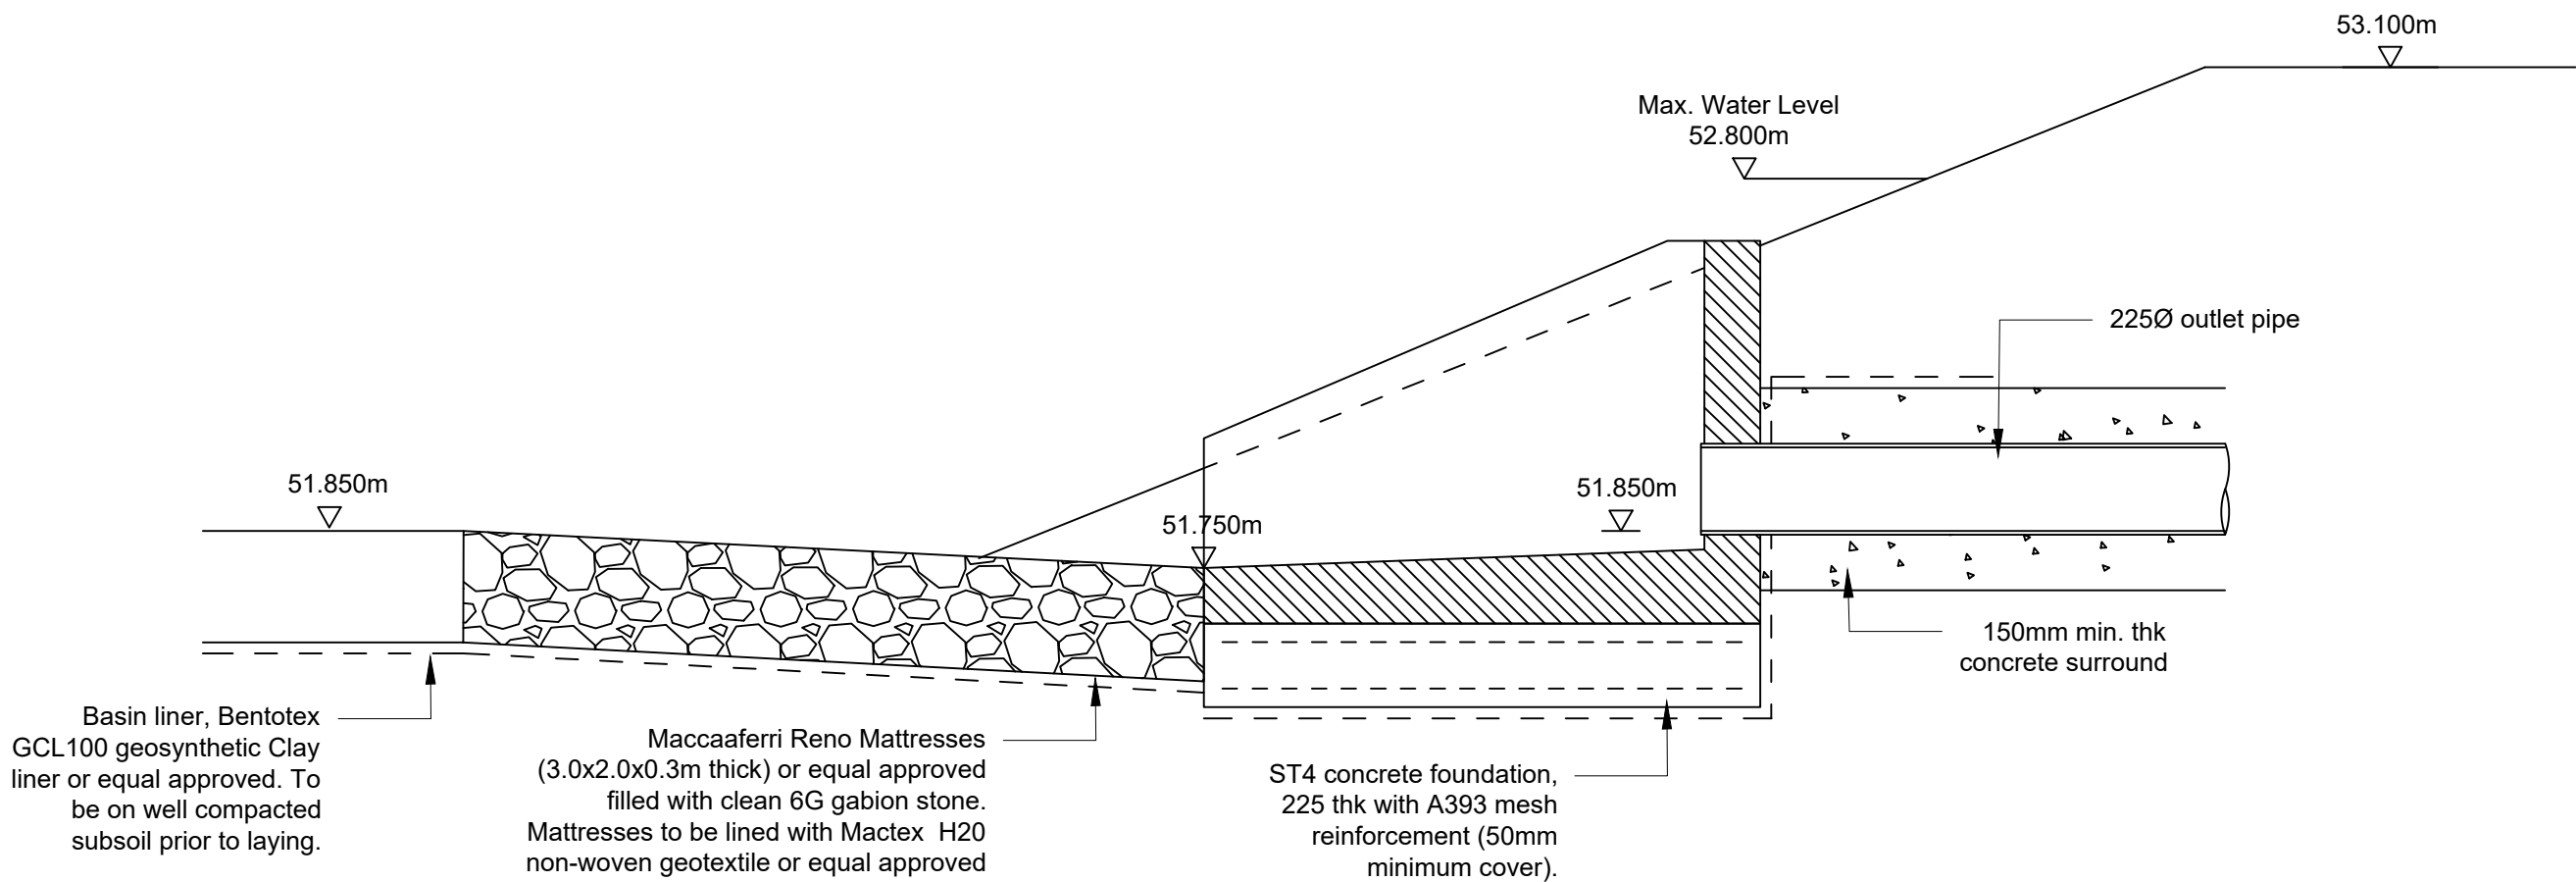

Headwall Detail 5

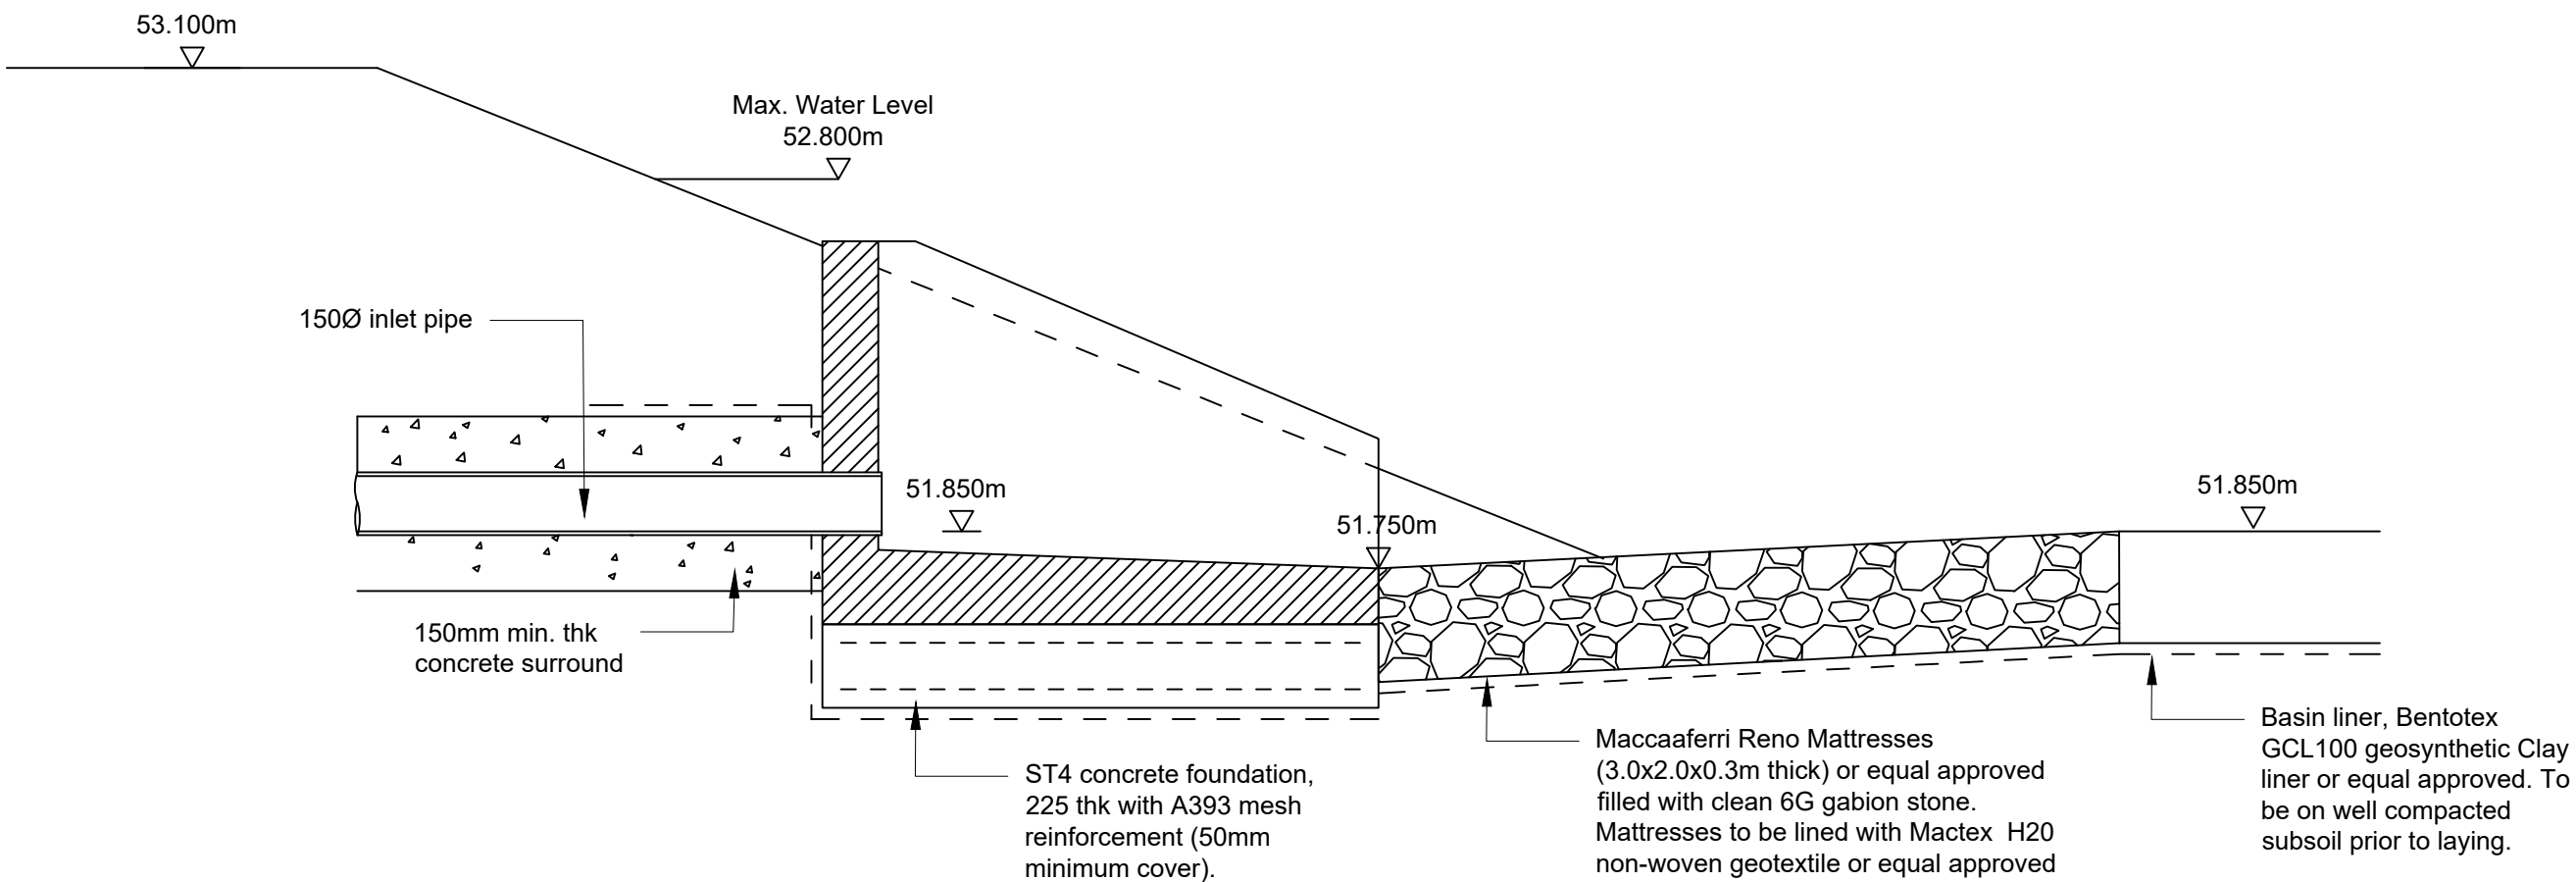

Headwall Detail 3

Construction
Subject to Technical Approval

CO2	29.04.26	Levels updated	IU	JCT
CO1	10.04.26	Construction Issue	JT	JCT
P01	23.01.26	First Issue	CH	JCT
Rev	Date	Description	By	Ckd

CONSTRUCTION

CLIENT

Stonebond.
Tullys

www.tullys.uk info@tullys.uk 01342 828000

PROJECT
LONGWATER ROAD,
FINCHAMPSTEAD

DRAWING TITLE

Detention Basin Details
Sheet 2

Originator No.	Scale	Revision
15557	1:20 @ A1	C02

PROJECT - ORIGINATOR - VOLUME - LEVEL - TYPE - ROLE - NUMBER
GUI003-TUL-XX-00-DR-C-95-621