




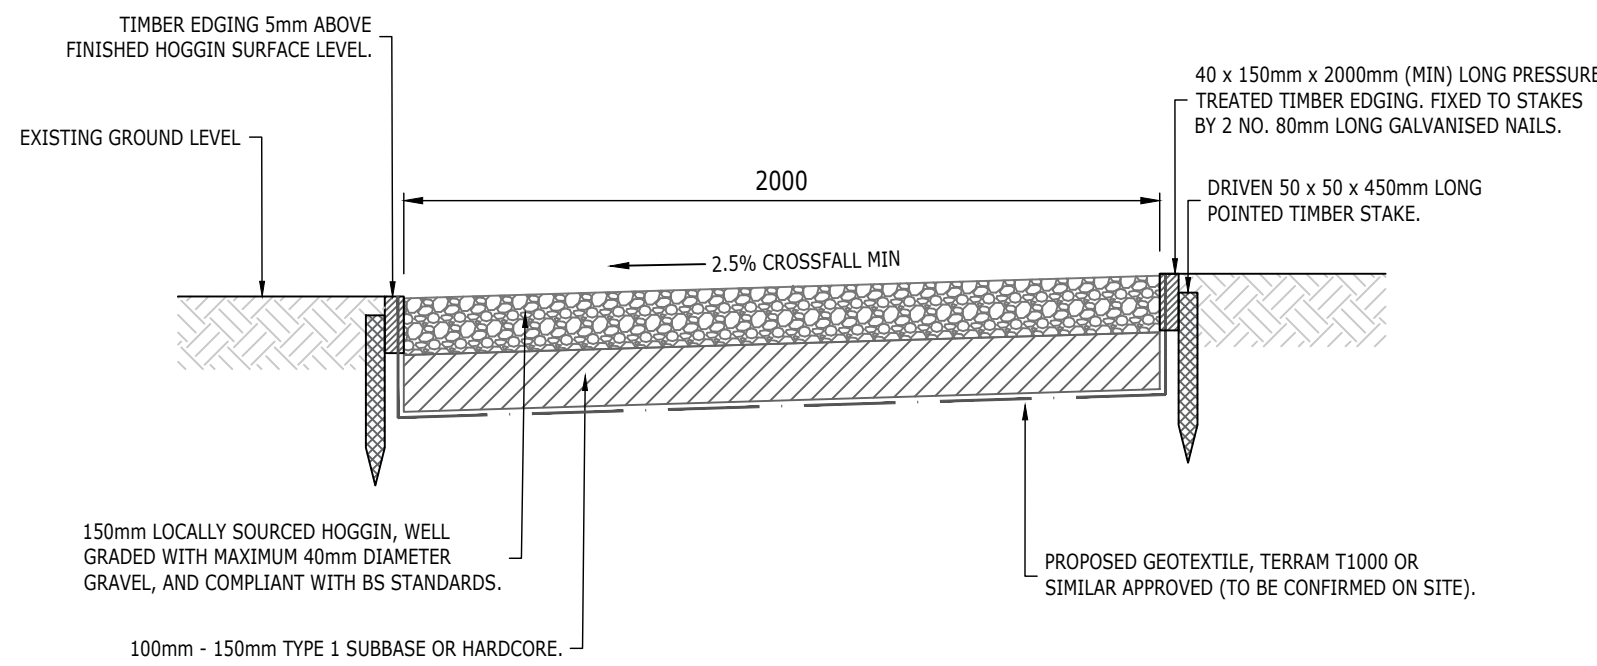


22 HOGGIN PATH DETAIL (EXCAVATED CONSTRUCTION)
ELEVATION DETAIL SCALE - 1:20 @ A1 & 1:40 @ A3

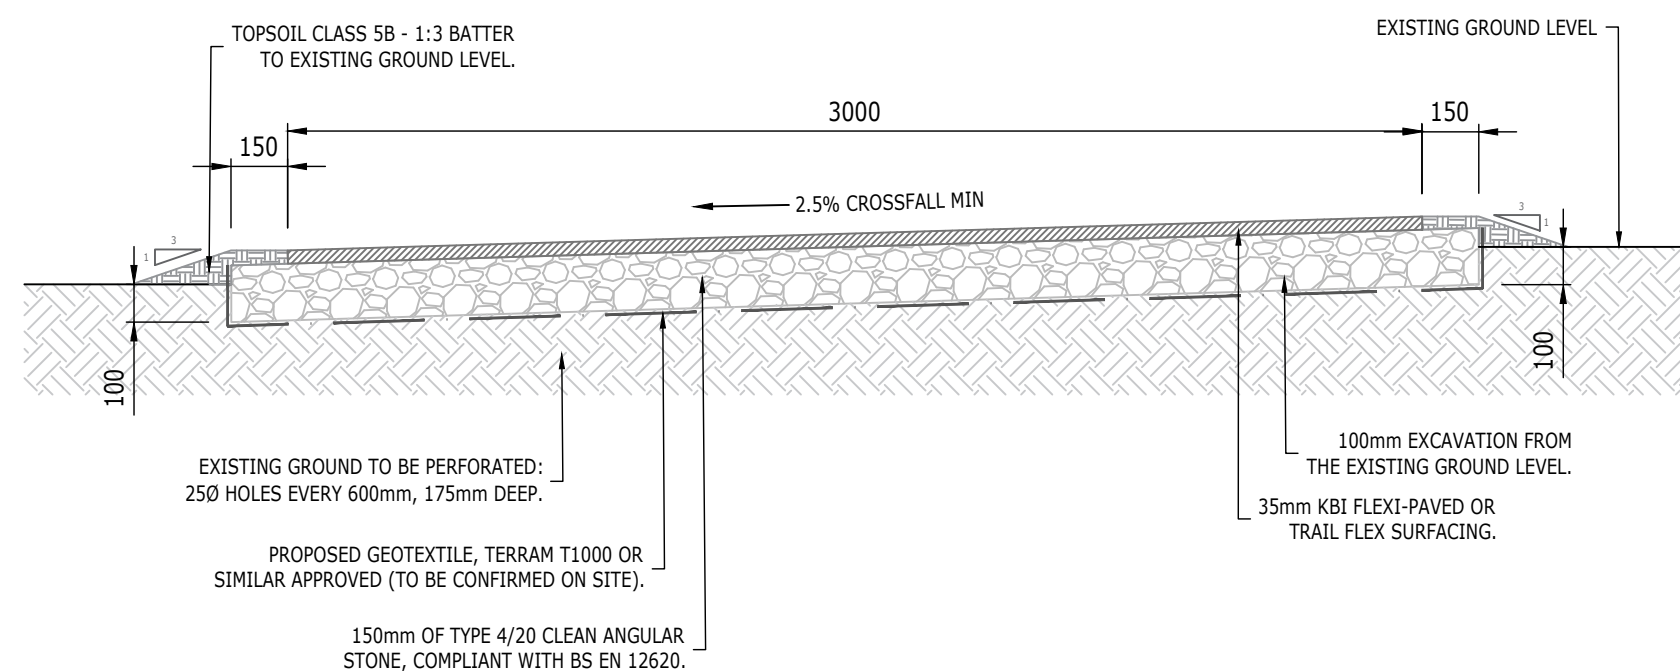


24 GREENWAY DETAIL (EXCAVATED CONSTRUCTION)
ELEVATION DETAIL SCALE - 1:20 @ A1 & 1:40 @ A3

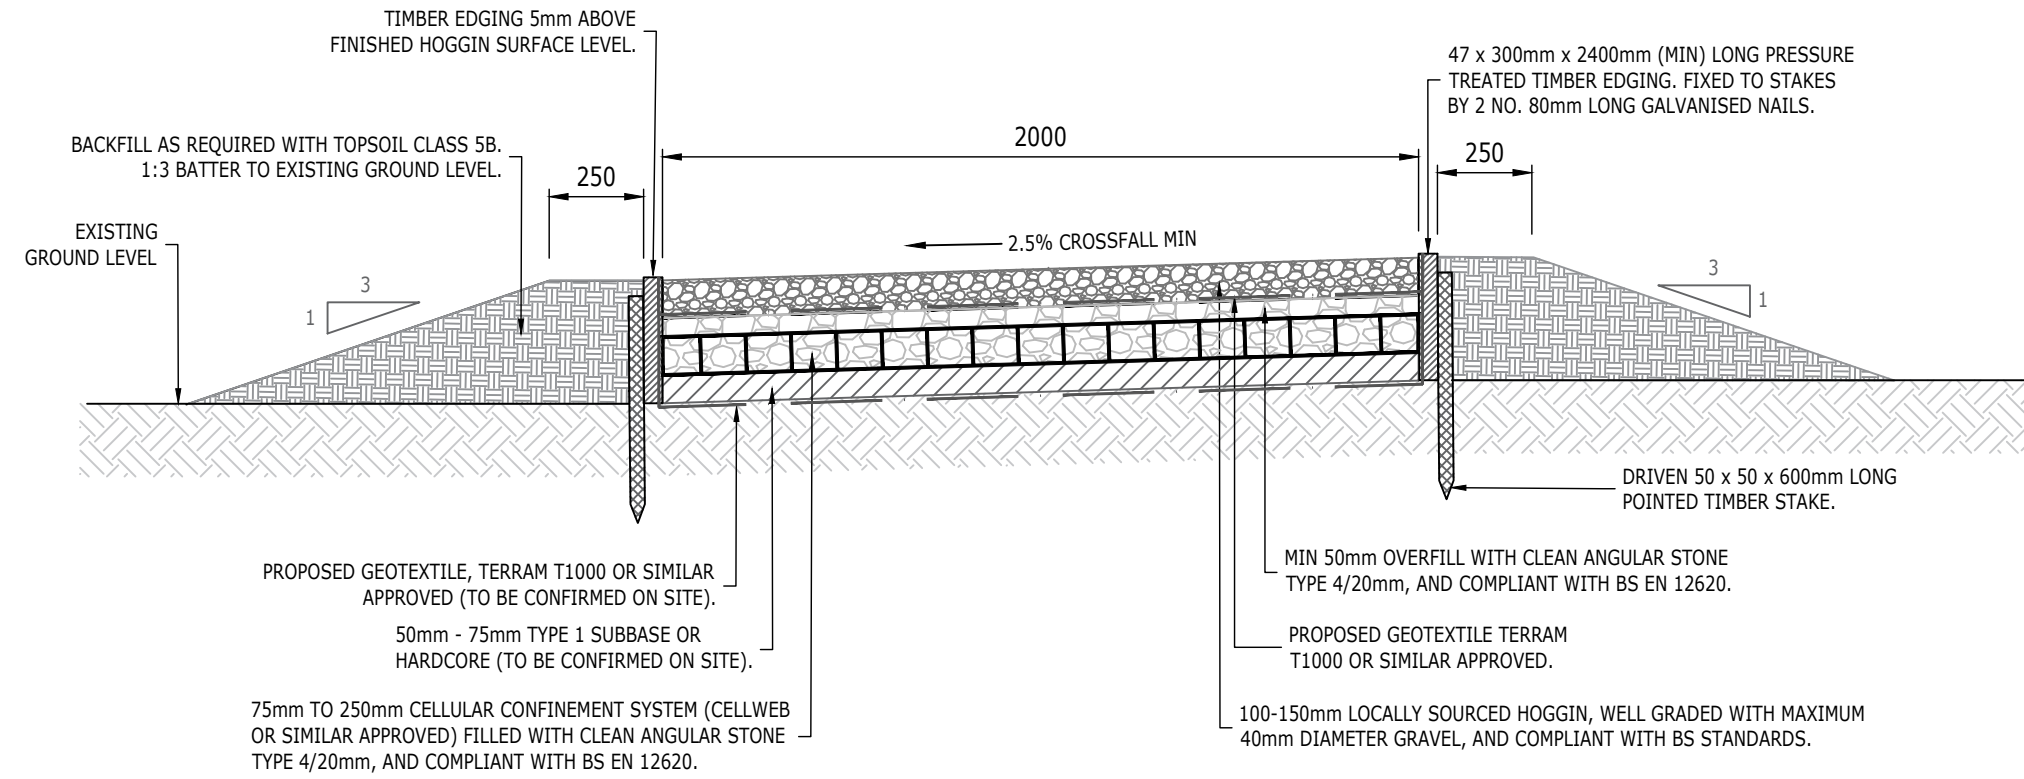

23 HOGGIN PATH DETAIL (NO DIG CONSTRUCTION)
ELEVATION DETAIL SCALE - 1:20 @ A1 & 1:40 @ A3

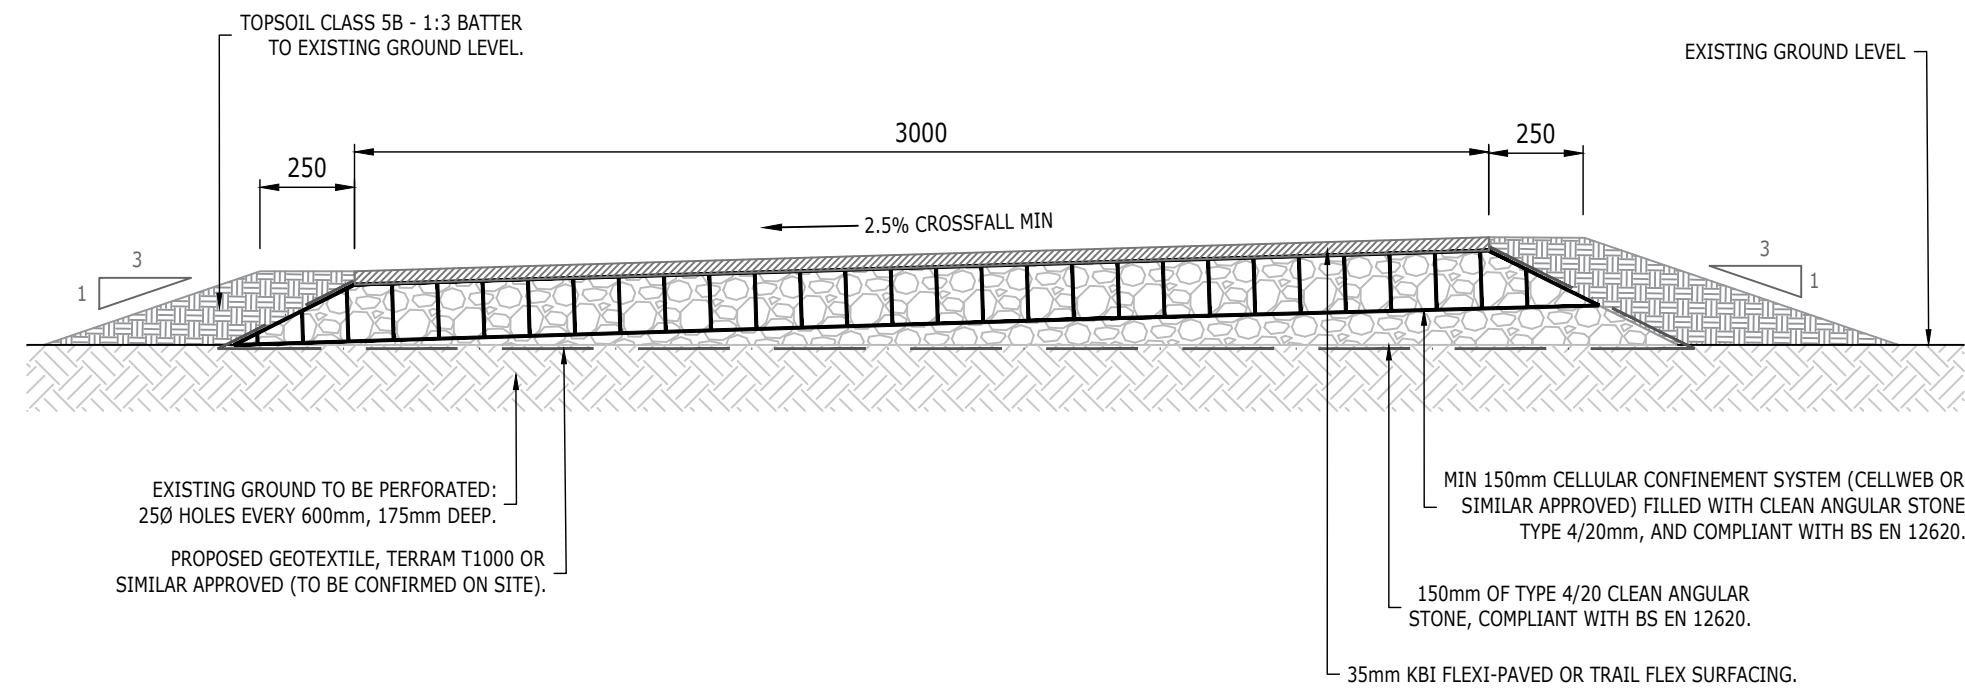

25 GREENWAY DETAIL (NO DIG CONSTRUCTION)
ELEVATION DETAIL SCALE - 1:20 @ A1 & 1:40 @ A3

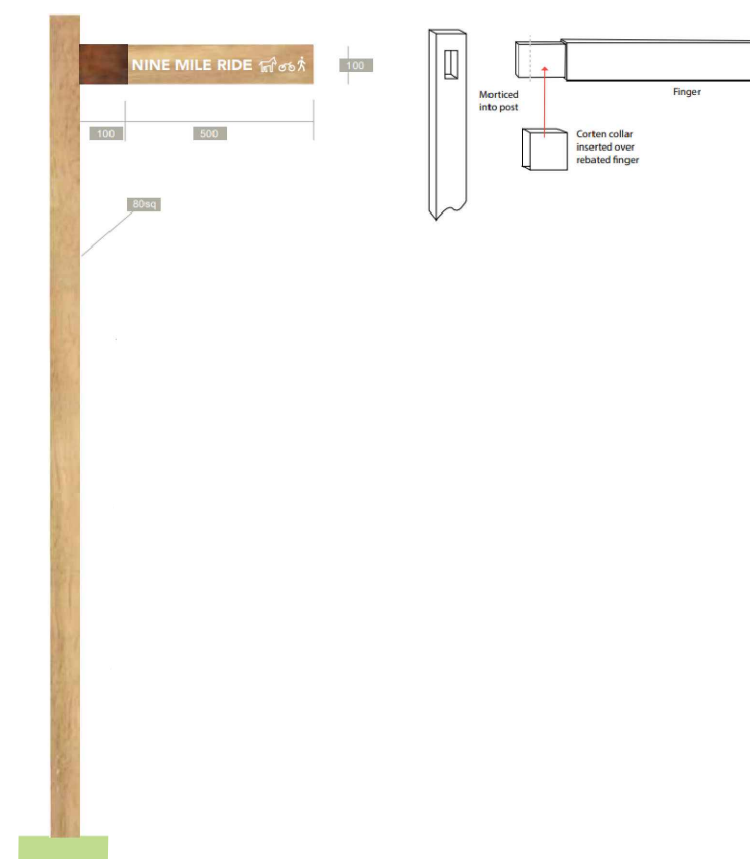

26 TYPE A FINGERPOST
ELEVATION SCALE - 1:20 @ A1 & 1:40 @ A3



27 TYPE B.1 WAYFINDING SIGN
ELEVATION SCALE - 1:20 @ A1 & 1:40 @ A3



28 TYPE B.2 WAYFINDING SIGN
ELEVATION SCALE - 1:20 @ A1 & 1:40 @ A3

- NOTES:
- DO NOT SCALE FROM THIS DRAWING.
 - TIMBER TO COMPLY WITH BS STANDARDS.
 - ACTUAL POSITION OF FOOTPATH/GREENWAY SHALL BE DETERMINED ON SITE WITH THE HIGHWAY INSPECTOR.
 - WHERE FOOTPATH/GREENWAY ROUTING IS IN VICINITY OF TREES APPROPRIATE MEASURES SHALL BE UNDERTAKEN IN ACCORDANCE WITH BS5837 AND IN CONSULTATION WITH THE WBC TREE OFFICER.
 - 'NO DIG' CONSTRUCTION DETAILS INTENDED IN ROOT PROTECTION ZONES AND FLOOD PRONE AREAS. FINAL LOCATIONS TO BE CONFIRMED ON SITE.
 - CELLWEB AND SURFACING PRODUCTS TO BE INSTALLED IN ACCORDANCE WITH MANUFACTURERS SPECIFICATIONS.
 - BEFORE COMPLETION OF THE PROJECT, CONTRACTOR TO LIAISE WITH WOKINGHAM BOROUGH COUNCIL AND PROW OFFICER. INSTRUCTIONS AND CONTENT FOR EACH SIGN, ALONG WITH THE DESTINATIONS THEY WILL INDICATE, MUST BE OBTAINED BY THE PROW OFFICER AND WOKINGHAM BOROUGH COUNCIL.
 - SIGNAGE TO BE INSTALLED AS PER MANUFACTURER'S SPECIFICATIONS.

Rev	Description	Date	By	App
P01	First Issue	17.05	SL	TM
P02	Amendments from first review	04.06	SL	TM
P03	Amendments from WBC comments	14.10	SL	TM

BARKHAM_SOLAR_FARM

RAMBOLL

tel 020 7631 5291 fax 020 7323 4645 london@ramboll.co.uk
www.ramboll.co.uk

LANDSCAPE_DETAILS

SHEET_6_OF_9

Scale: AS_SHOWN	Date: 14/10/2024	Drawn: SCL	Checked: TM
Drawing No.: BFSF-RAMB-XX-DR-L-3026	Rev: P03		