
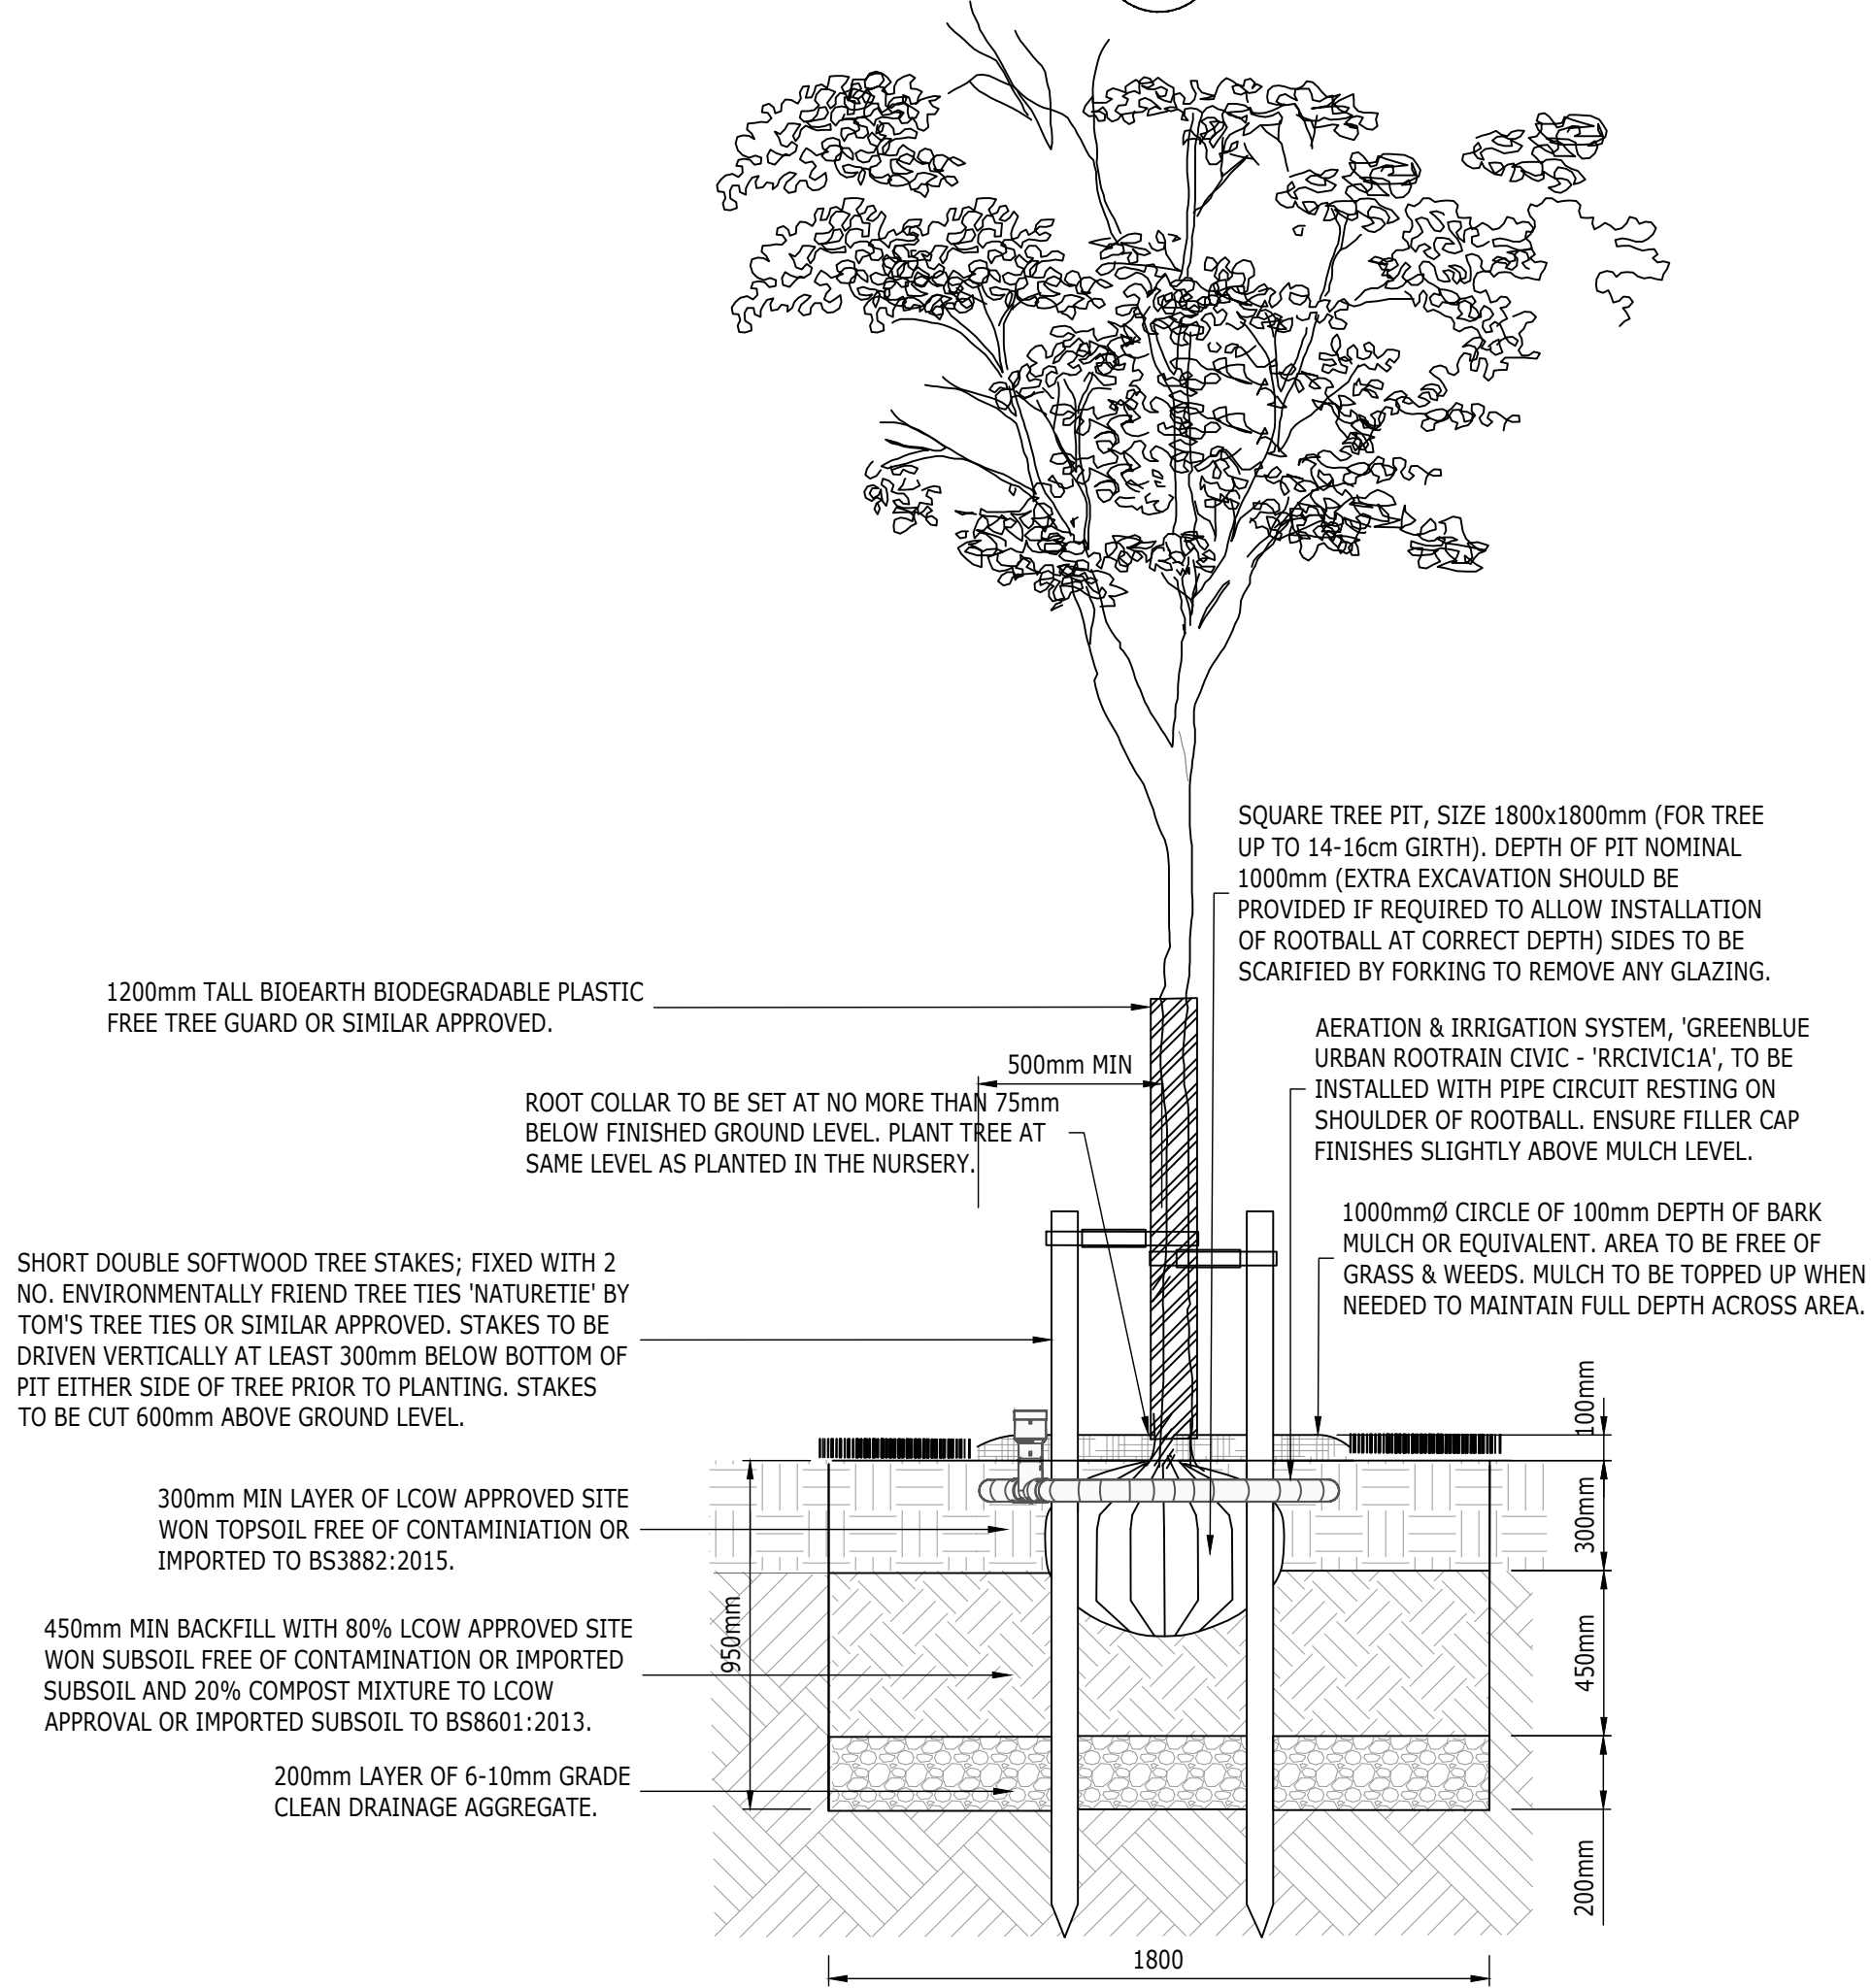
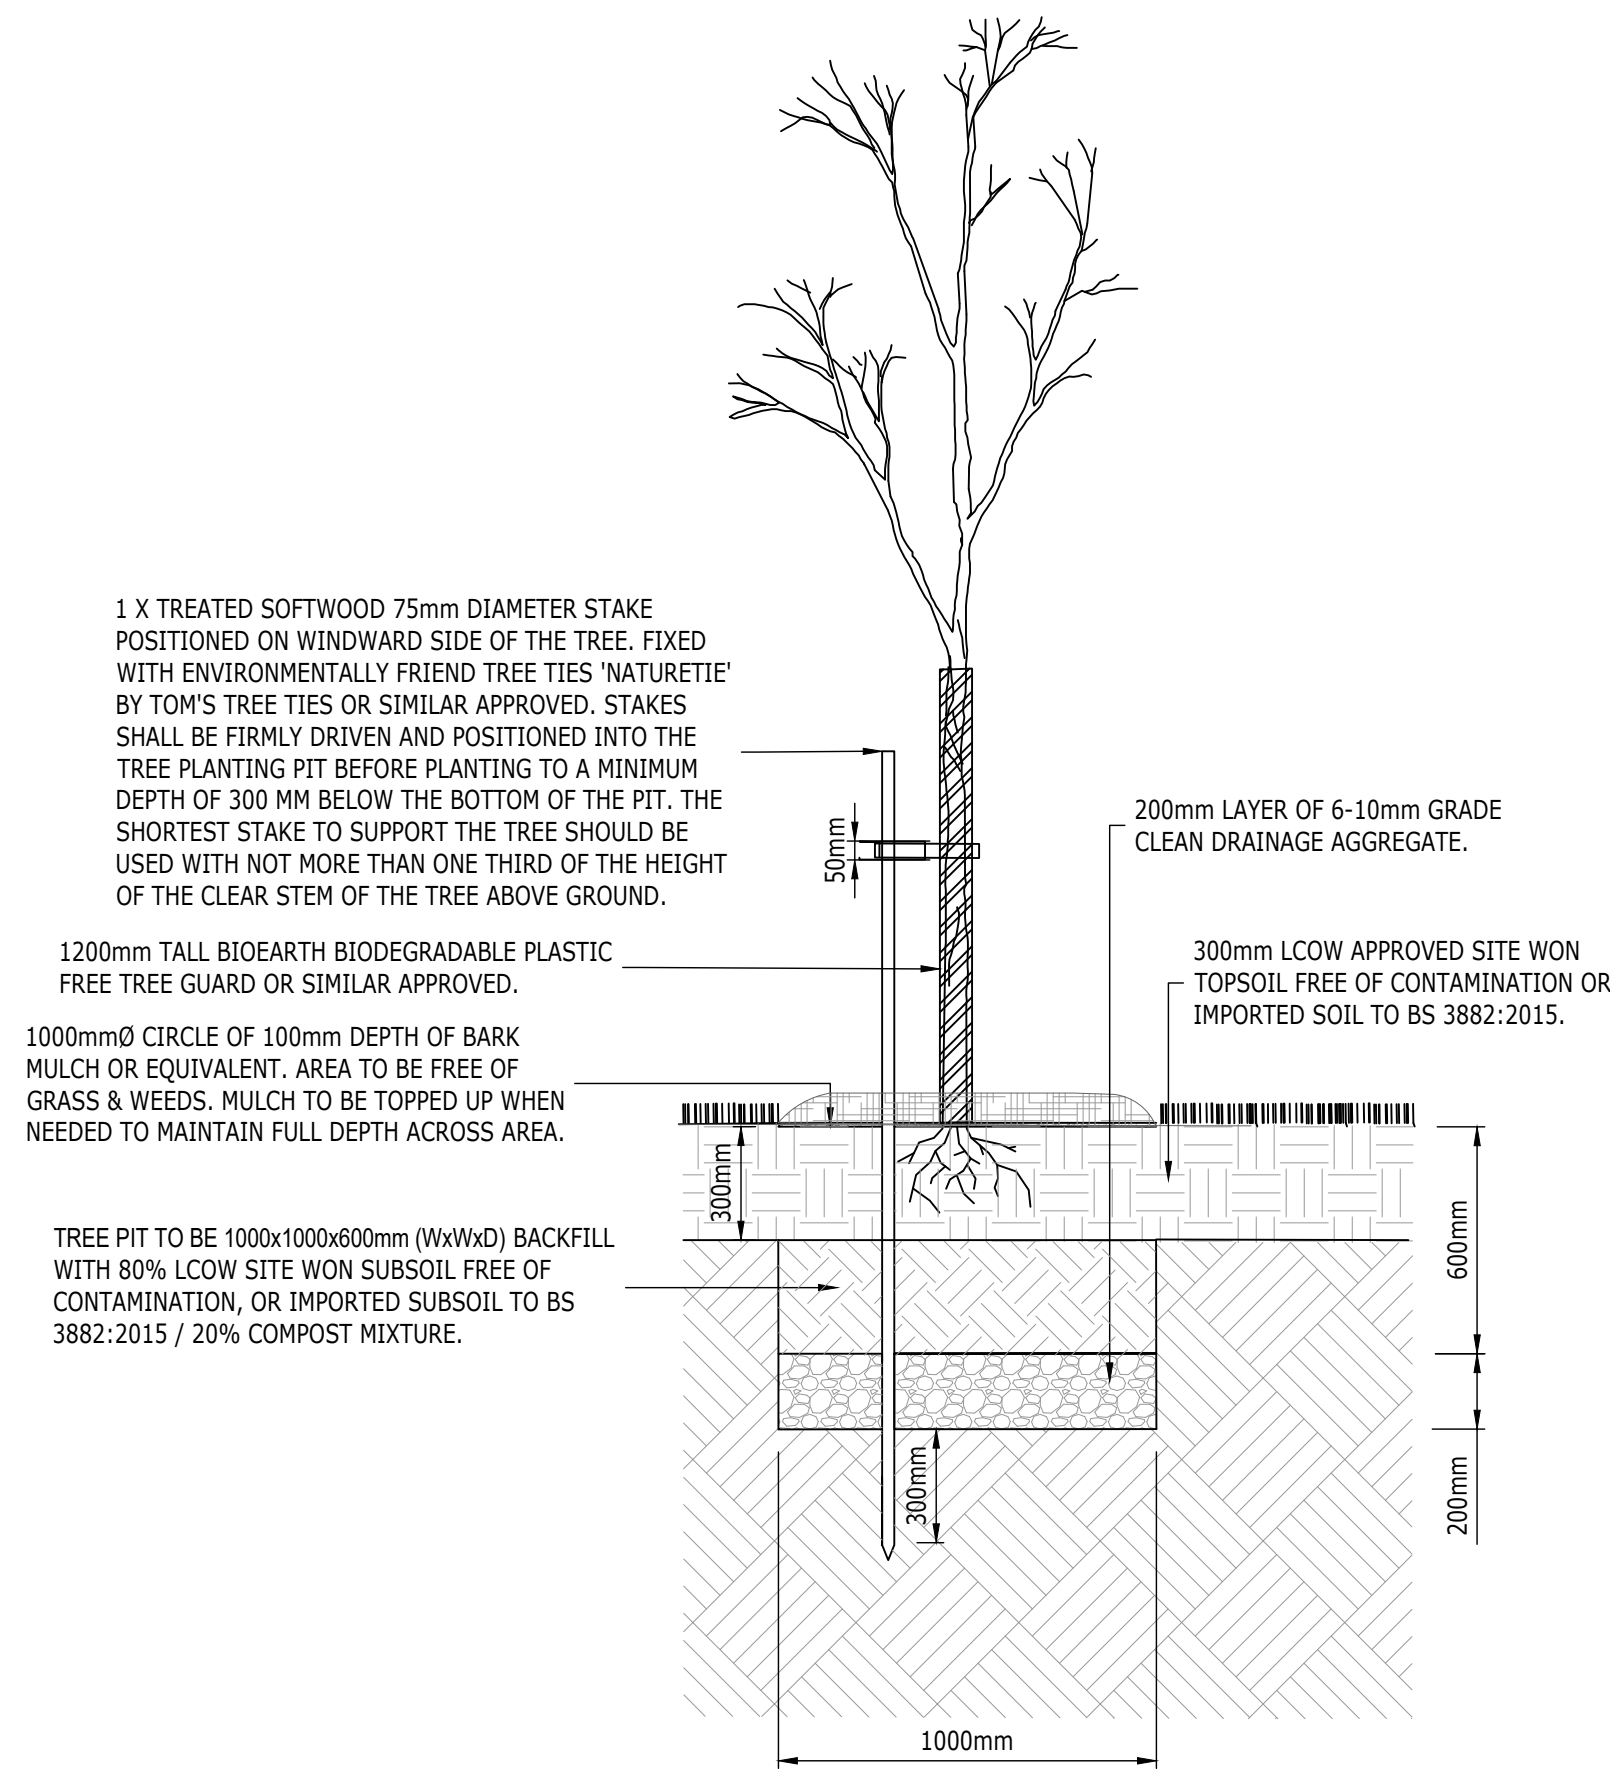
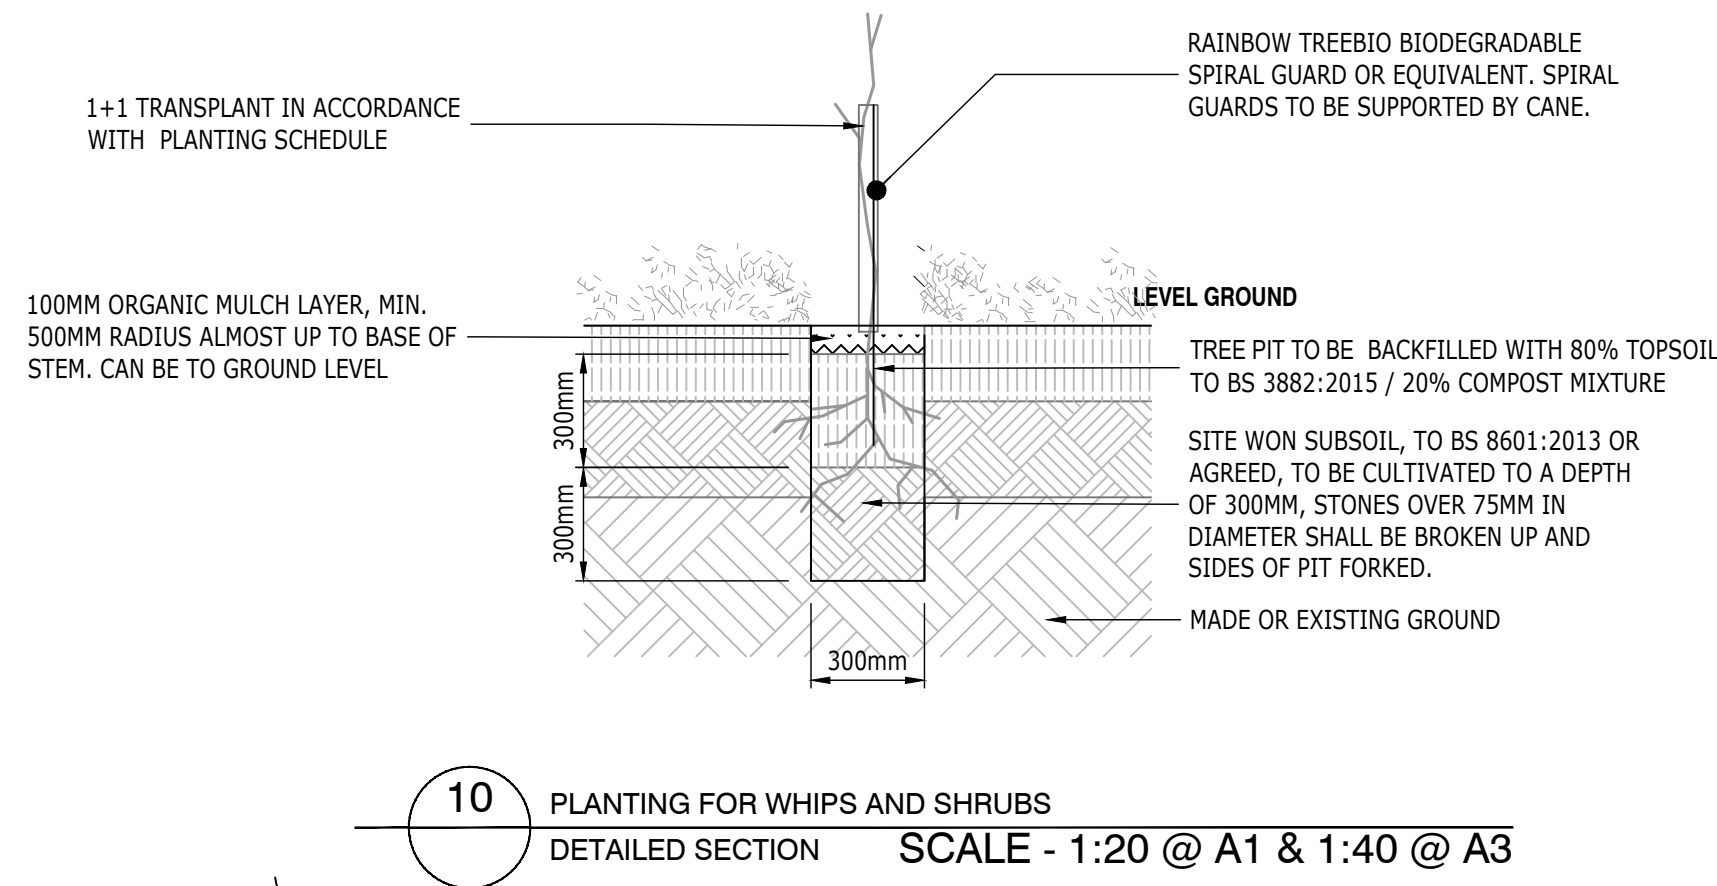
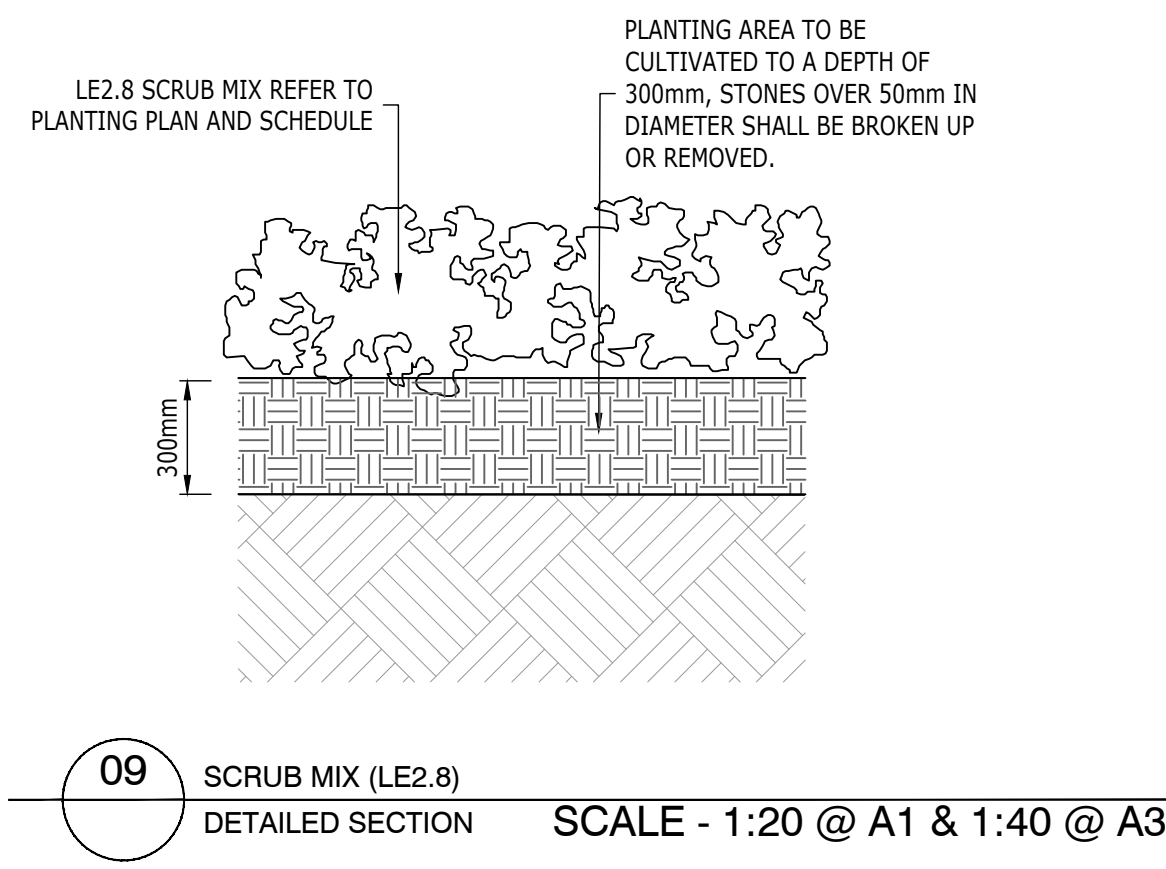
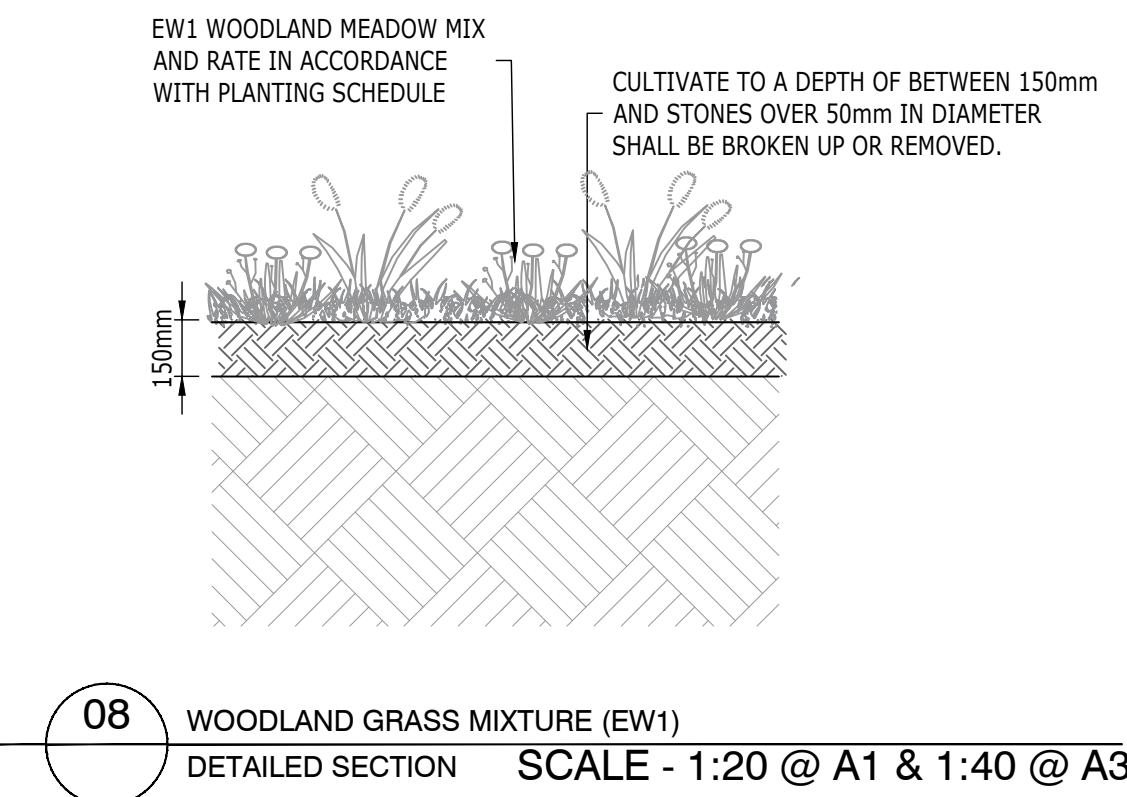
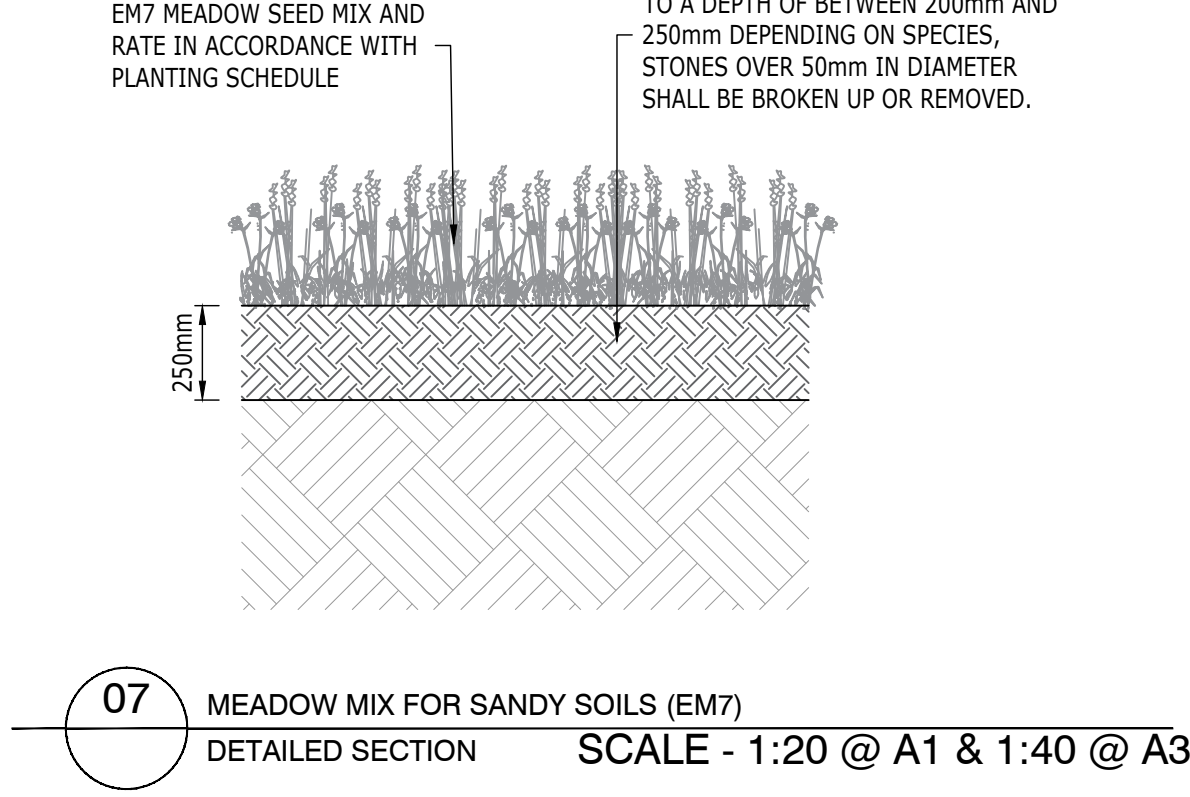
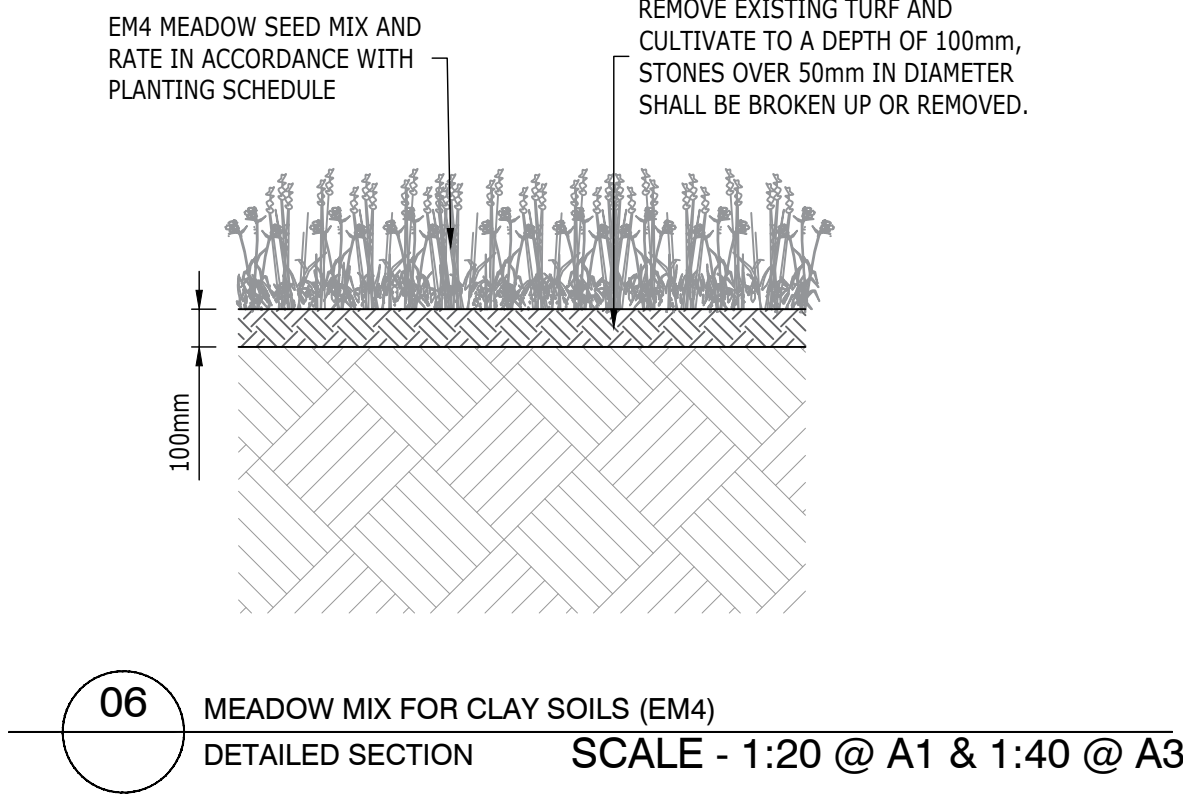


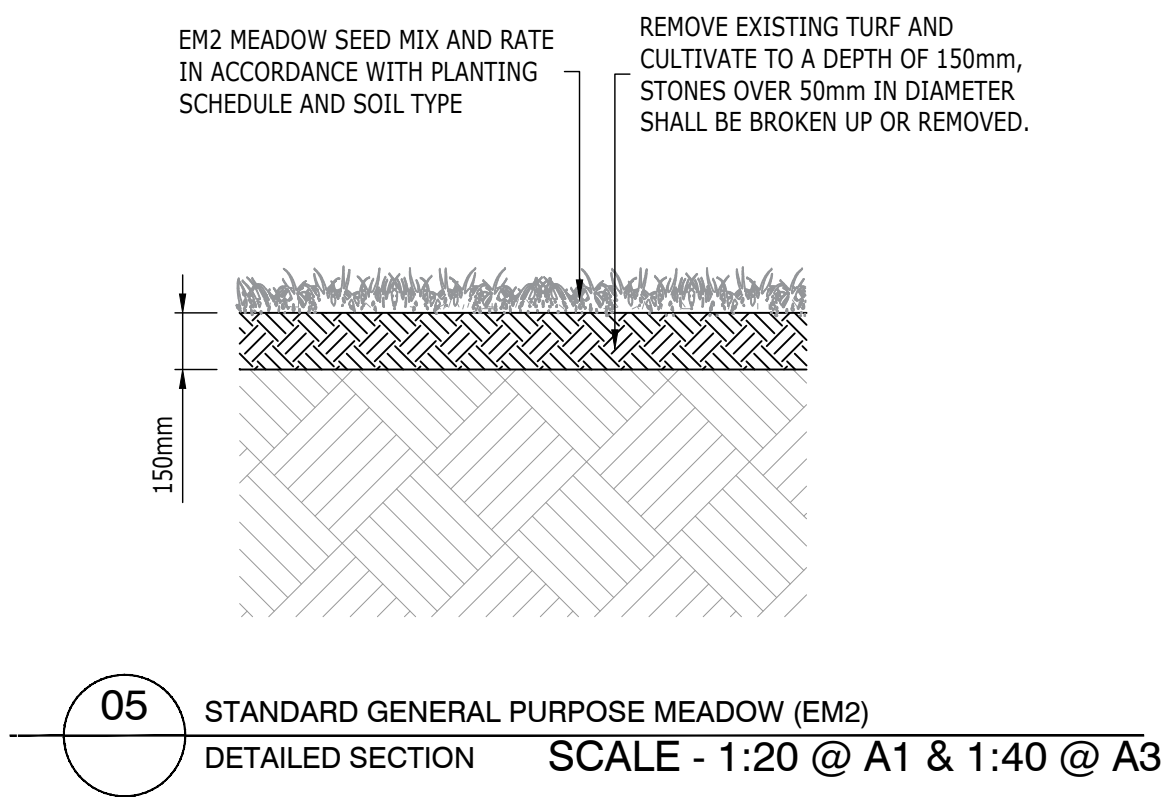

- NOTES:
- ONSITE SOIL TESTING TO BE COMPLETED PRIOR TO PLANTING AND PROPOSED SOIL PROFILES TO BE ADJUSTED AS REQUIRED.
 - THIS DRAWING IS TO BE READ IN CONJUNCTION WITH ALL OTHER DRAWINGS.
 - FOR GENERAL ARRANGEMENT PLANS REFER TO DRAWINGS BSFS-RAMB-XX-DR-L 3001 AND 3002.
 - FOR PLANTING PLANS AND LOCATIONS REFER TO DRAWINGS BSFS-RAMB-XX-DR-L 3011 AND 3012.
 - FOR PLANTING SCHEDULE REFER TO DRAWING BSFS-RAMB-XX-DR-L-3013.
- RABBIT PROTECTION**
- ALL PLANTING TO BE PLANTED WITH SPIRALS AND GUARDS. HOWEVER DEPENDING ON EFFECTIVENESS, RABBIT PROOFING FENCING OR OTHER MEASURES MAY NEED TO BE INSTALLED IF RABBIT ATTACKS PERSIST.

Rev	Description	Date	By	App
P01	First Issue	17.05	SL	TM
P02	Amendments from first review	04.06	SL	TM
P03	Amendments from WBC comments	14.10	SL	TM
			LG	

BARKHAM_SOLAR_FARM

RAMBOLL

tel 020 7631 5291 fax 020 7323 4645 london@ramboll.co.uk
www.ramboll.co.uk

LANDSCAPE_DETAILS
SHEET_3_OF_9

Scale: AS_SHOWN	Date: 14/10/2024	Drawn: SCL	Checked: TM
Drawing No.: BFSF-RAMB-XX-DR-L-3023	Rev: P03		