


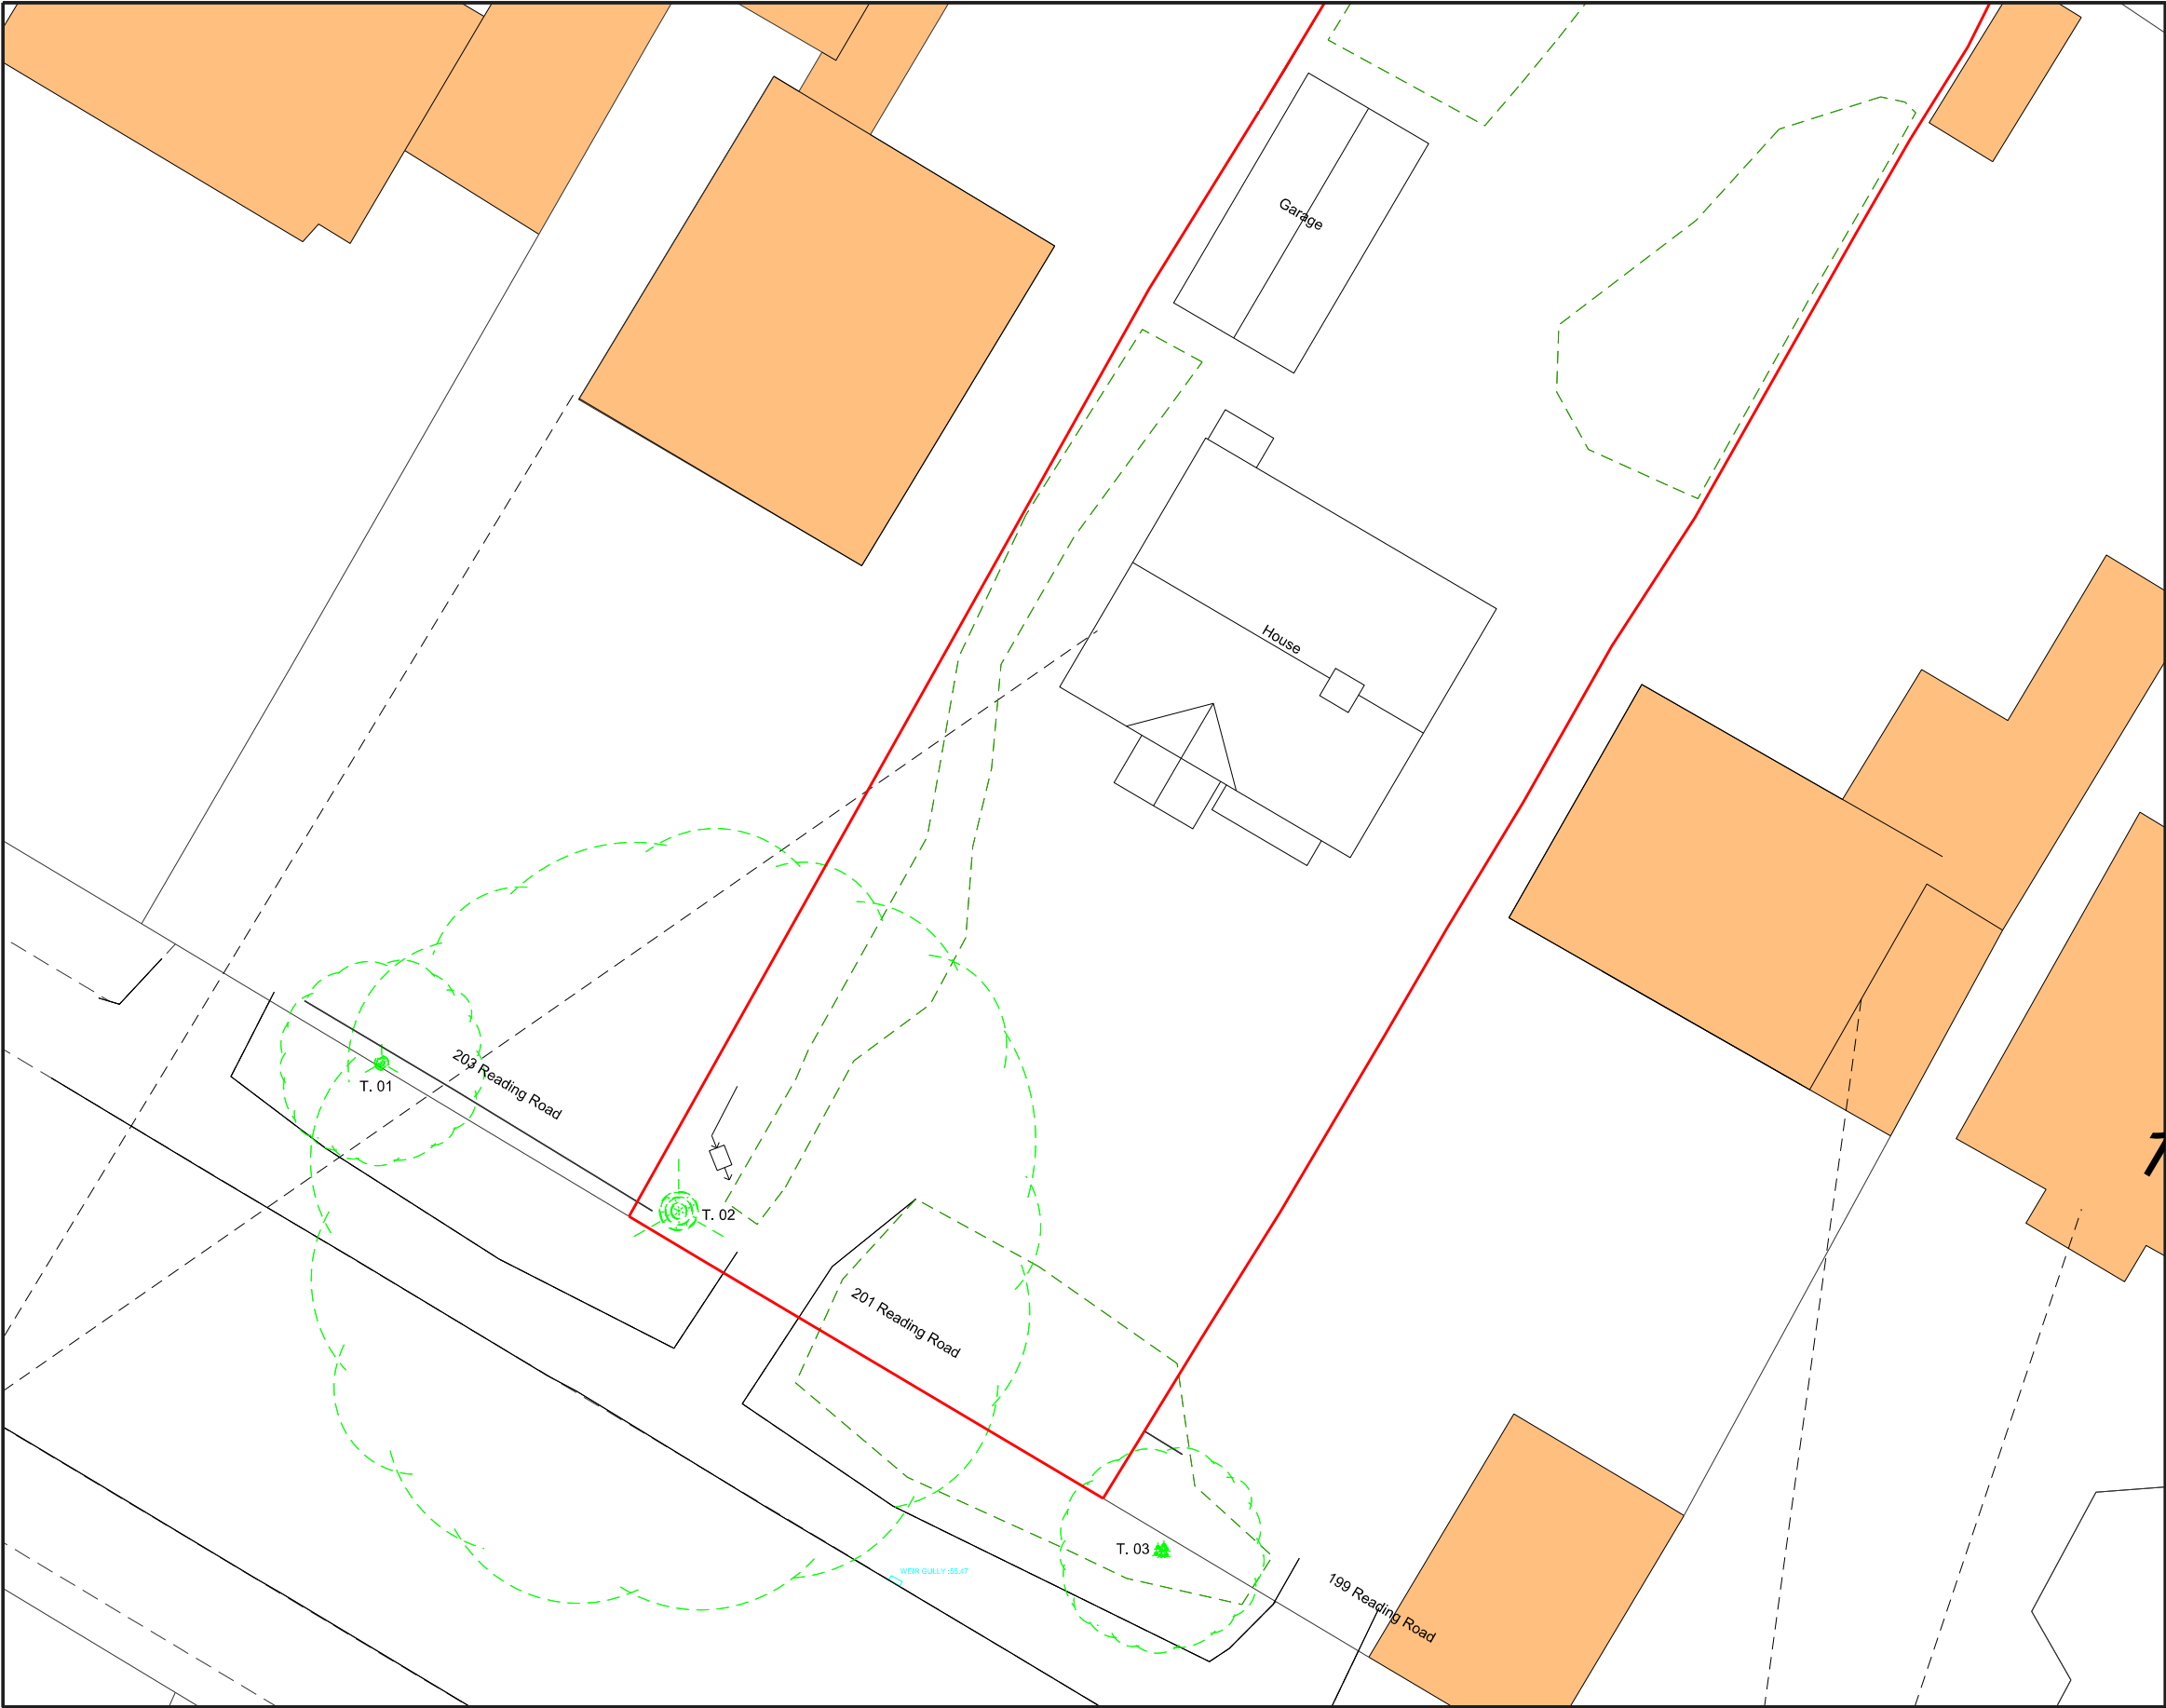

Site 02
Existing Block Plan 1:200 @ a3

TREES LEGEND

T. 01 OAK
T. 02 OAK
T. 03 HAZEL

Do not scale from drawings. Except for planning considerations.
Errors to be reported immediately to the Architect.
To be read in conjunction with all relevant Architects', Services and Structural Engineers' drawings.
All existing site, tree and building information has been compiled from different sources.
All dimensions to be checked on site.

Revisions					
P1	Planning	JC	JC	WBC	11/12/24
P1	For Discussion	JC	JC	RW	22/11/24
P1	For Discussion	JC	JC	RW	18/11/24
P1	For Discussion	JC	JC	RW	12/11/24
P1	For Discussion	JC	JC	RW	11/11/24
P1	For Discussion	JC	JC	RW	01/11/24
P1	For Discussion	JC	JC	RW	11/10/24
P1	For Discussion	JC	JC	RW	01/10/24
Rev.	Description	Drawn	Check	Issued to	Date Issued
0.0m2.0m10.0m					



Project Name 201 Reading Road		Project No. 290	
Drawing Name Existing Block Plan		Drawing No. 290_X_10_02	
Client	Riorden Welby	Drawn	JC
Scale	1:200 @ a3	Checked	JC
Date	1 October 2024	Approved	JC
		Issue P1	