



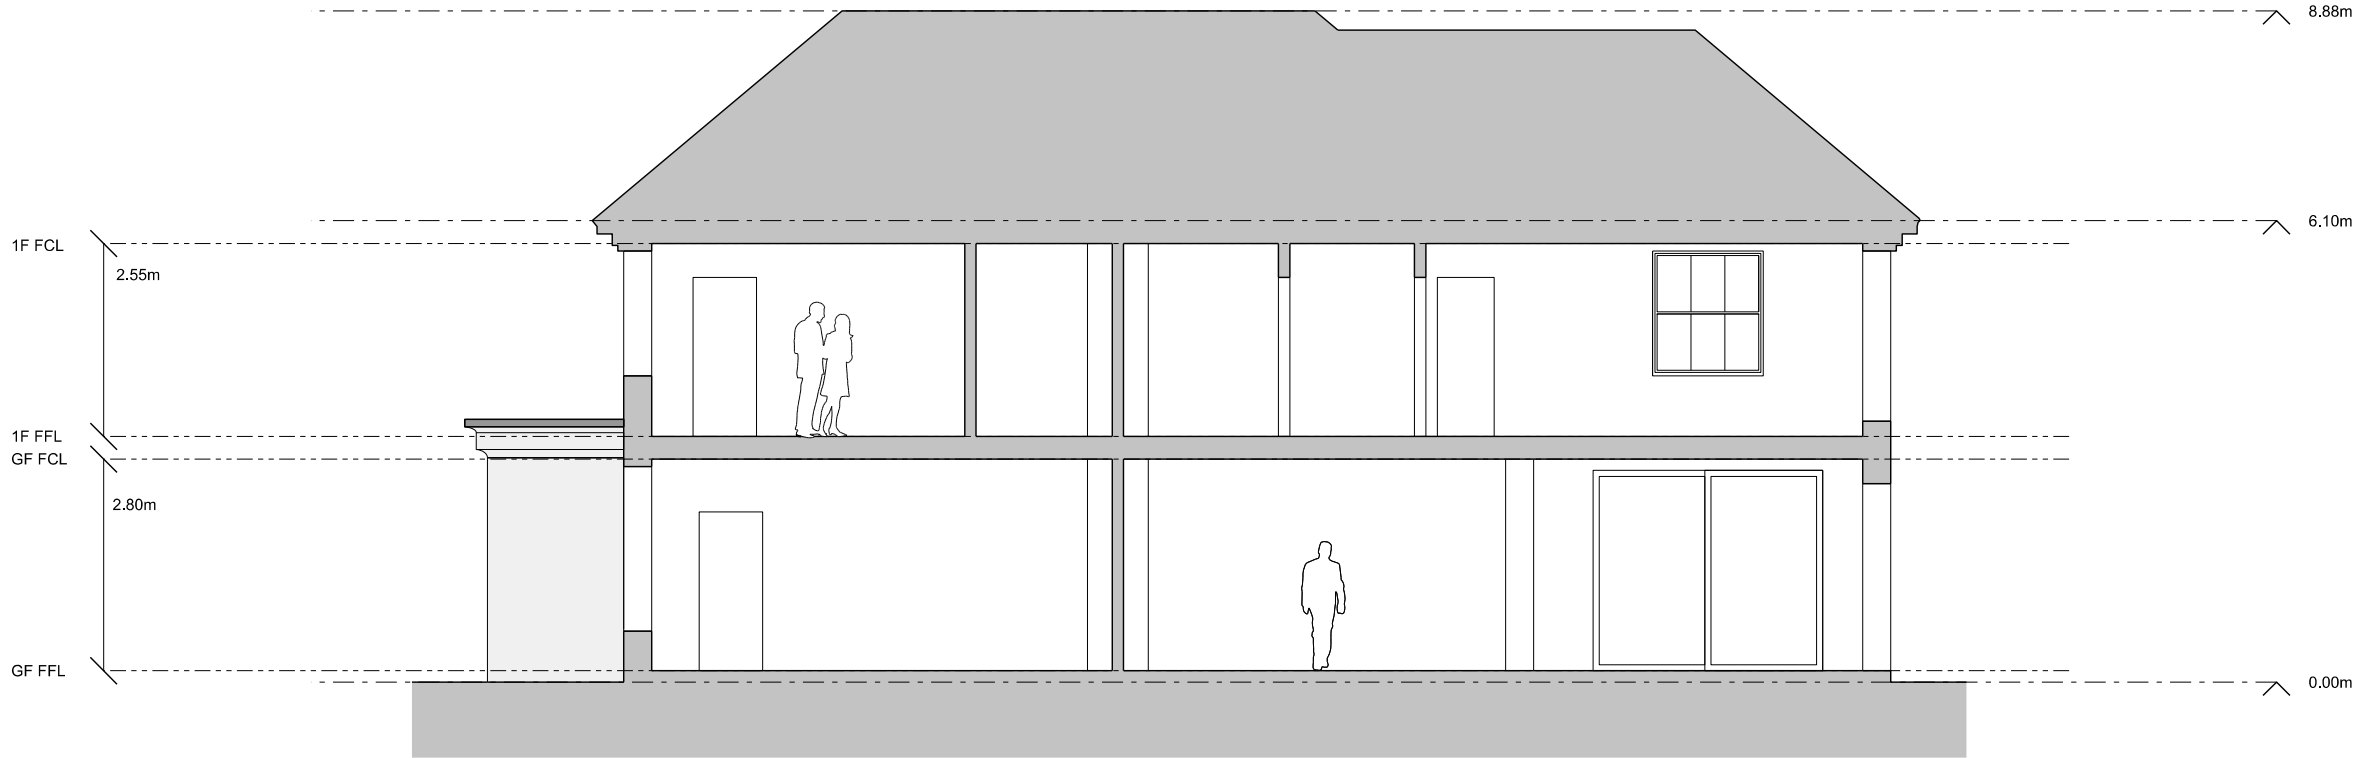

Sect 00
Proposed Section AA 1:100

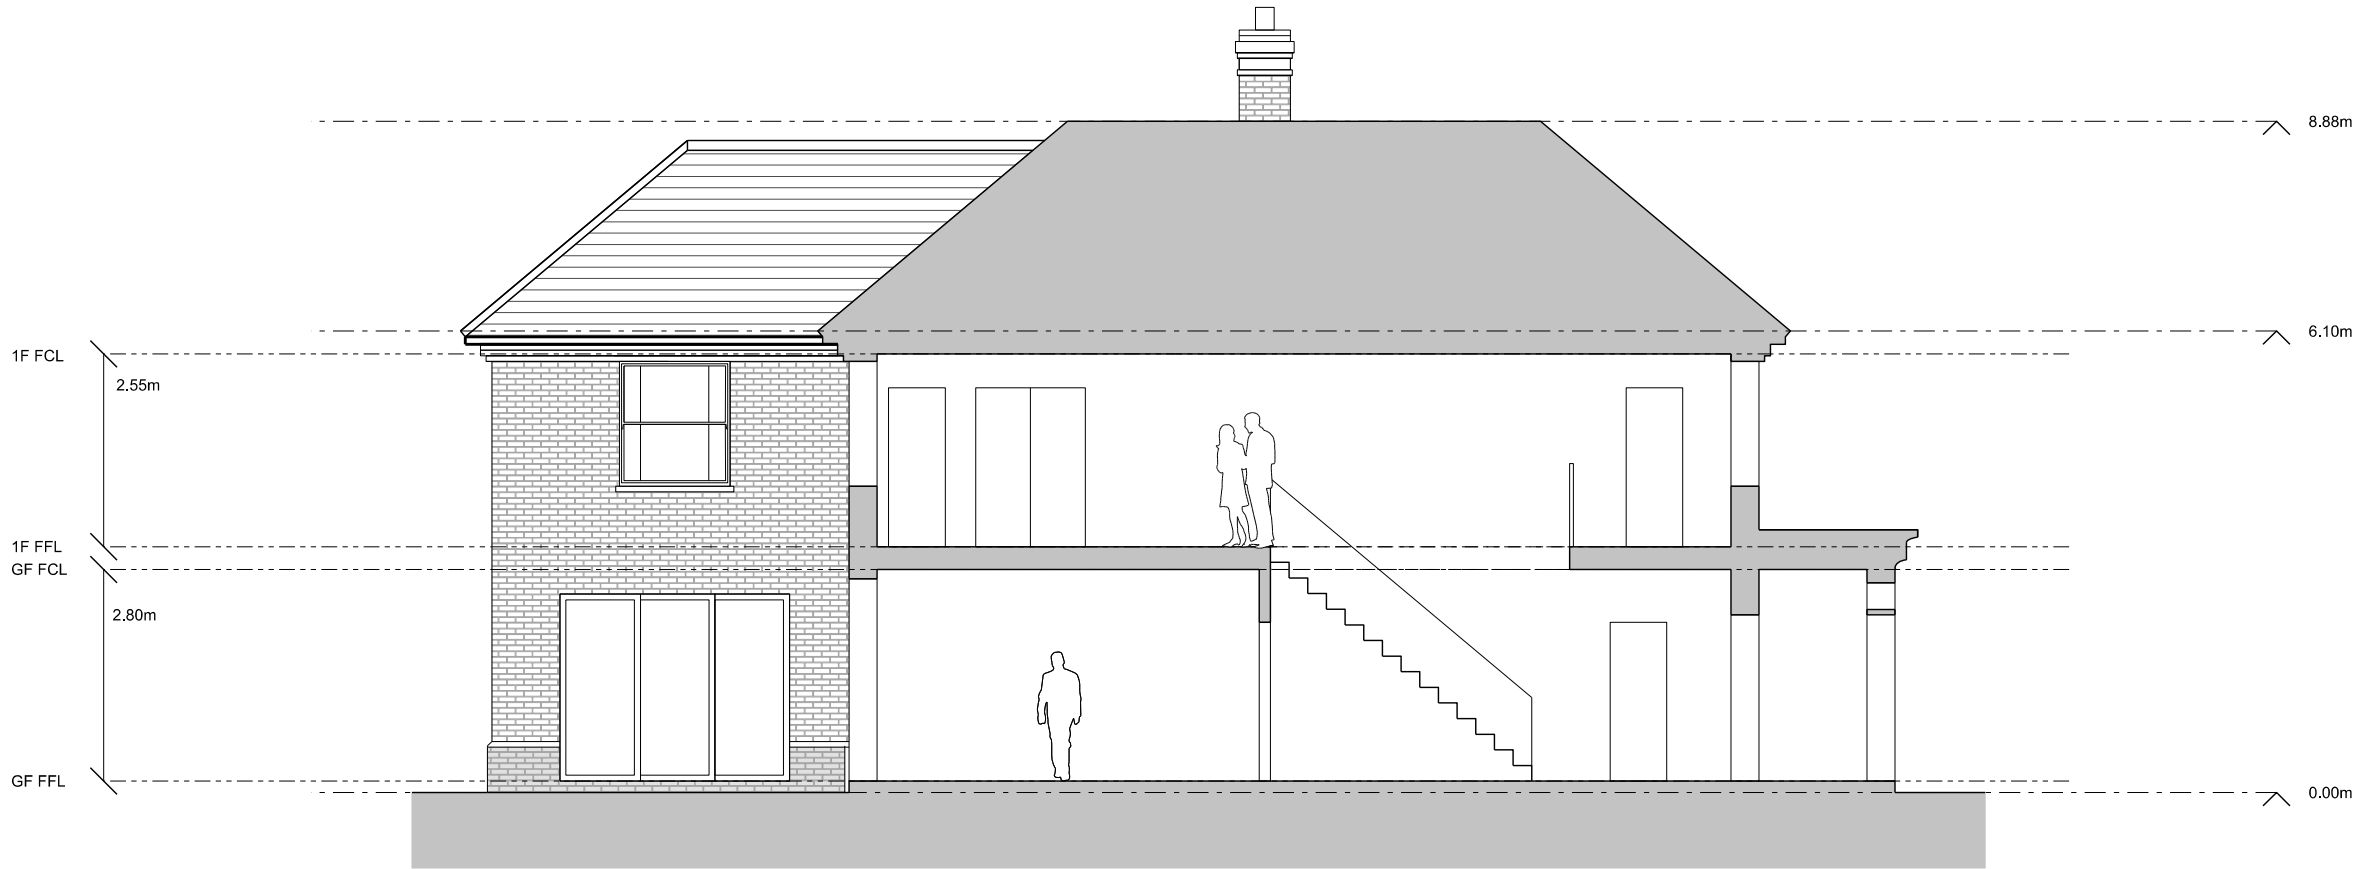

Sect 01
Proposed Section BB 1:100


Existing wall

Proposed wall

Legend Notes

Do not scale from drawings. Except for planning considerations.
Errors to be reported immediately to the Architect.
To be read in conjunction with all relevant Architects', Services and Structural Engineers' drawings.
All existing site, tree and building information has been compiled from different sources.
All dimensions to be checked on site.

Revisions					
P5	Planning	JC	JC	WBC	11/12/24
P4	For Discussion	JC	JC	RW	22/11/24
P4	For Discussion	JC	JC	RW	18/11/24
P3	For Discussion	JC	JC	RW	12/11/24
P2	For Discussion	JC	JC	RW	11/11/24
P1	For Discussion	JC	JC	RW	11/10/24
Rev.	Description	Drawn	Check	Issued to	Date Issued

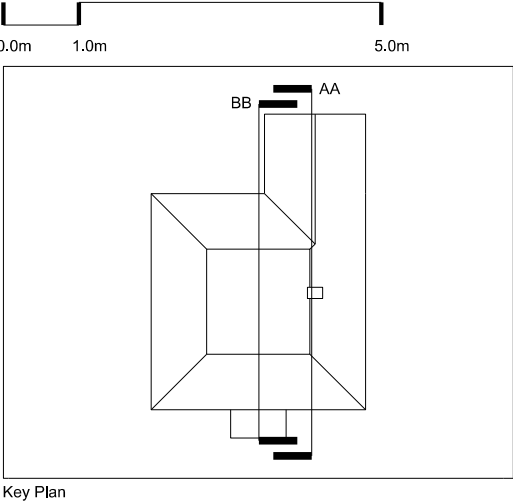

Key Plan

Project Name 201 Reading Road		Project No. 290	
Drawing Name Proposed Sections		Drawing No. 290_P_30_00	
Client	Riorden Welby	Drawn	JC
Scale	1:100 @ a3	Checked	JC
Date	11 December 2024	Approved	JC
		Issue P5	