


C:\Users\anock\Motion\StaffSite - EtfIn6 2411055\Drawings\2411055 - 01_02_TK01-TK08.dwg

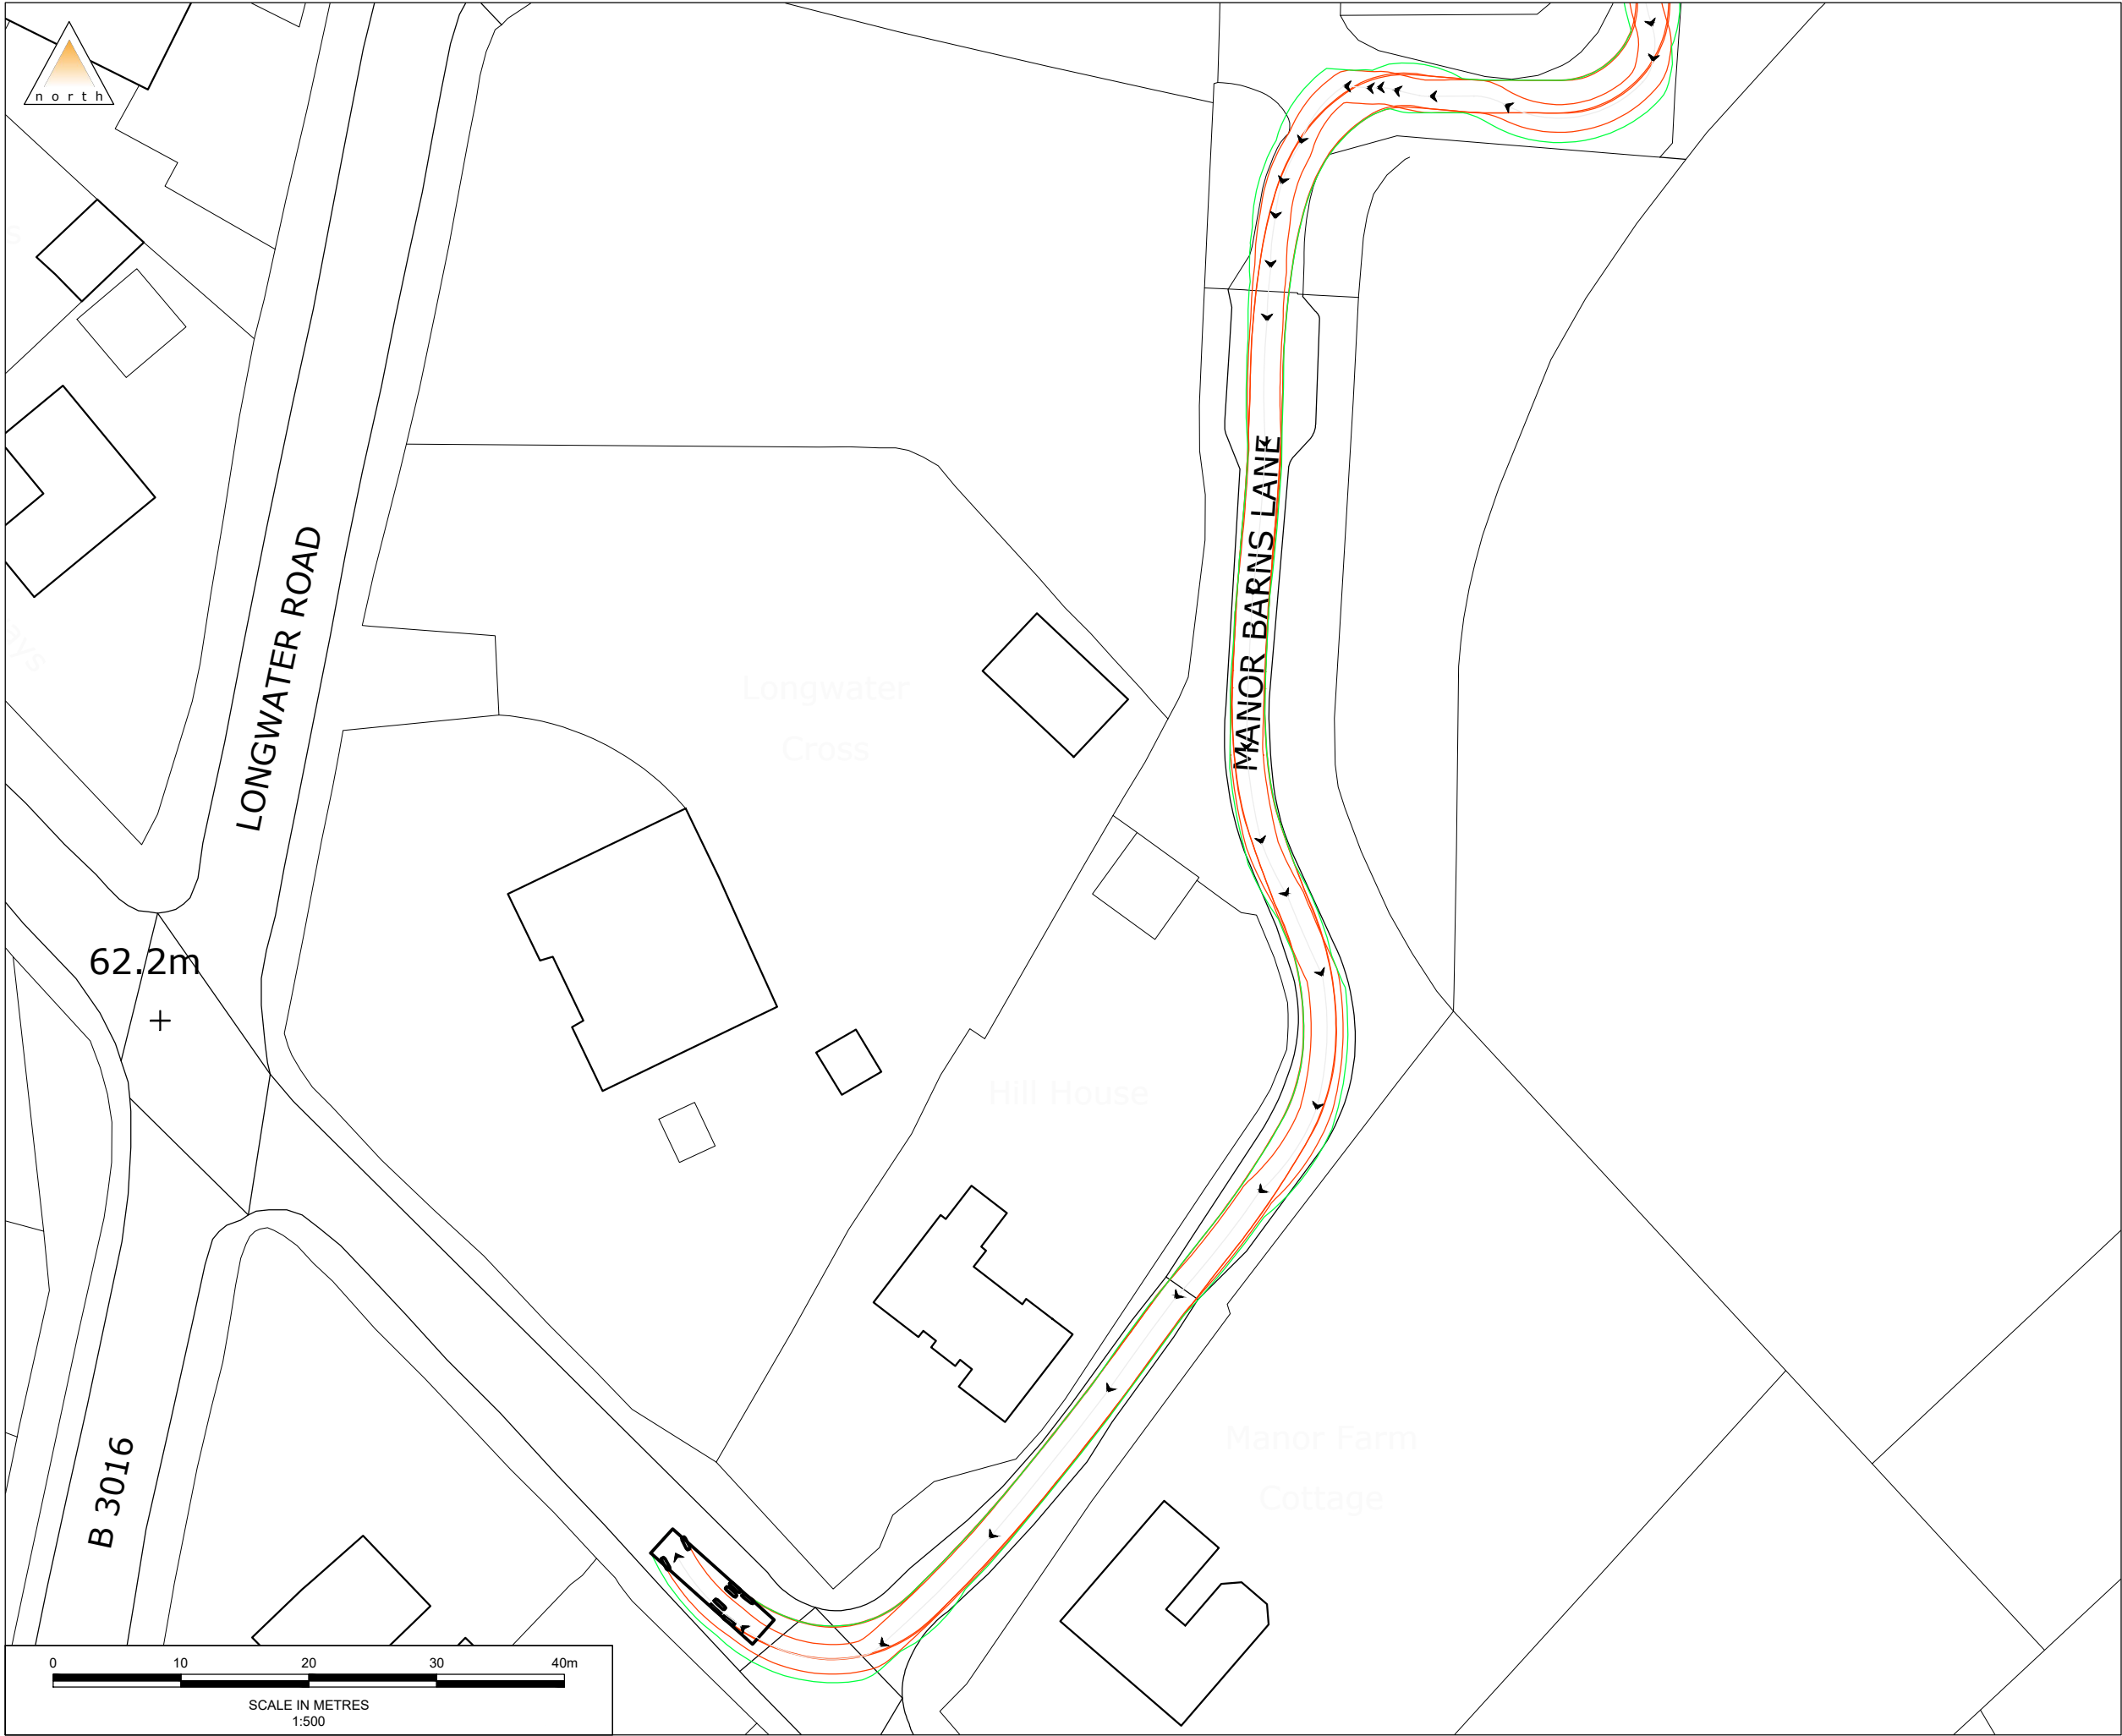

- Notes
1. All levels and dimensions to be checked on site before any work commences. All dimensions in metres unless stated otherwise.
 2. This drawing is based on OS mapping and Motion cannot guarantee the accuracy of the data.
 3. Motion accepts no liability for any vehicle specification errors or inaccuracies within the vehicle tracking software used / or it's vehicle libraries. The vehicles speeds used for the analysis are as follows: forward 5mph.

-	First Issue	XX	XX	XX	dd/mm/yyyy
Rev.	Description	Drm	Chk	App	Date

Drawing Status:

FOR PLANNING
NOT FOR CONSTRUCTION



Client:

ET Planning

Project:

**Manor Farm, Longwater Road,
Finchampstead, Wokingham, RG40 3TS**

Title:

**Swept Path Analysis
Wokingham Refuse Vehicle
10.68m long**

Scale: 1:500 (@ A3)

Drawing:

2411055 - TK08

Revision:

-