

NOTES:

All dimensions to be checked on site.
Drawing to be read with all relevant Architectural, Interiors, Structural, M&E, Drainage/Public Health, Landscape, Civils and Interiors drawings and specifications. Any discrepancies between consultant's drawings to be reported to the Architect before any work commences. The Contractor's attention is drawn to the Health & Safety matters identified in the Health & Safety plan as being potentially hazardous.
These items should not be considered as a full and final list.
The Work Package Contractor's normal Health & Safety obligations still apply when undertaking constructional operations both on and off site.
Ayre Chamberlain Gaunt take no responsibility for the location of legal boundaries indicated on this drawing and advise a separate drawing be completed by a specialist surveyor in order to establish exact boundaries.
DWG files provided for information only. Refer to PDF record.
The copyright of this drawing is held by Ayre Chamberlain Gaunt Ltd. Not to be used for any purpose without consent.

NOTES:
Existing building details based on original drawings and site observation only.
Contractor to allow for opening up works prior to confirmation of details.

ACGARCHITECTS.CO.UK

Ayre Chamberlain Gaunt
Belvedere House
Basing View
Basingstoke
Hampshire, RG21 4HG

+44 (0)20 3909 5790
mail@acgarchitects.co.uk

**AYRE
CHAMBERLAIN
GAUNT**

PROJECT
University of Reading
URS Building


DRAWING TITLE
Typical Window Detail G-New
Louvre Opening

REV	DATE	DESCRIPTION


REV.	VER.	APPROVED BY
P	.00	RB/DG

DRAWING NO.
project code - originator - volume - level - type - role - number
2360383-ACG-W033-ZZ-DR-A-42297


SUITABILITY
code description
S3 SUITABLE FOR REVIEW & COMMENT

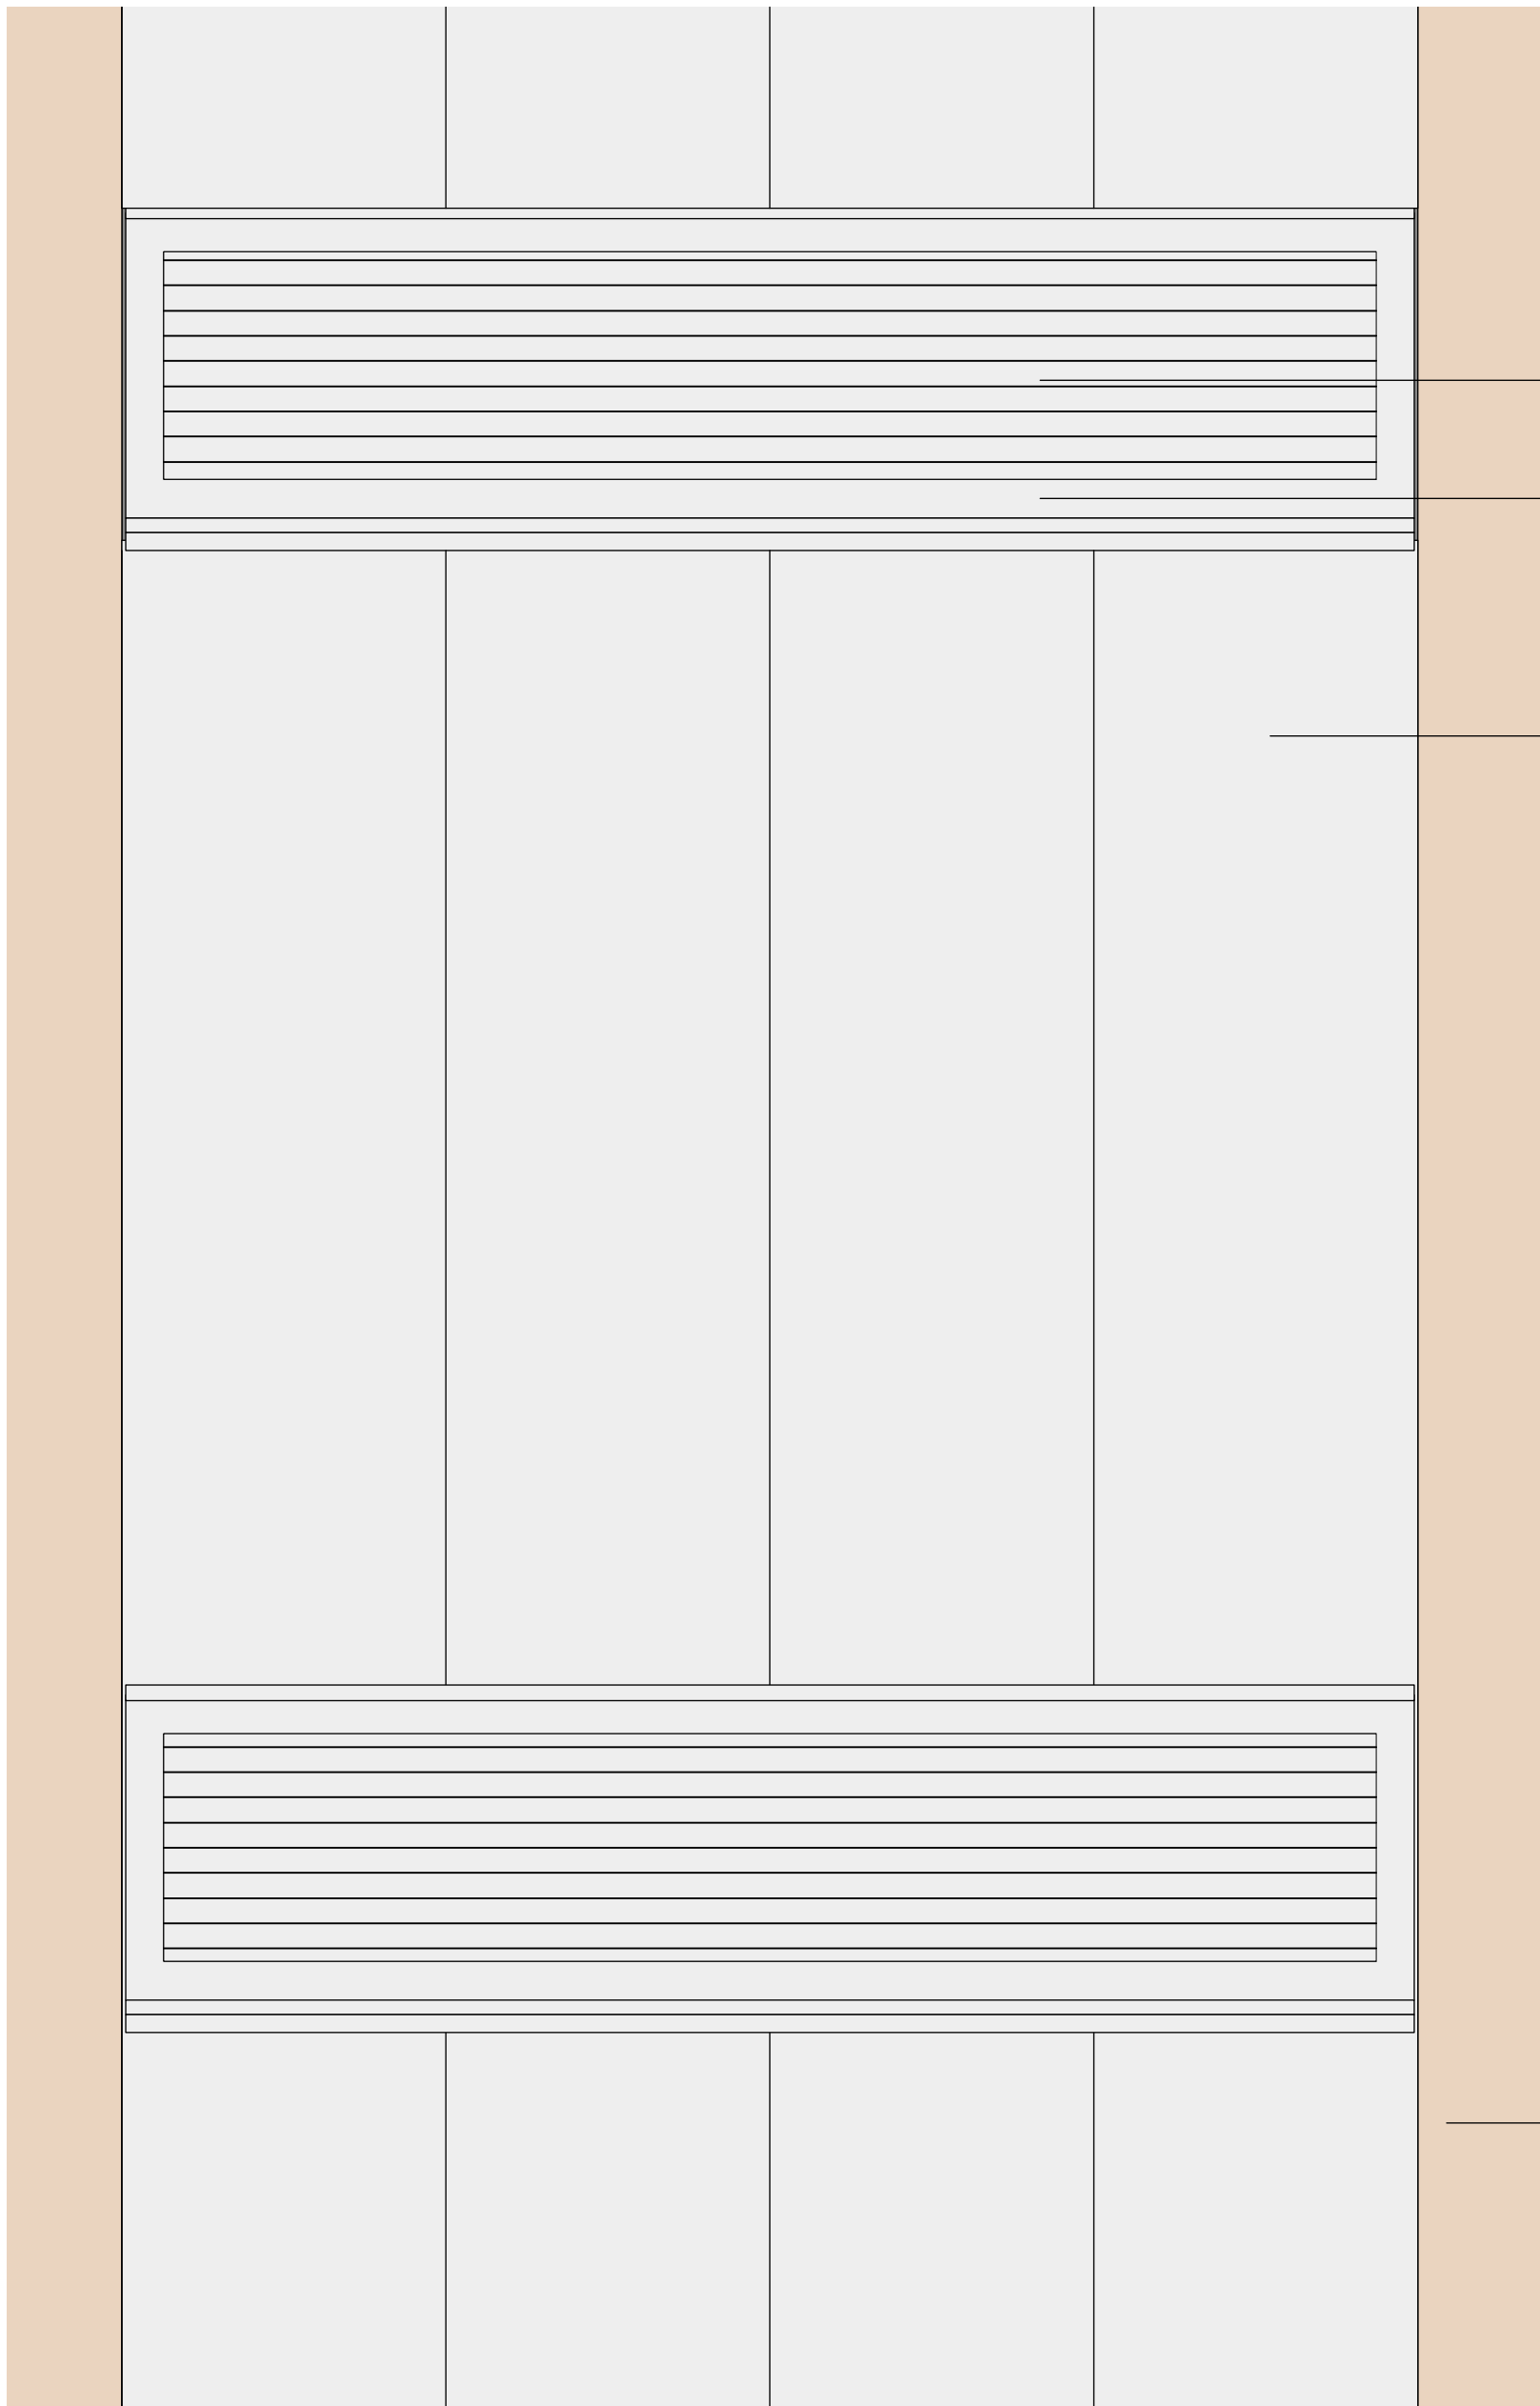


1 Elevation- Window Detail G
Scale: 1:10

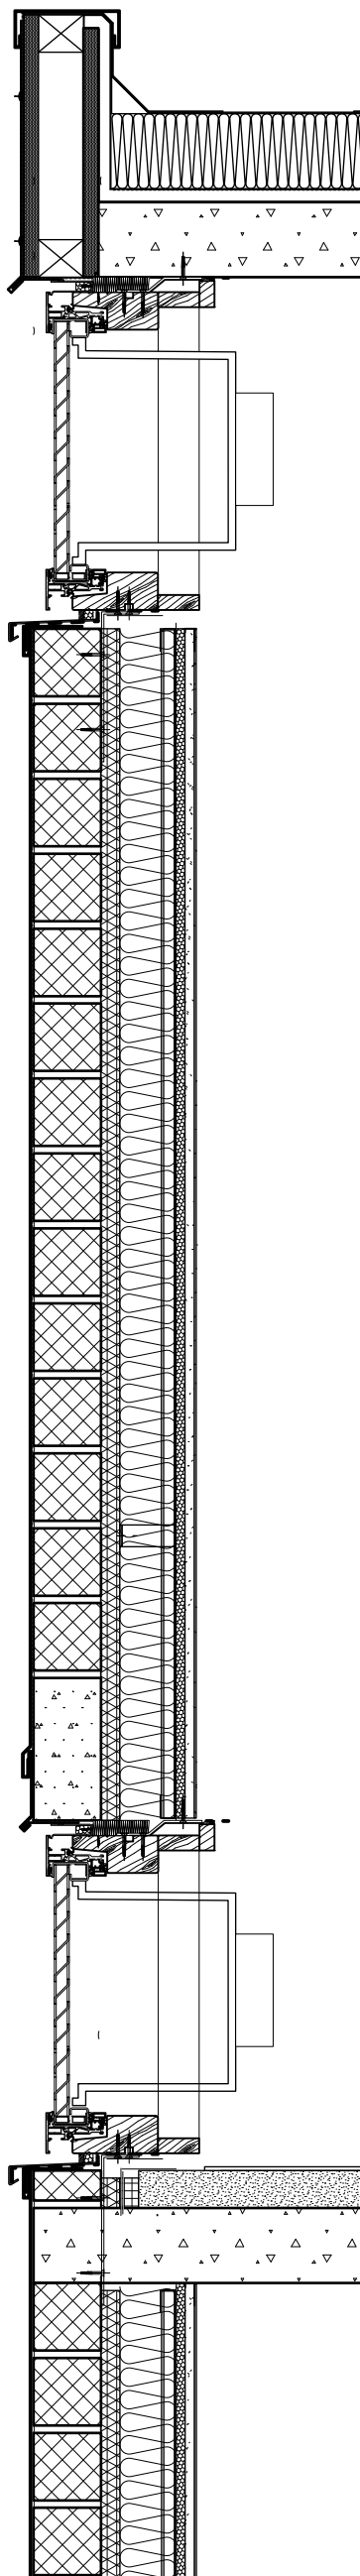


2 Section- Window Detail G
Scale: 1:10

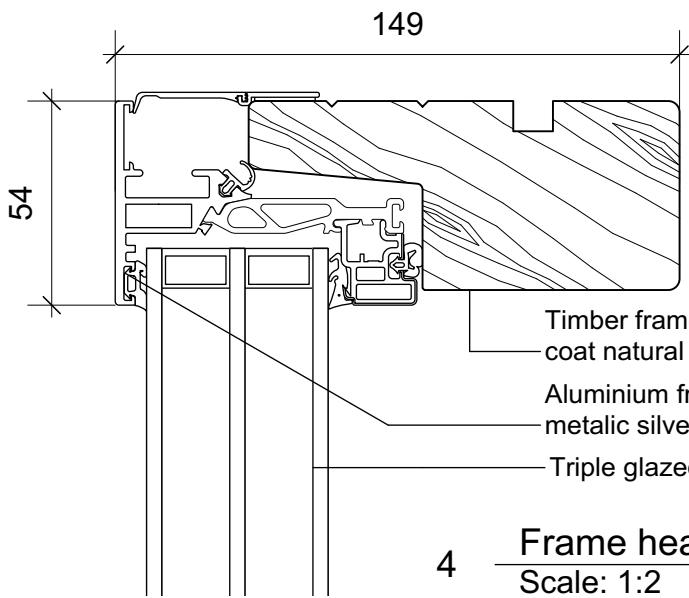


4 Frame head/jamb detail
Scale: 1:2

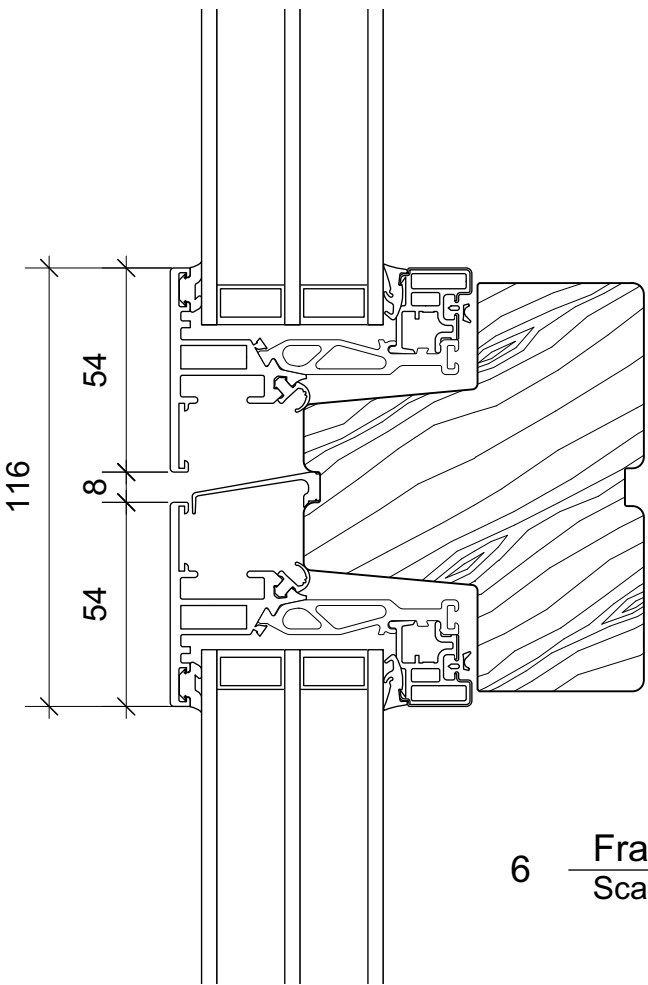

6 Frame transom/mullion detail
Scale: 1:2

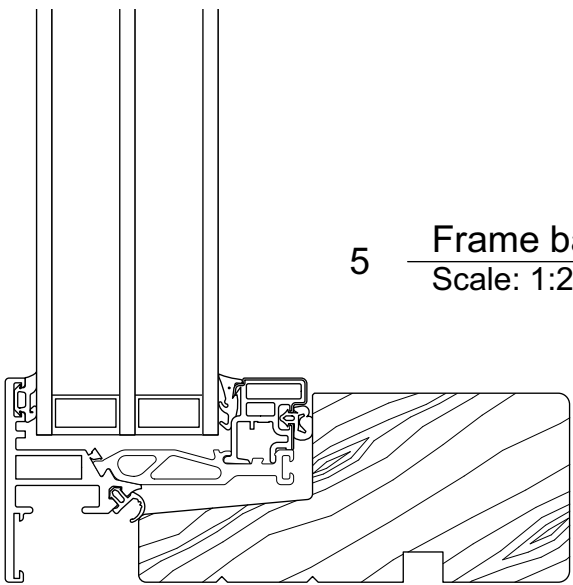

5 Frame base/jamb detail
Scale: 1:2

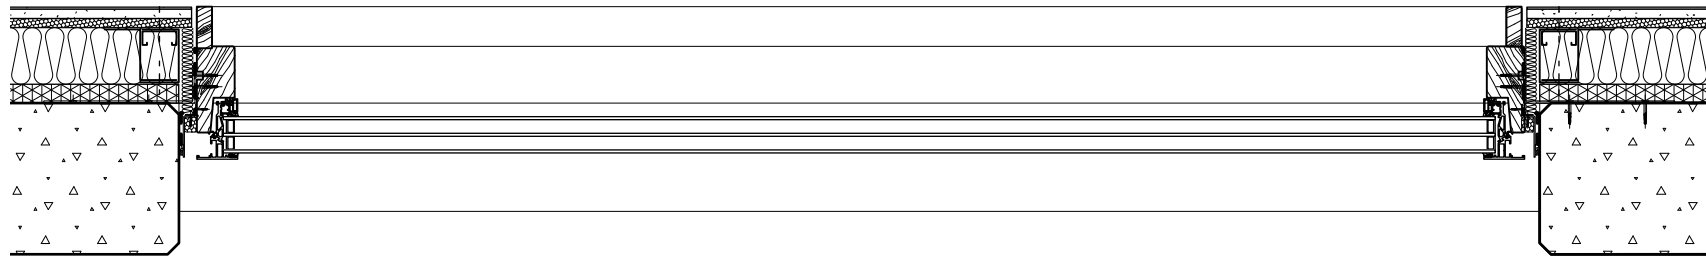

3 Plan- Window Detail G
Scale: 1:10

This scenario represents the two new louvred opening formed in existing aluminium cladding.
This scenario is found on north west corner.