




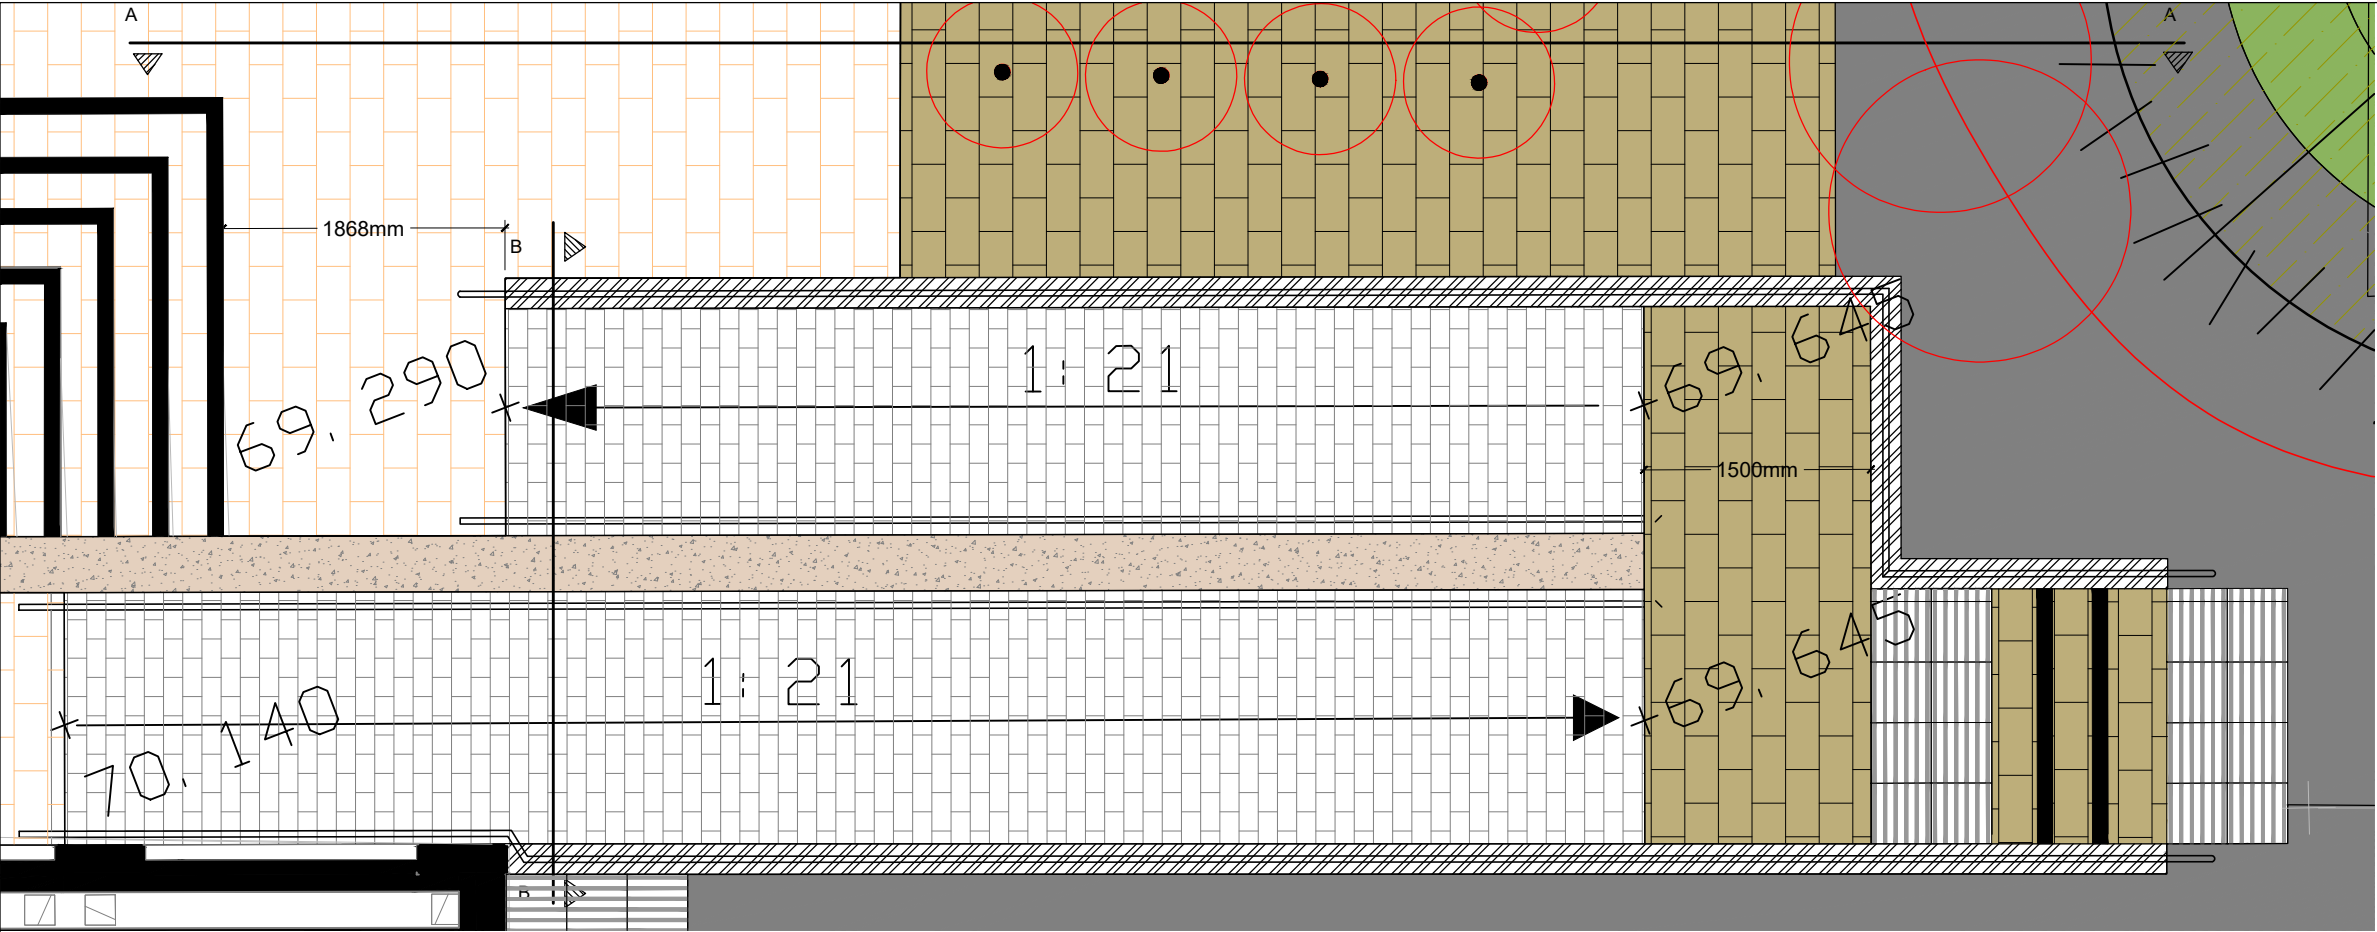

Indicative sketch elevation A-A:showing ramp and handrail @ 1:50

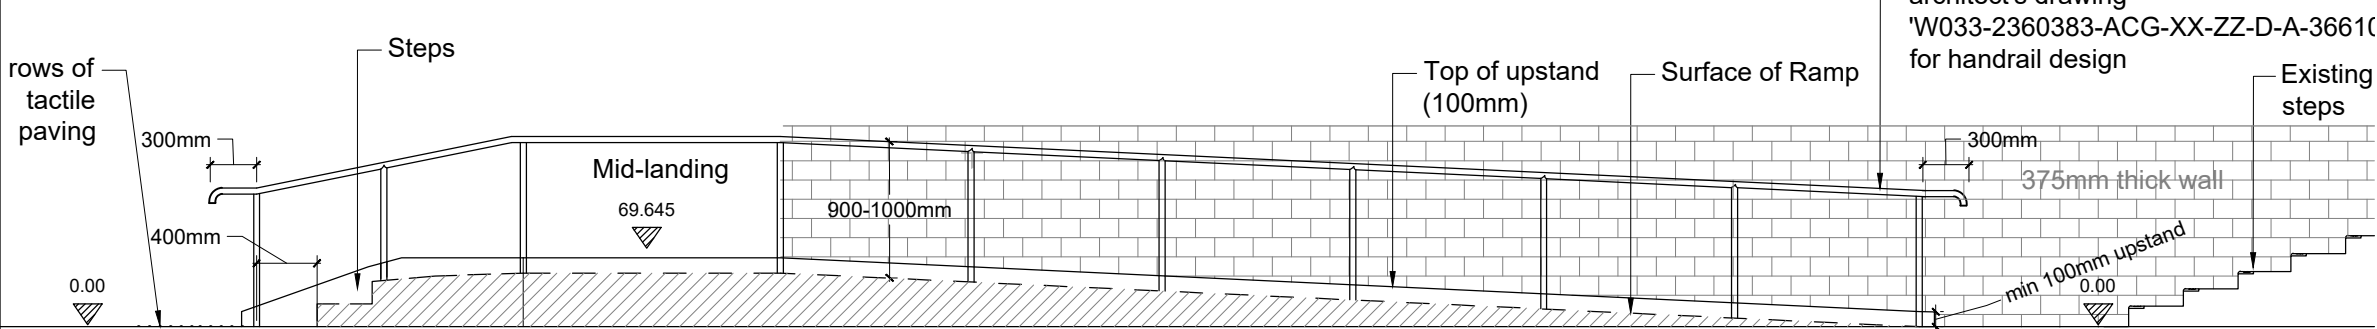

Indicative sketch section B-B: showing ramp and handrail @ 1:50

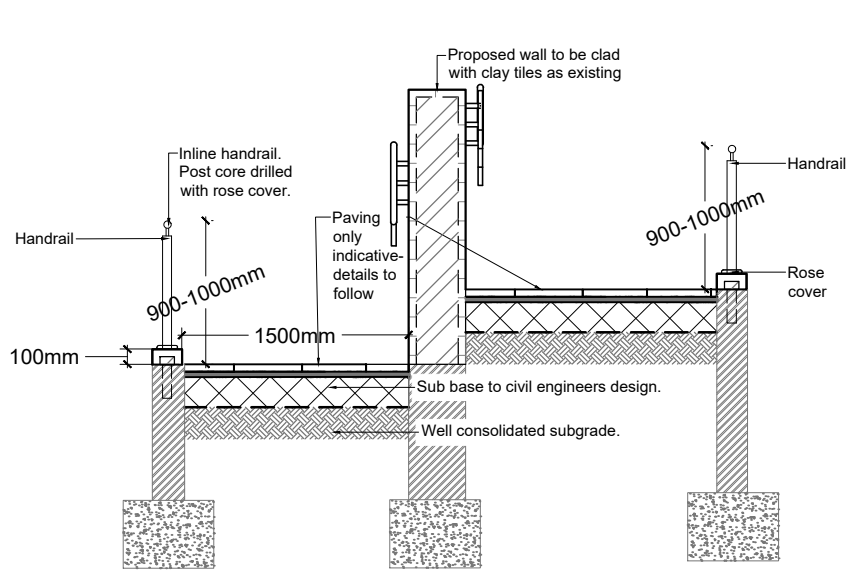

- 0m 2.5m north
- All dimensions in millimetres unless otherwise indicated. All levels in metres relative to Ordnance Datum and are positive (AOD) unless otherwise indicated.
 - Figure dimensions only to be taken from this drawing. Dimensions and levels to be checked on site.
 - Do not re-scale this drawing.
 - All civil/structural matters including existing and proposed services, sub-base construction, site structures and retaining walls are subject to design/confirmation by an appropriately qualified Engineer. Refer to information by others.
 - The original version of this drawing was produced in colour - monochrome copies should not be relied upon to accurately reflect all drawing elements.
 - This drawing has been prepared for tender purposes only and should not be used for construction.

- Proposed concrete hardstanding to base of cycle and bin store
- Existing red quarry tiles to be retained and repaired/replaced wherever necessary on site
- Proposed new areas of paving to match existing (reused from other areas of site)
- Proposed 'Anthracite Black Bed Quarry Tile' by Matclad-tiles to replace existing yellow painted tiles to form step nosings; 215x102x15mm (WxHxT)
- Proposed loose gravel with timber edging
- Existing wall to be retained
- Proposed upstand wall (100mm high and 200mm thick) to align with the edge of the step and ramp slab, compliant with Part M requirements
- 2 rows of tactile paving laid 400mm from edge of steps; 'Marshalls- Hazard warning tactile standard- Charcoal'

P03	12/06/25	SM	RB	Minor adjustments done for further clarification.
P02	02/06/25	SM	RB	Sketch sections added.
P01	19/05/25	SM	RB	First issue.

rev.	date	by	chk	notes
------	------	----	-----	-------

project
URS Building, University of Reading

dwg no
2602-TFC- XX-00- SK- L-0002

title
Redesigned steps and ramp with sketch sections

suitability
Detailed Design

stage Stage 4	scale @ A3 1:50
-------------------------	---------------------------

terrafirma
LANDSCAPE ARCHITECTS

Suite B, Ideal House, Bedford Road, Petersfield, Hampshire GU32 3QA Tel: +44 (0)1730 262 040 Web: www.terrafirmaconsultancy.com © Copyright reserved 2025 GA6-0032-1.05