


Rev.	Date	Revisions

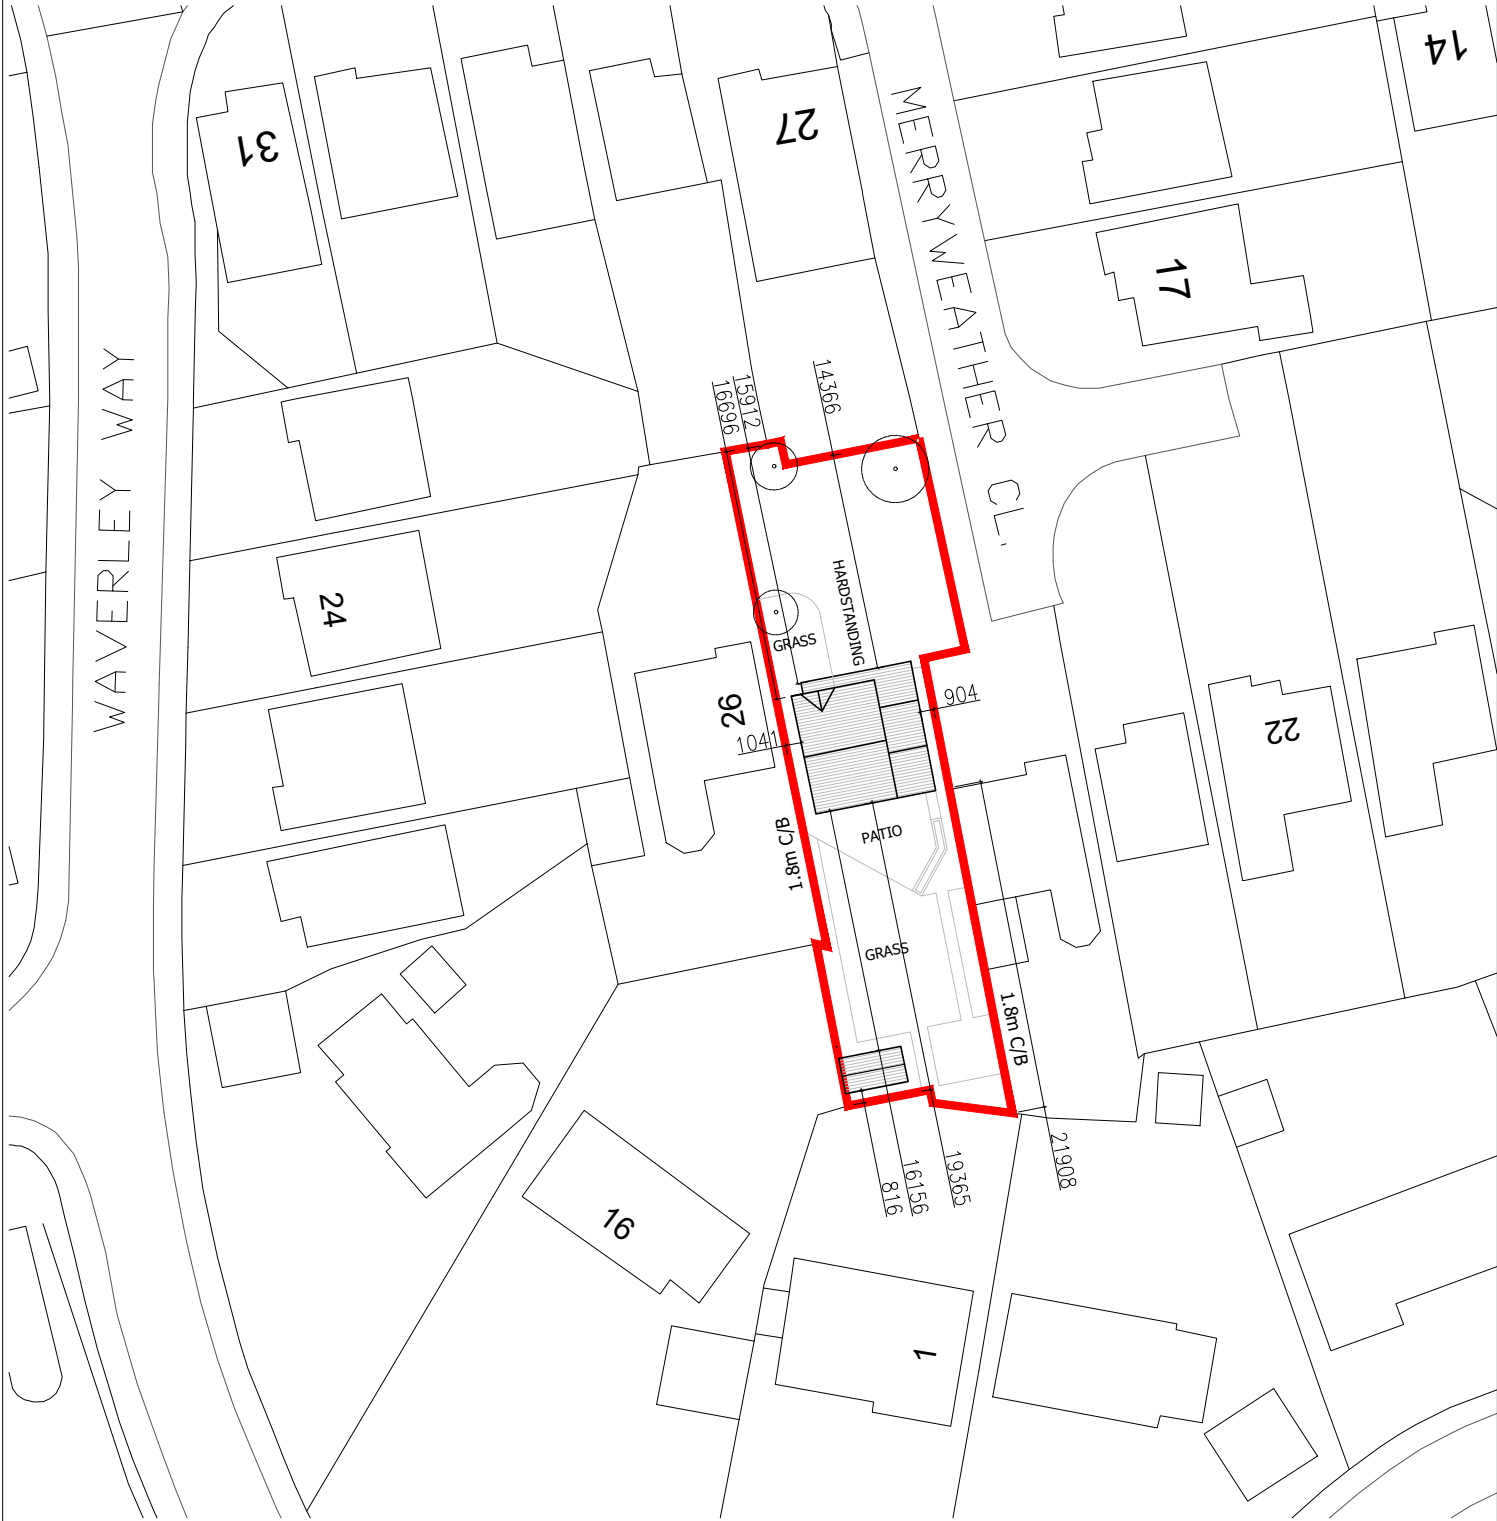

SITE BOUNDARY

Client DR & MRS GOH		
Job Title 25 MERRYWEATHER CLOSE FINCHAMPSTEAD RG40 4YH		
Scale 1:500	Date SEPT 25	Drawn SA
Plot Date: SEPT 25		

Drawing Title EXISTING BLOCK PLAN	
Drawing No. A4/457/10	Rev.

**JET** ARCH DESIGN

100 Berkshire Place
Winnersh Triangle
Wokingham, Berkshire
RG41 5RRD
Tel: 07787296792
email: info@jetarchdesign.co.uk