


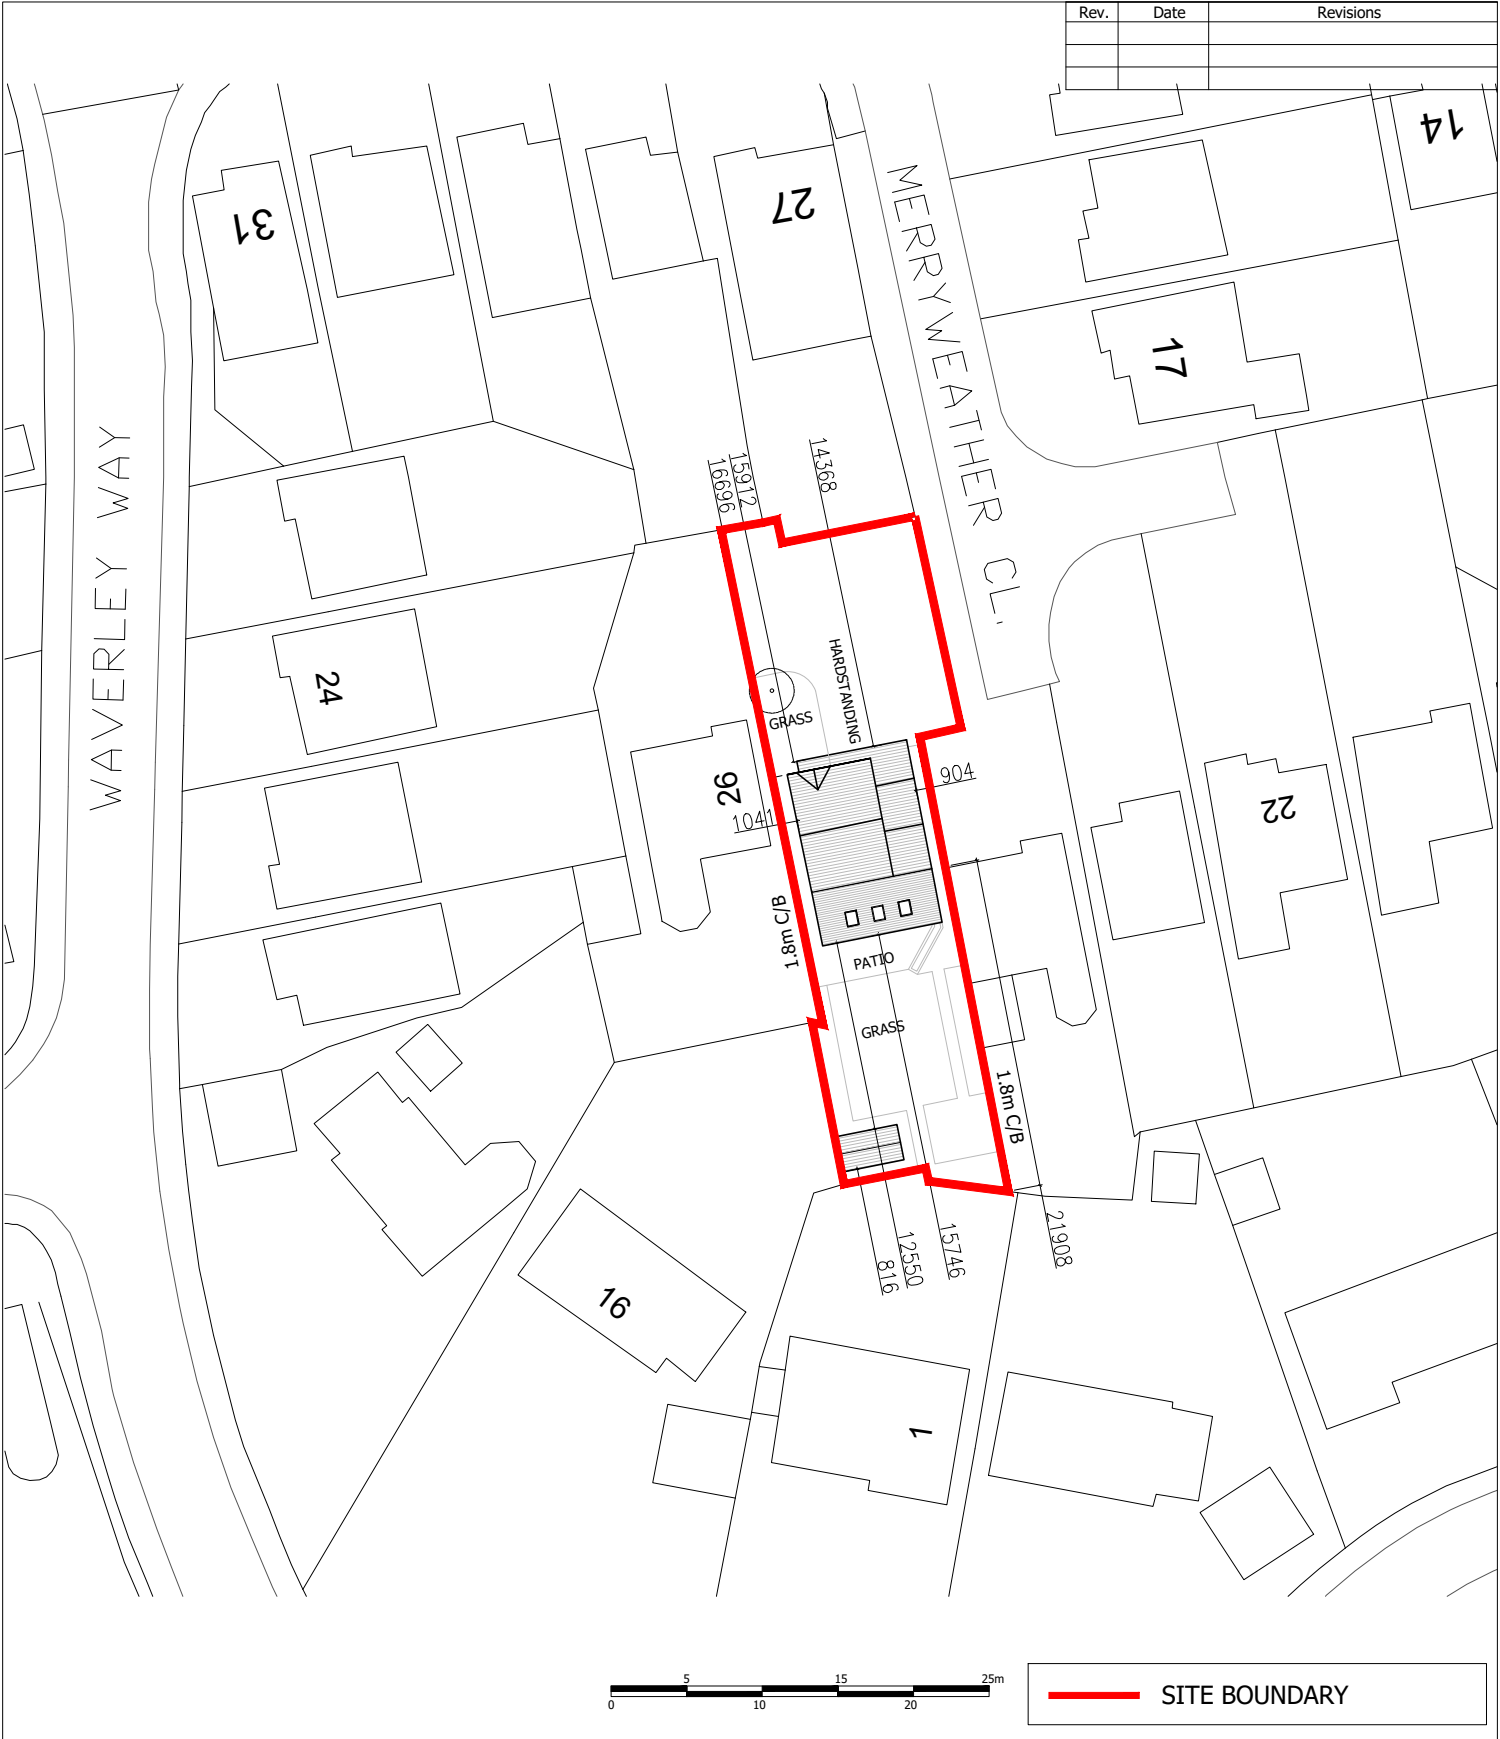

|                                                                 |                 |              |                                          |      |   |
|-----------------------------------------------------------------|-----------------|--------------|------------------------------------------|------|---|
| Client<br>DR & MRS GOH                                          |                 |              | Drawing Title<br><br>PROPOSED BLOCK PLAN |      | <div><div>JET</div>ARCH DESIGN</div>                                                                                                 |
| Job Title<br>25 MERRYWEATHER CLOSE<br>FINCHAMPSTEAD<br>RG40 4YH |                 |              |                                          |      |   |
| Scale<br>1:500                                                  | Date<br>SEPT 25 | Drawn<br>S.A | Drawing No.<br><br>A4/457/11             | Rev. | 100 Berkshire Place<br>Winnersh Triangle<br>Wokingham, Berkshire<br>RG41 5RRD<br>Tel: 07787296792<br>email: info@jetarchdesign.co.uk |
| Plot Date: SEPT 25                                              |                 |              |                                          |      |   |