


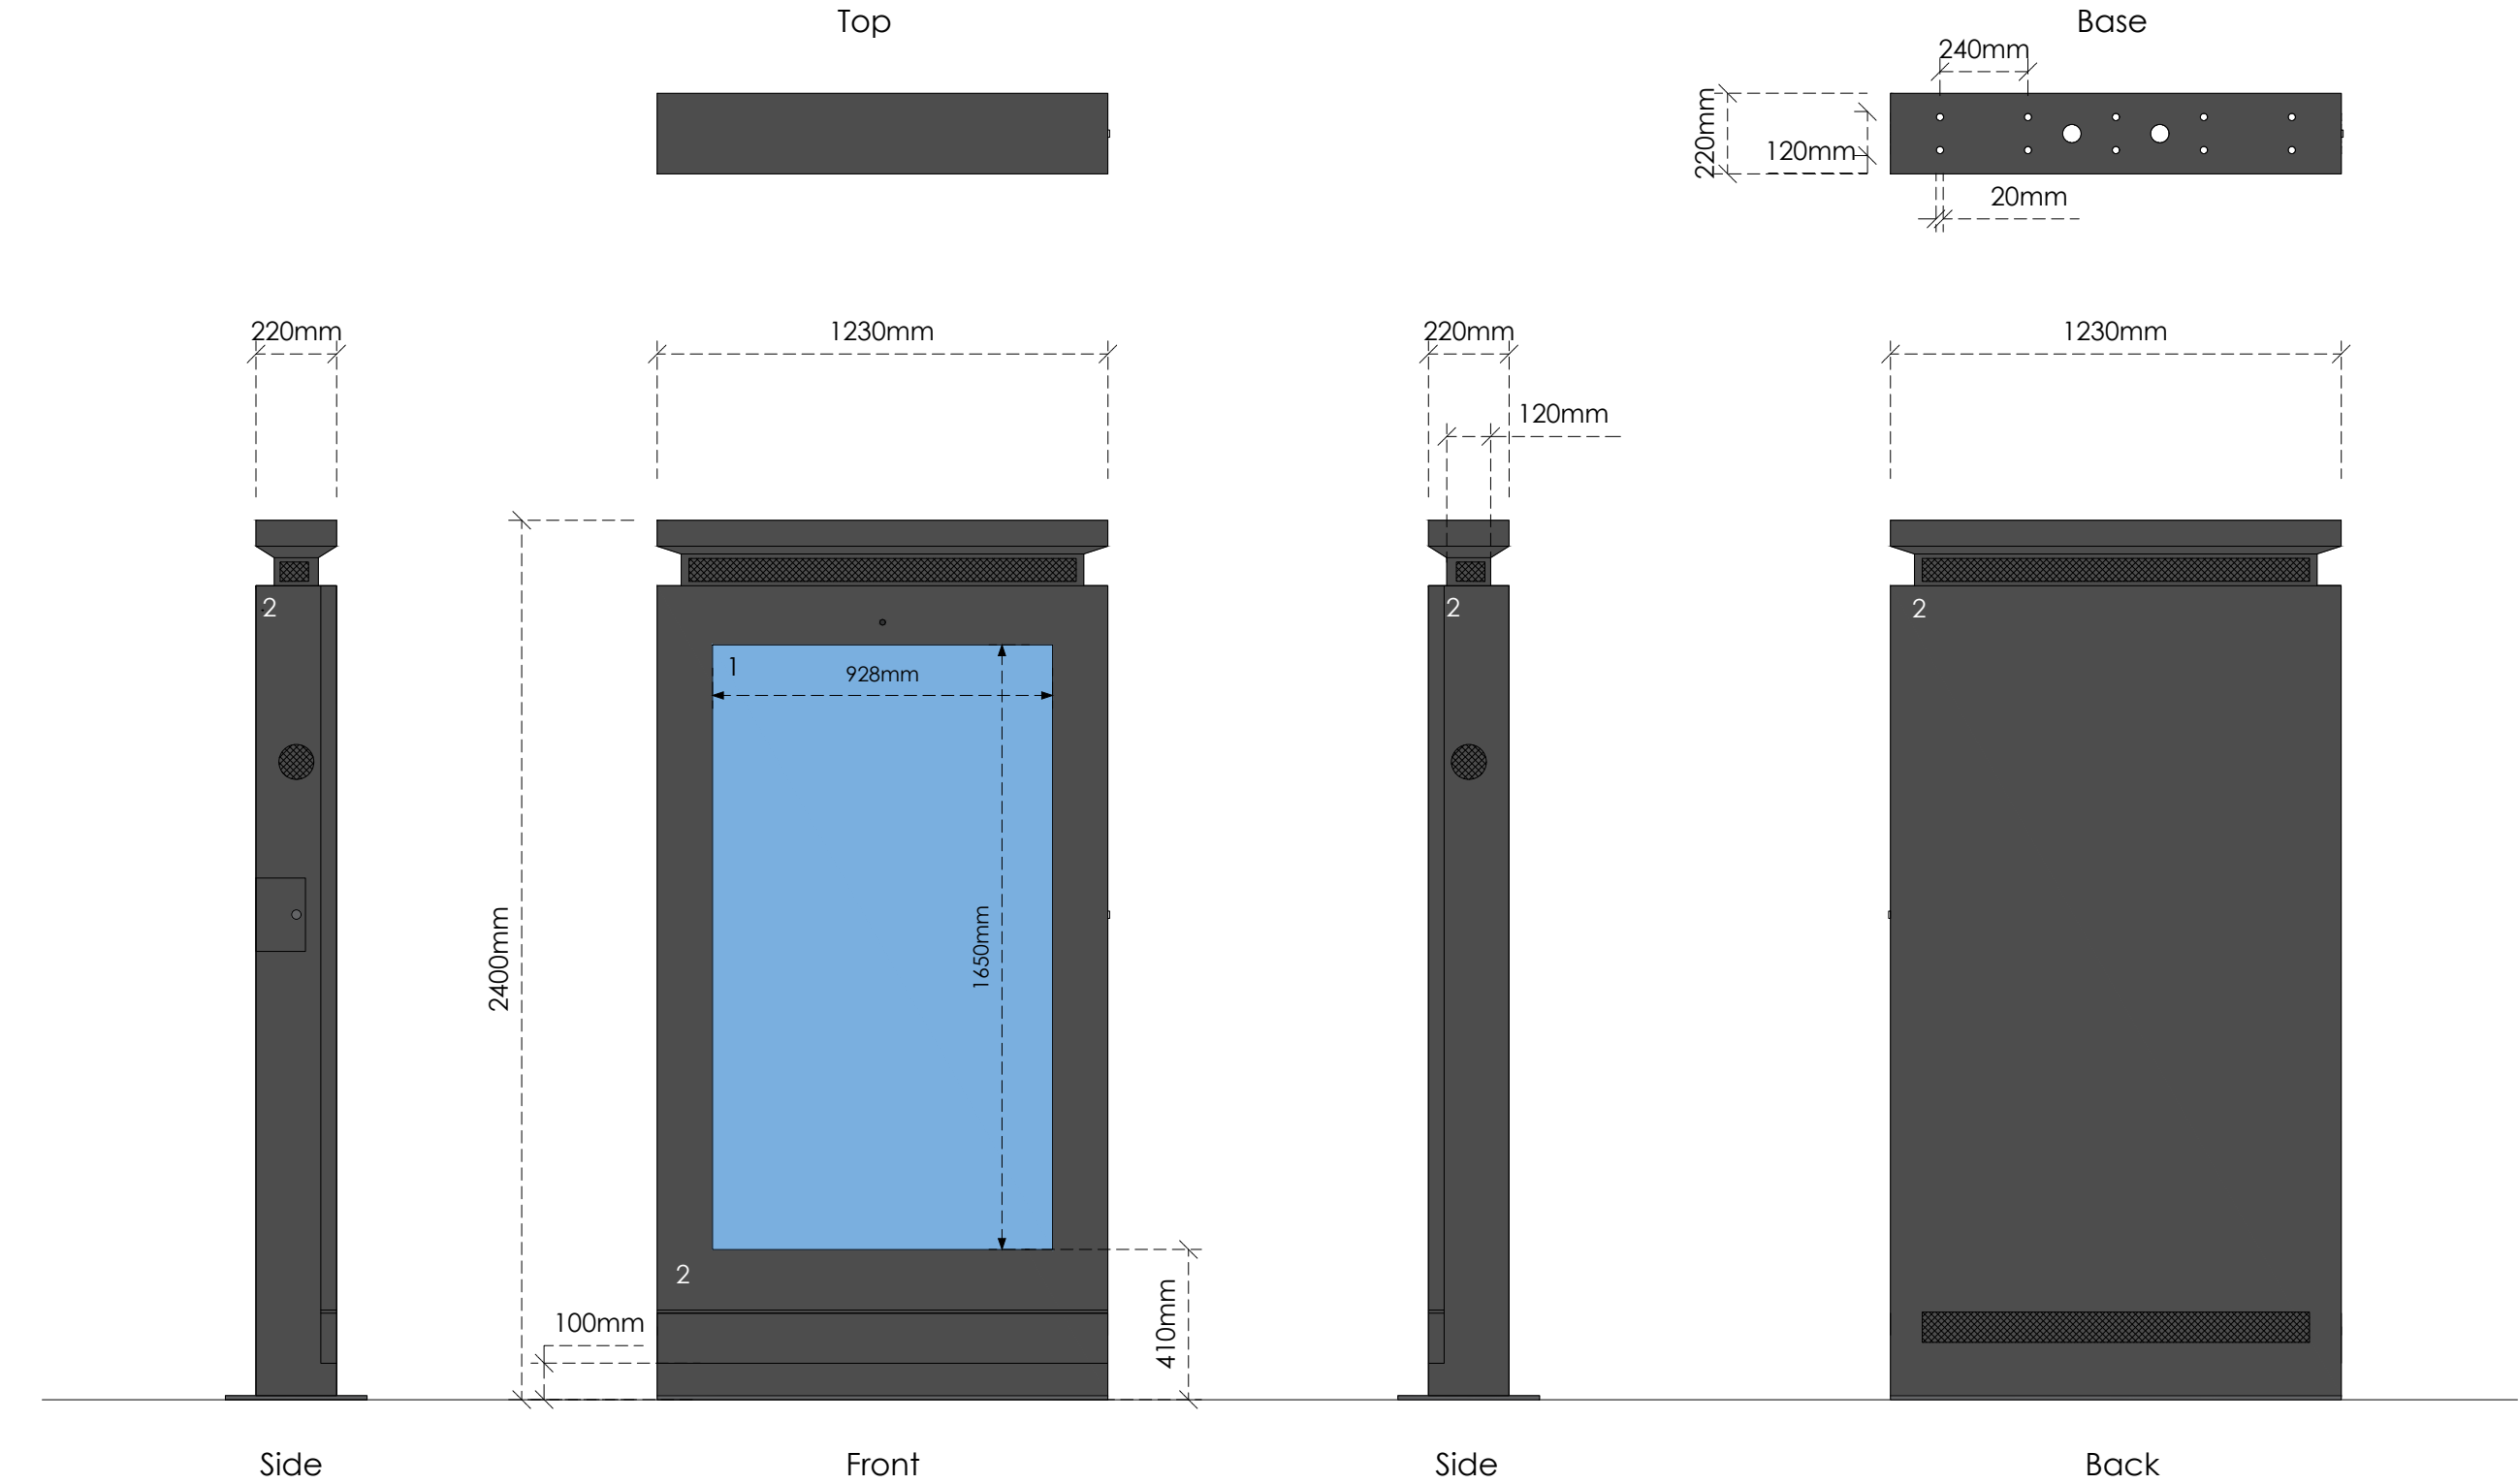

Title
Specification

Address
Bath Road A4, Charvil Reading,
Berkshire, RG10 9UP

Client

Job No. 23632 FS893	Issued 03/04/25
Scale 1:20 @ A3	

- Key**
- 1. Digital Display
 - 2. Zinc Powder and Fine Grain Powder Coated Galvanized Steel in Black (RAL 9005)

All information is to be checked on site for accuracy and fit. Only drawings with WD status with the most recent revision are to be used for construction.

