

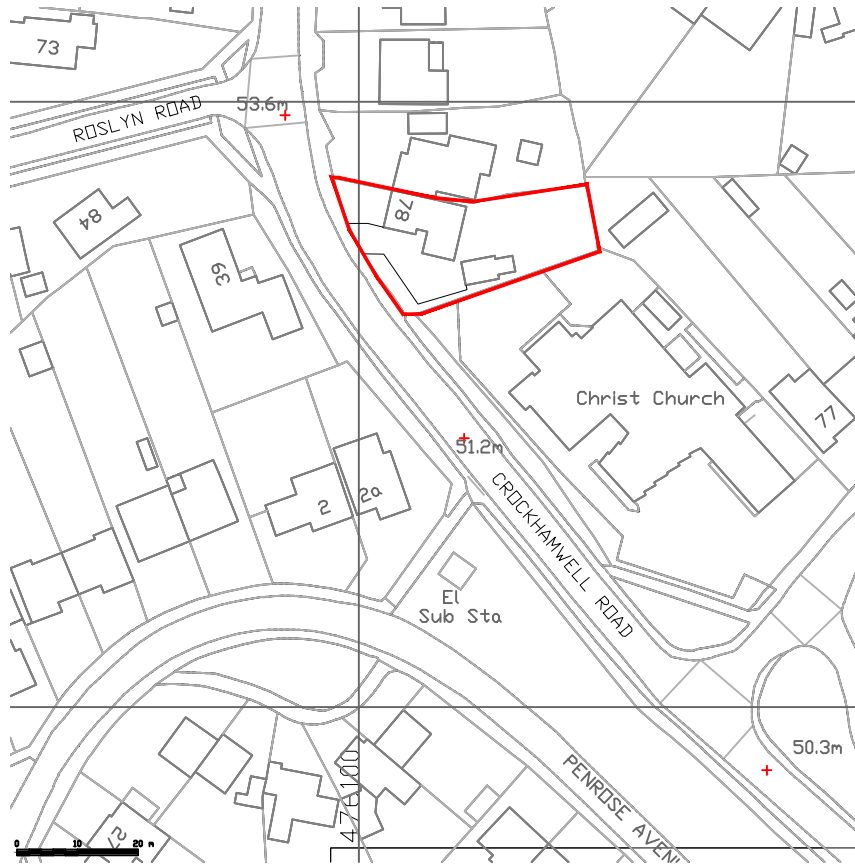


NOTE

Any discrepancies between this drawing, specialist contractor's drawings and client's specification should be notified immediately. All specialist contractors must visit site and be responsible for their own dimensions

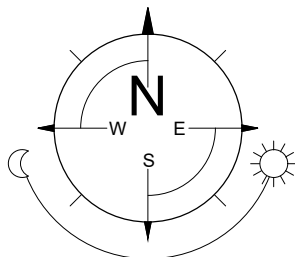

LOCATION PLAN (1:1250)

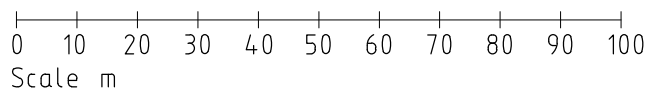

Crown Copyright and database rights 2018 OS 100047474

REV. | DATE | COMMENTS

PROJECT

78 Crockhamwell Road,
Woodley,
RG5 3LA

PROJECT TITLE

Two storey chalet style rear extension
and front roof light

DRAWING TITLE

LOCATION PLAN

Planning & Technical Services

28 Shepherds Hill, Earley,
Reading, Berkshire, RG6 1BB
tel: 07714 100537
e-mail: steve@sk-tec.co.uk

CLIENT

Mr E Payne

SCALE As Shown (A4)

DATE Mar 26

DRG. No. 26/977-03

REV.