

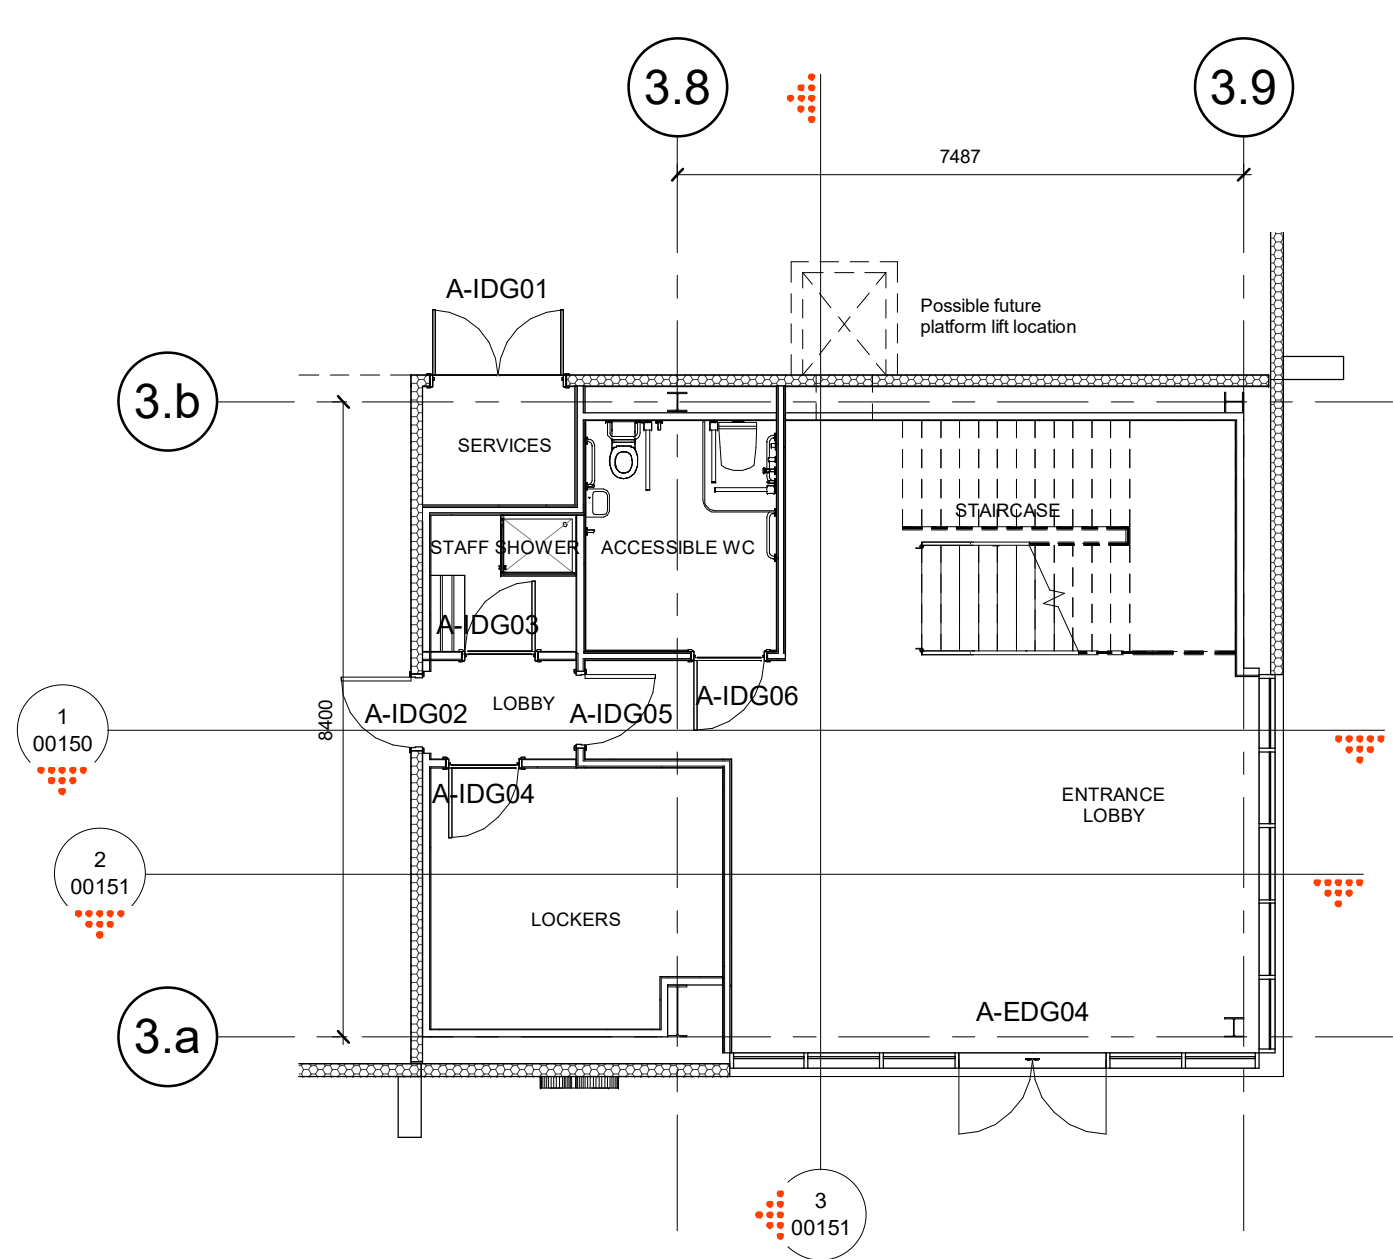
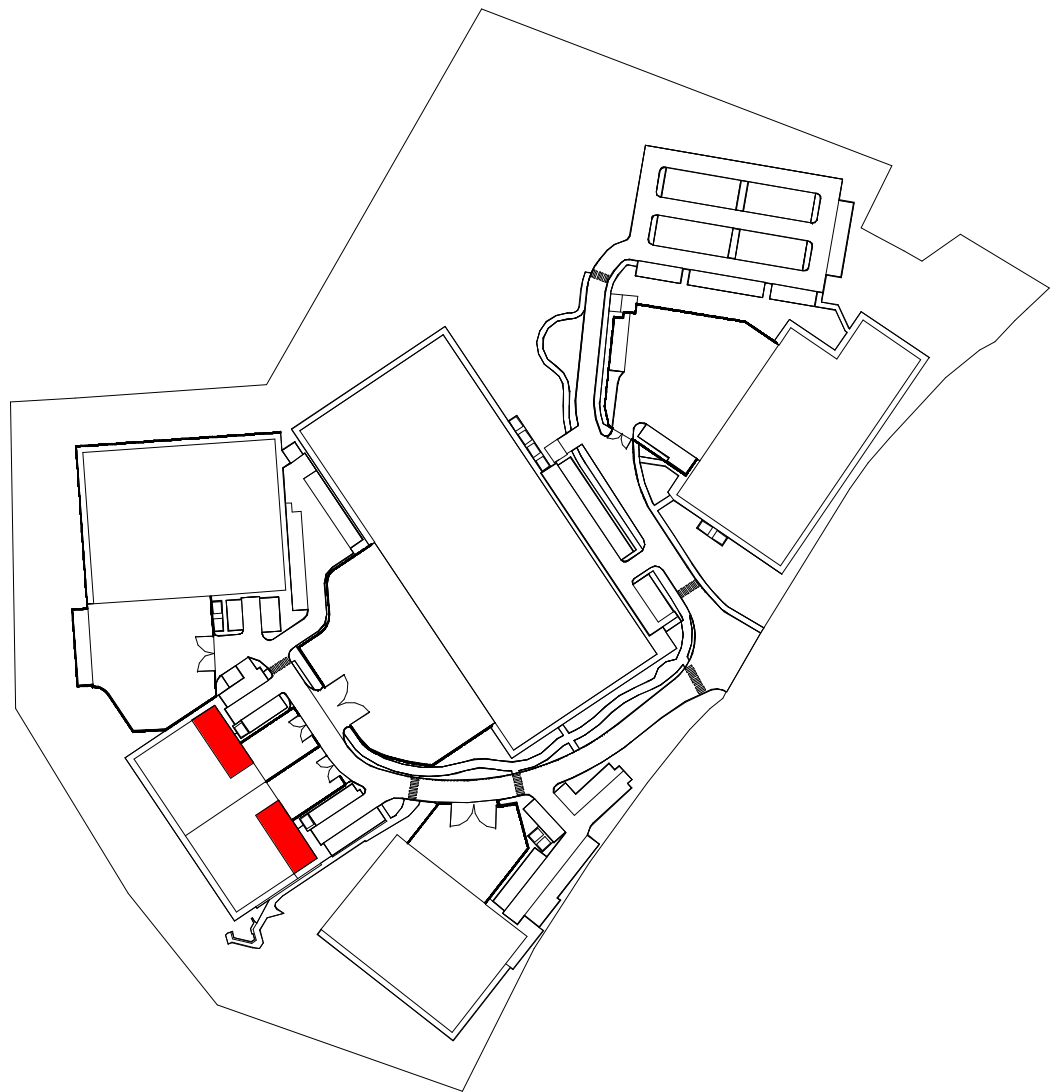
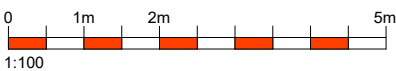



NOTES:
Copyright Chetwoods (Birmingham) Limited. No implied licence exists.
Contractors must verify all dimensions on site before commencing any work or shop drawings. This drawing is not to be scaled. Use figured dimensions only.
Building areas are liable to adjustment over the course of the design process due to the ongoing construction detailing developments.
Please note the information contained within this drawing is solely for the benefit of the employer and should not be relied upon by third parties.
The CDM hazard management procedures for the Chetwoods aspects of the design of this project are to be found on the "Chetwoods - Hazard Analysis and Design Risk Assessment" and/or drawings. The full project design team's comprehensive set of hazard management procedures are available from the Principal Designer appointed for the project.

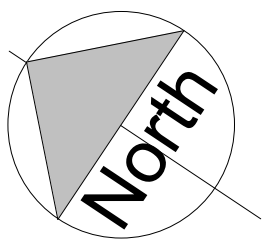


1 **3A - Ground floor**
1 : 100

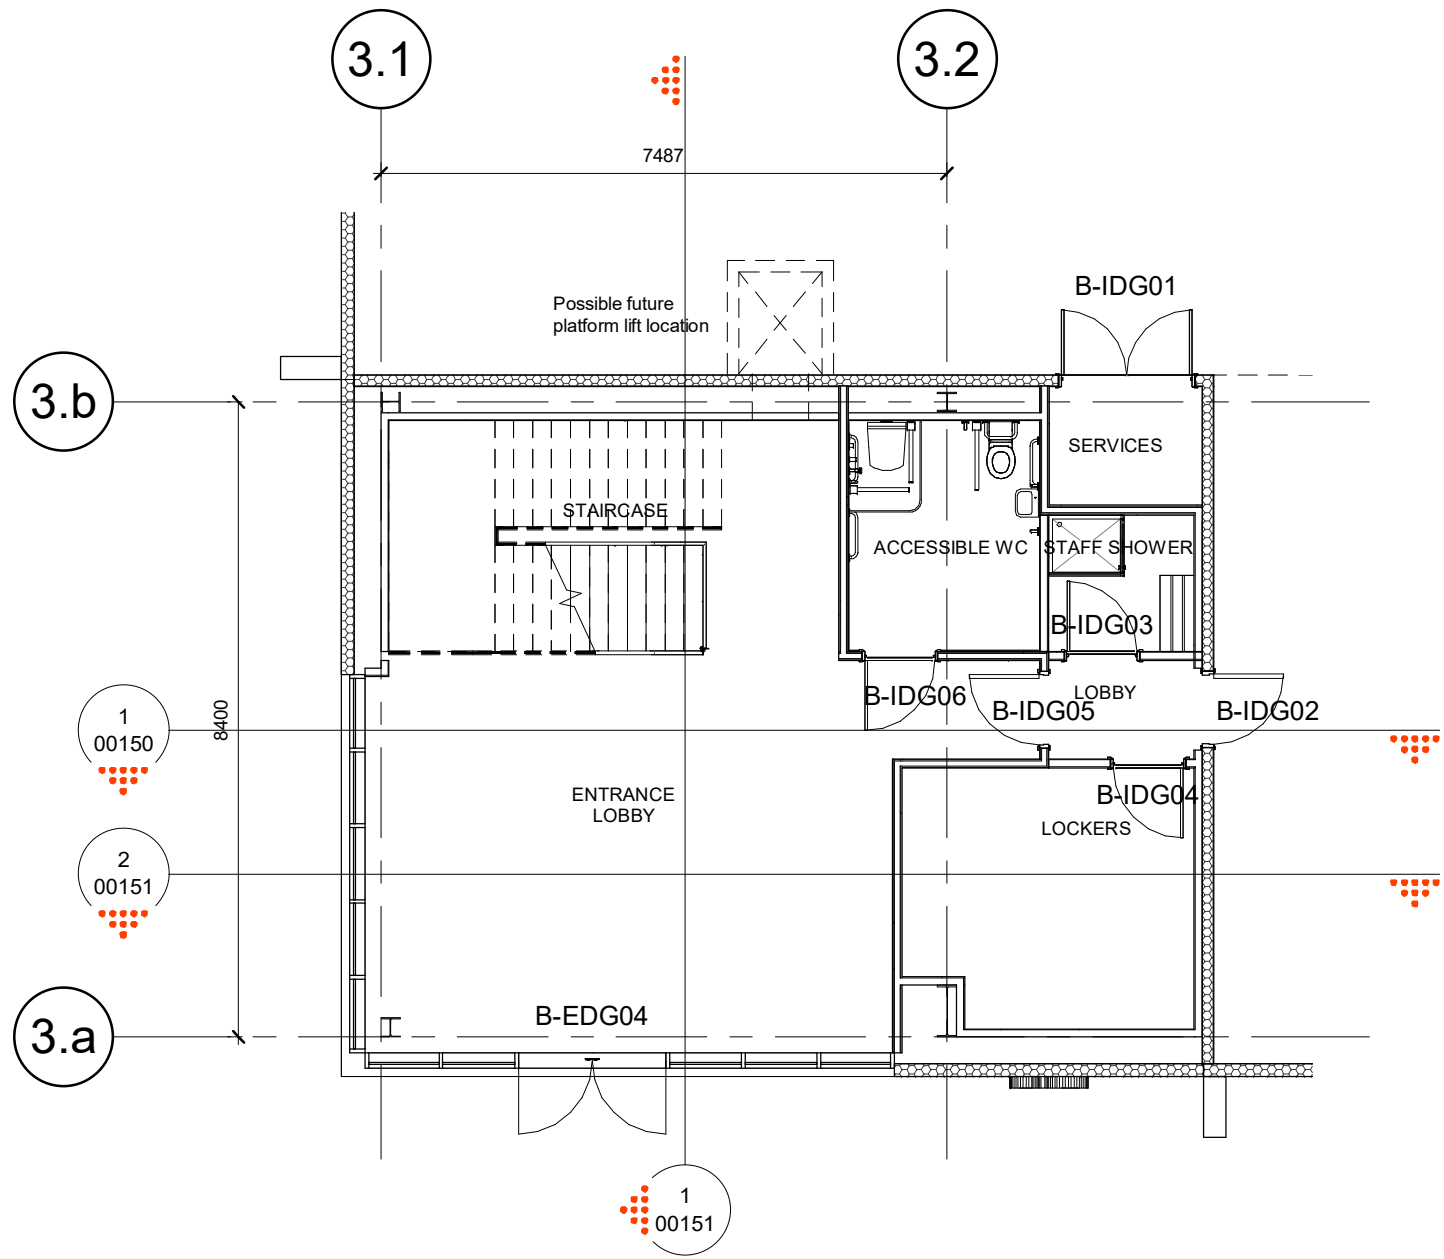

3 **3B - Ground floor**
1 : 100

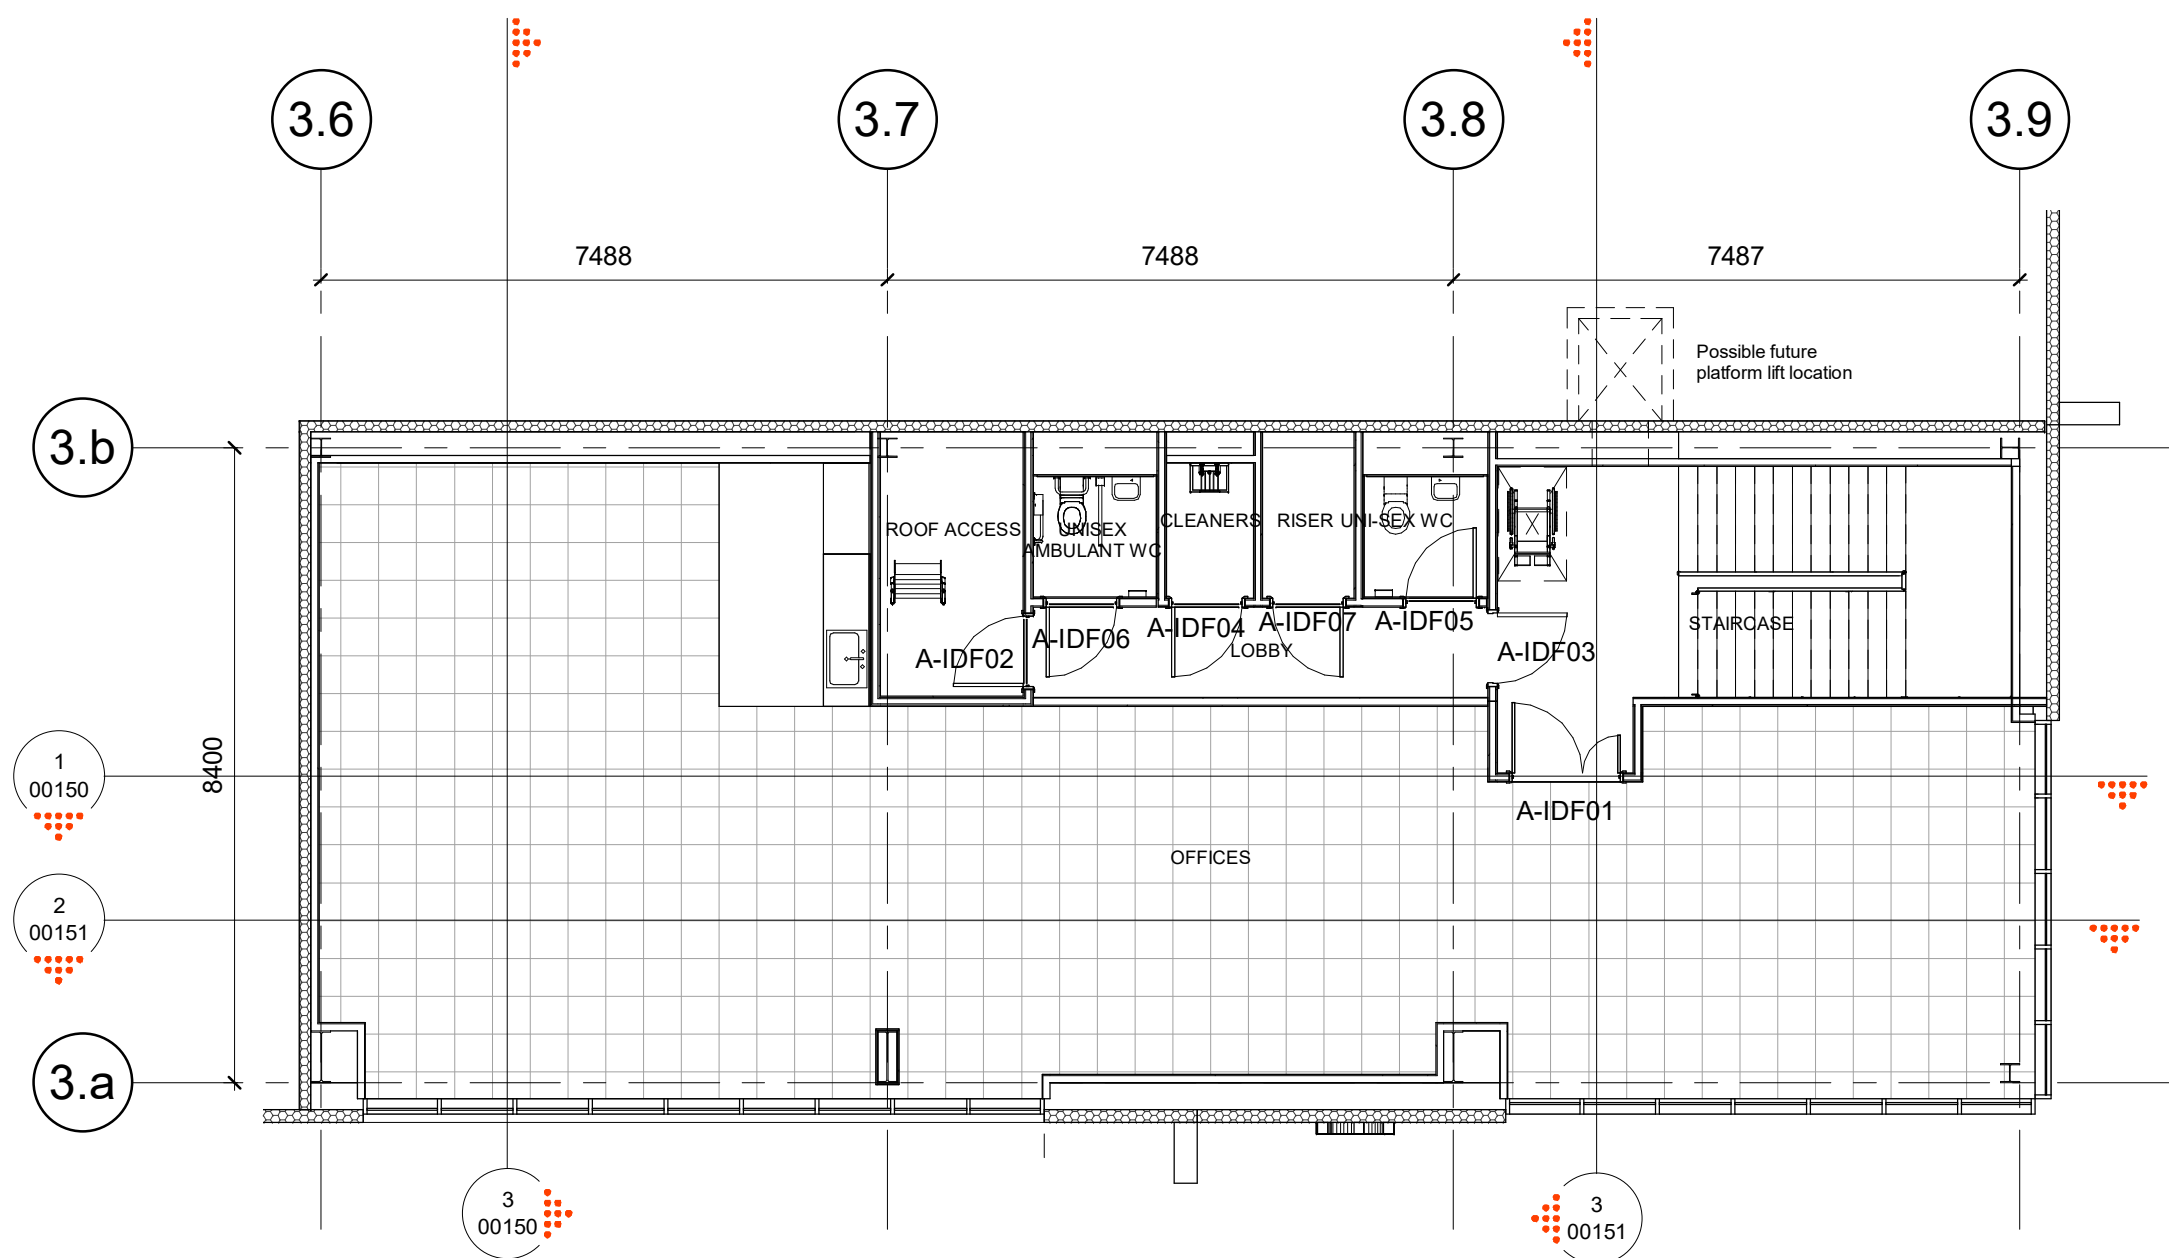

2 **3A - First floor**
1 : 100

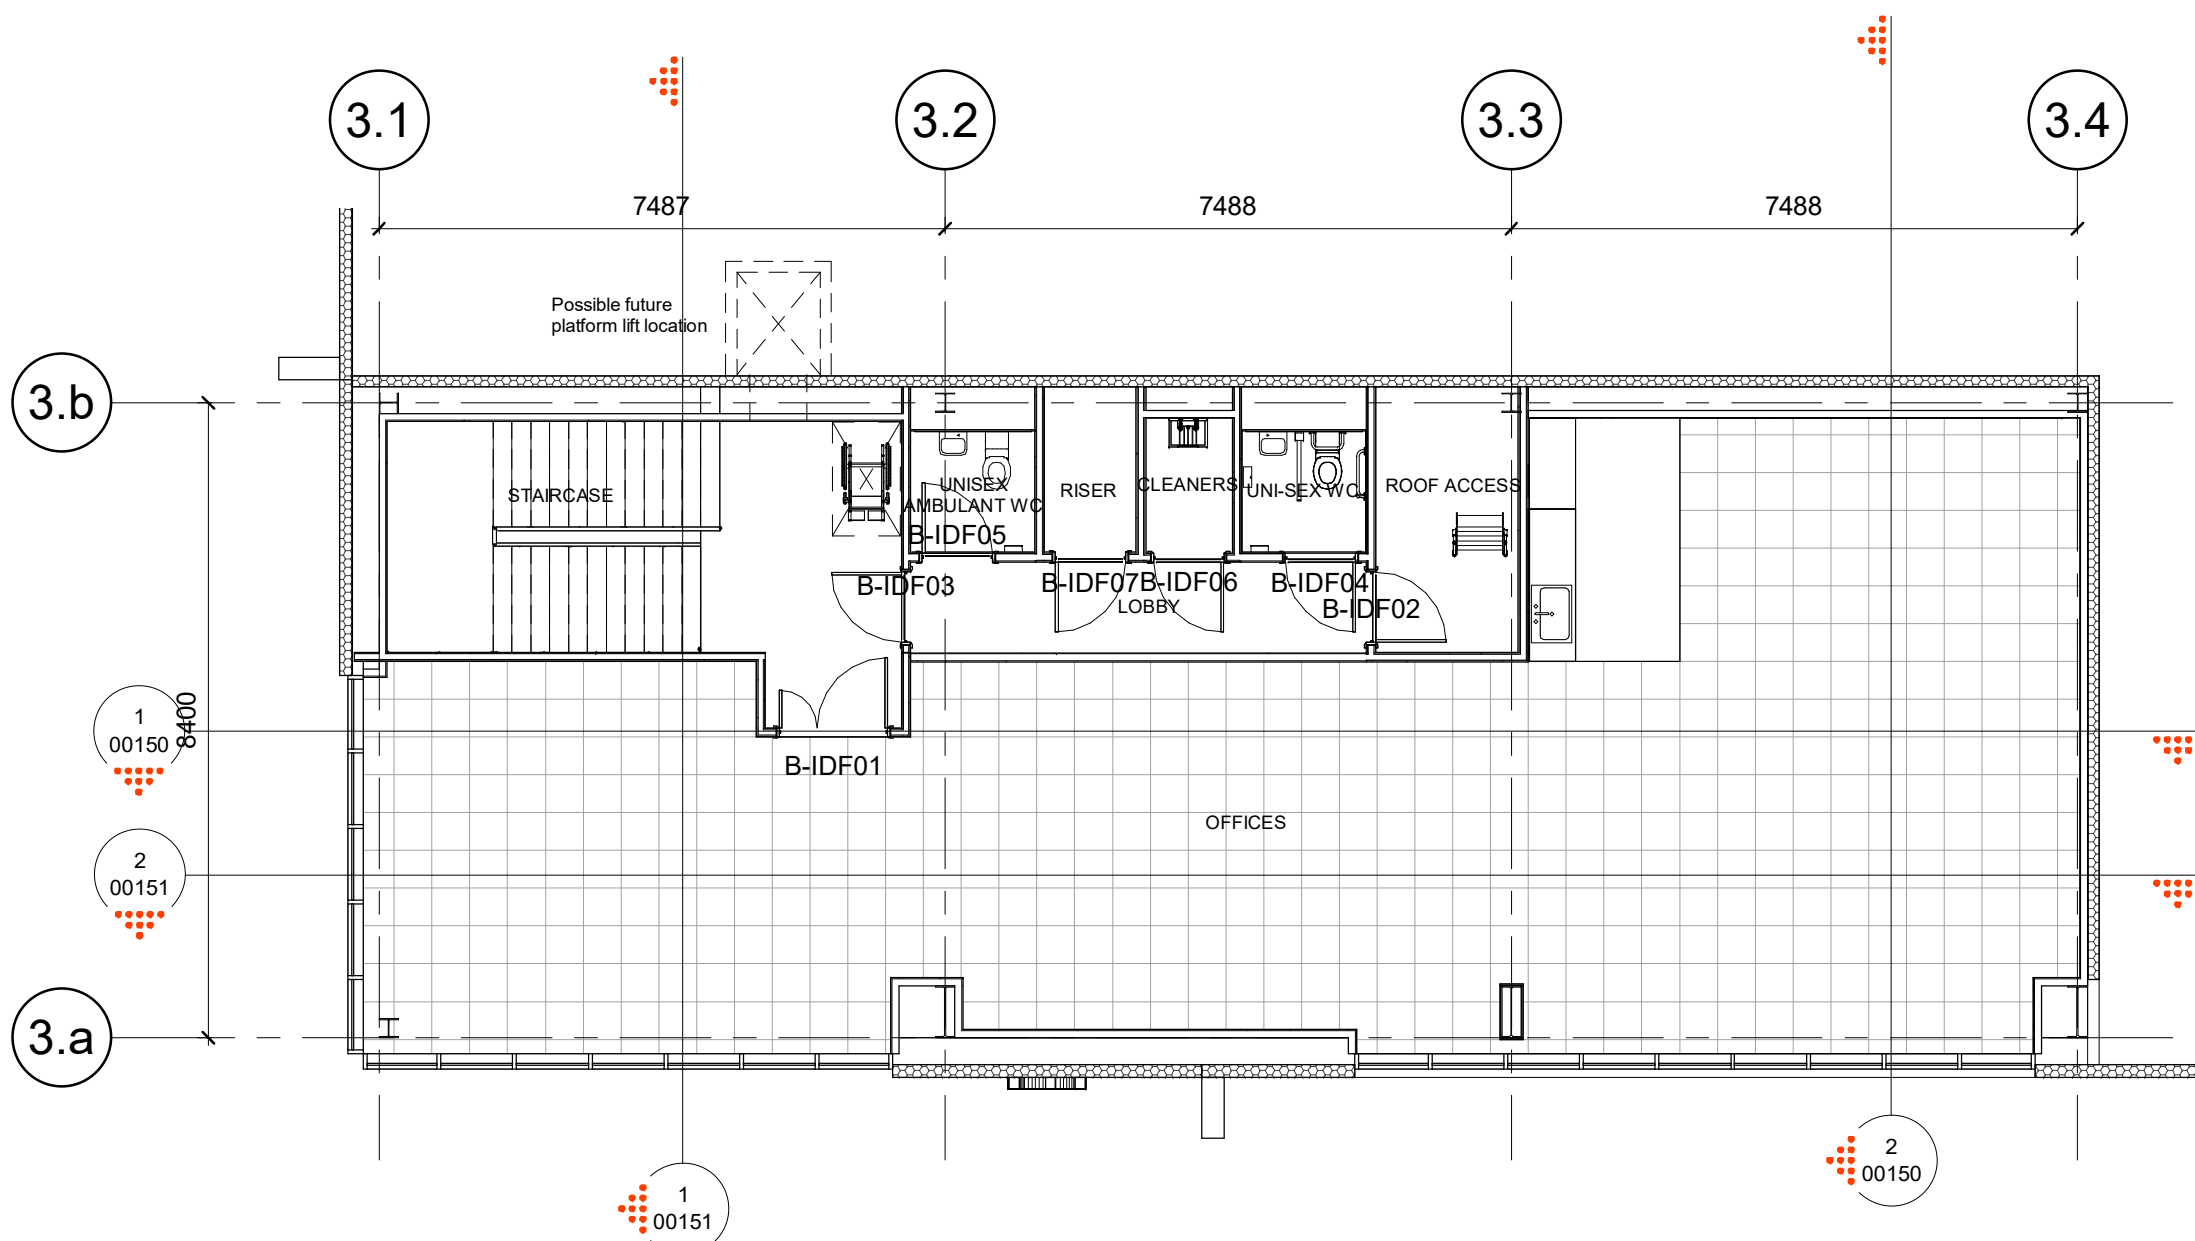

4 **3B - First floor**
1 : 100

PL6	NMA ISSUE	20/10/25	CG/ST
PL5	ISSUED FOR PLANNING	22/01/25	HD/TM
PL4	ISSUED INCORPORATING FURTHER CLIENT COMMENTS	21/01/25	HD/TM
PL3	ISSUED INCORPORATING FURTHER CLIENT COMMENTS	20/01/25	HD/TM
PL2	ISSUED INCORPORATING CLIENT COMMENTS	17/01/25	HD/TM
PL1	FIRST ISSUE	18/12/24	HD/TM

Rev	Revision Description	Date	Author/Reviewer
-----	----------------------	------	-----------------

PLANNING

32 Frederick Street,
Birmingham, B1 3RH

+44 (0)121 234 7500
www.chetwoods.com



Project
SHINFIELD PARK, READING

Client
WRENBRIDGE

Drawing Title
UNIT 3A AND 3B - OFFICE FLOOR GA
PLANS

Scale	Size	Drawn	Checked	Date
As indicated	A1	HD	AR	22/10/24

Project	Originator	Functional	Spatial	Form	Discipline	Number	Rev.
5704	CA	03	ZZ	DR	A	00101	PL6