



NOTES:
Copyright Chetwoods (Birmingham) Limited. No implied licence exists.
Contractors must verify all dimensions on site before commencing any work or shop drawings. This drawing is not to be scaled. Use figured dimensions only.
Building areas are liable to adjustment over the course of the design process due to the ongoing construction detailing developments.
Please note the information contained within this drawing is solely for the benefit of the employer and should not be relied upon by third parties.
The CDM hazard management procedures for the Chetwoods aspects of the design of this project are to be found on the "Chetwoods - Hazard Analysis and Design Risk Assessment" and/or drawings. The full project design team's comprehensive set of hazard management procedures are available from the Principal Designer appointed for the project.

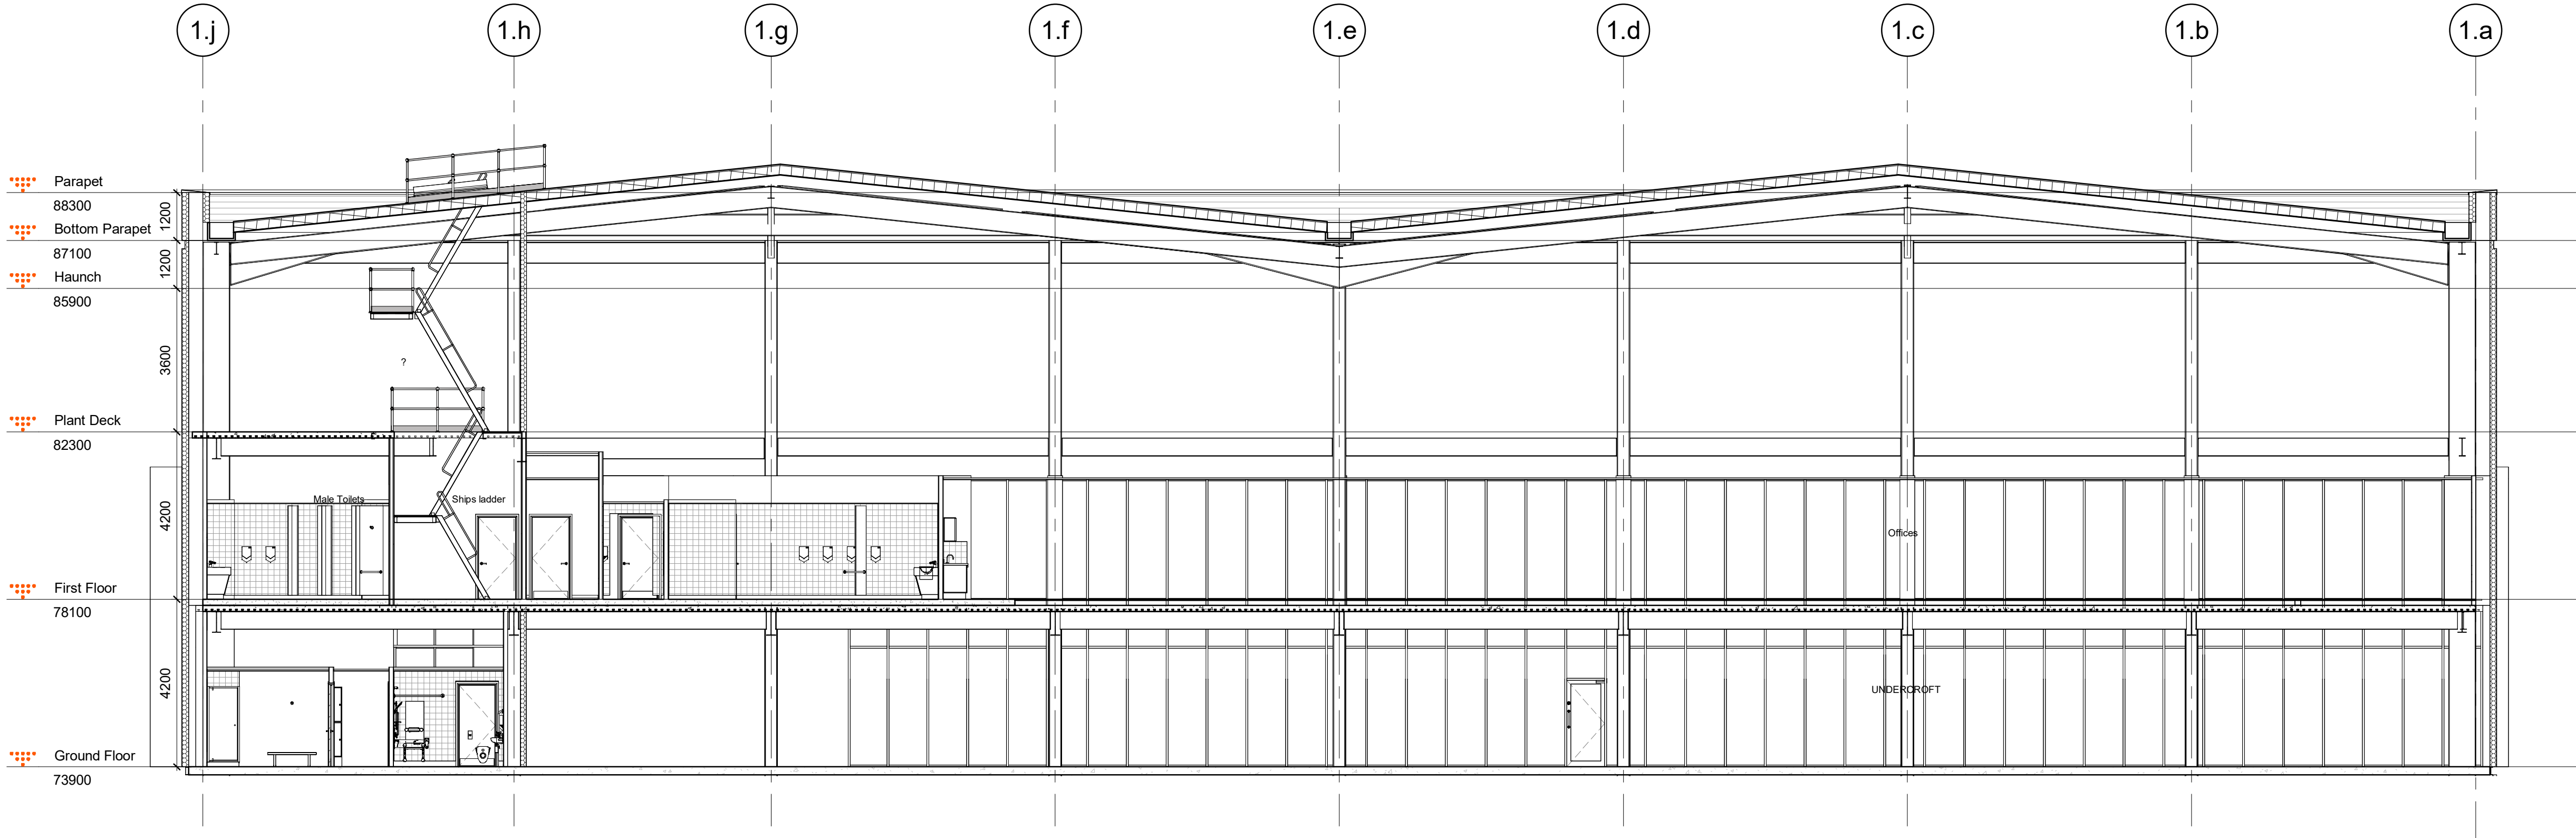

1 **Office Section 1**
1 : 100



2 **Office Section 2**
1 : 100

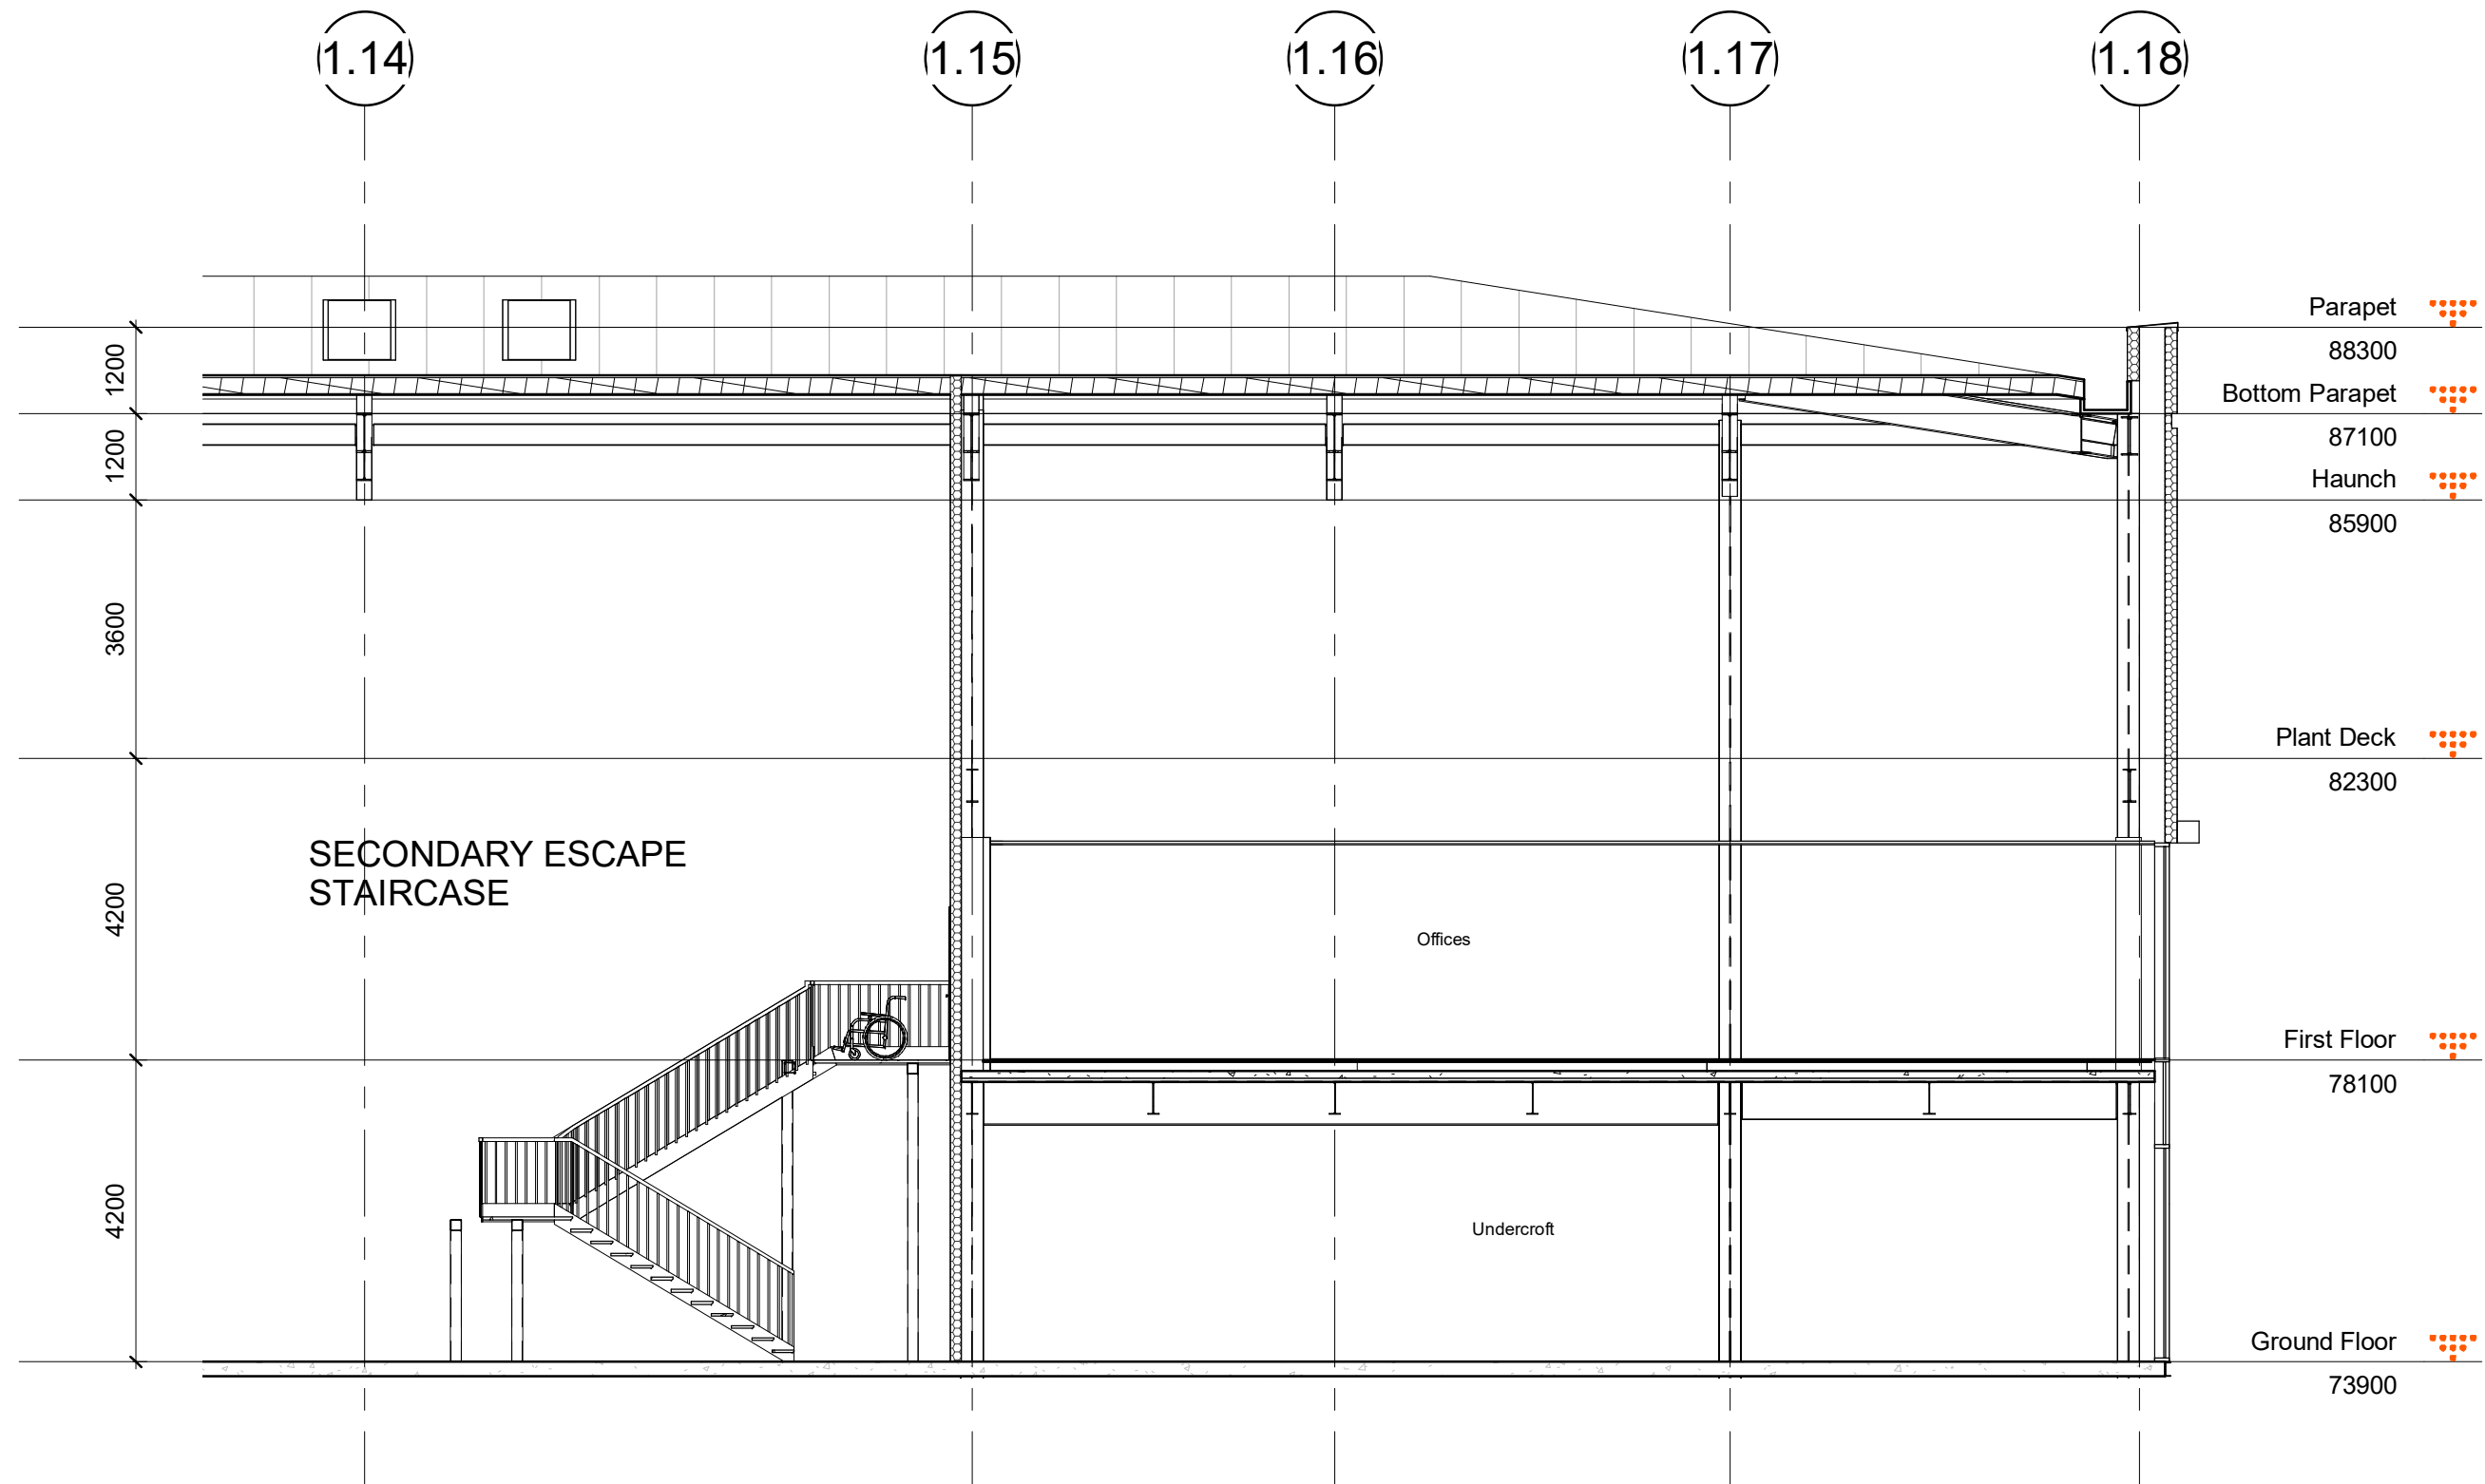

3 **Office Section 3**
1 : 100

PL5	NMA ISSUE	21/10/25	CG/ST
PL4	ISSUED FOR PLANNING	22/01/25	HD/TM
PL3	ISSUED INCORPORATING FURTHER CLIENT	20/01/25	HD/TM
PL2	ISSUED INCORPORATING CLIENT COMMENTS	17/01/25	HD/TM
PL1	FIRST ISSUE	18/12/24	HD/TM

Rev	Revision Description	Date	Author/Reviewer
-----	----------------------	------	-----------------

PLANNING

32 Frederick Street,
Birmingham, B1 3RH

+44 (0)121 234 7500
www.chetwoods.com



Project
SHINFIELD PARK, READING

Client
WRENBRIDGE

Drawing Title
UNIT 1 - PROPOSED OFFICE SECTIONS

Scale	Size	Drawn	Checked	Date
1 : 100	A1	HD	AR	22/10/24

Project	Originator	Functional	Spatial	Form	Discipline	Number	Rev.
5704	CA	01	ZZ	DR	A	00151	PL5