
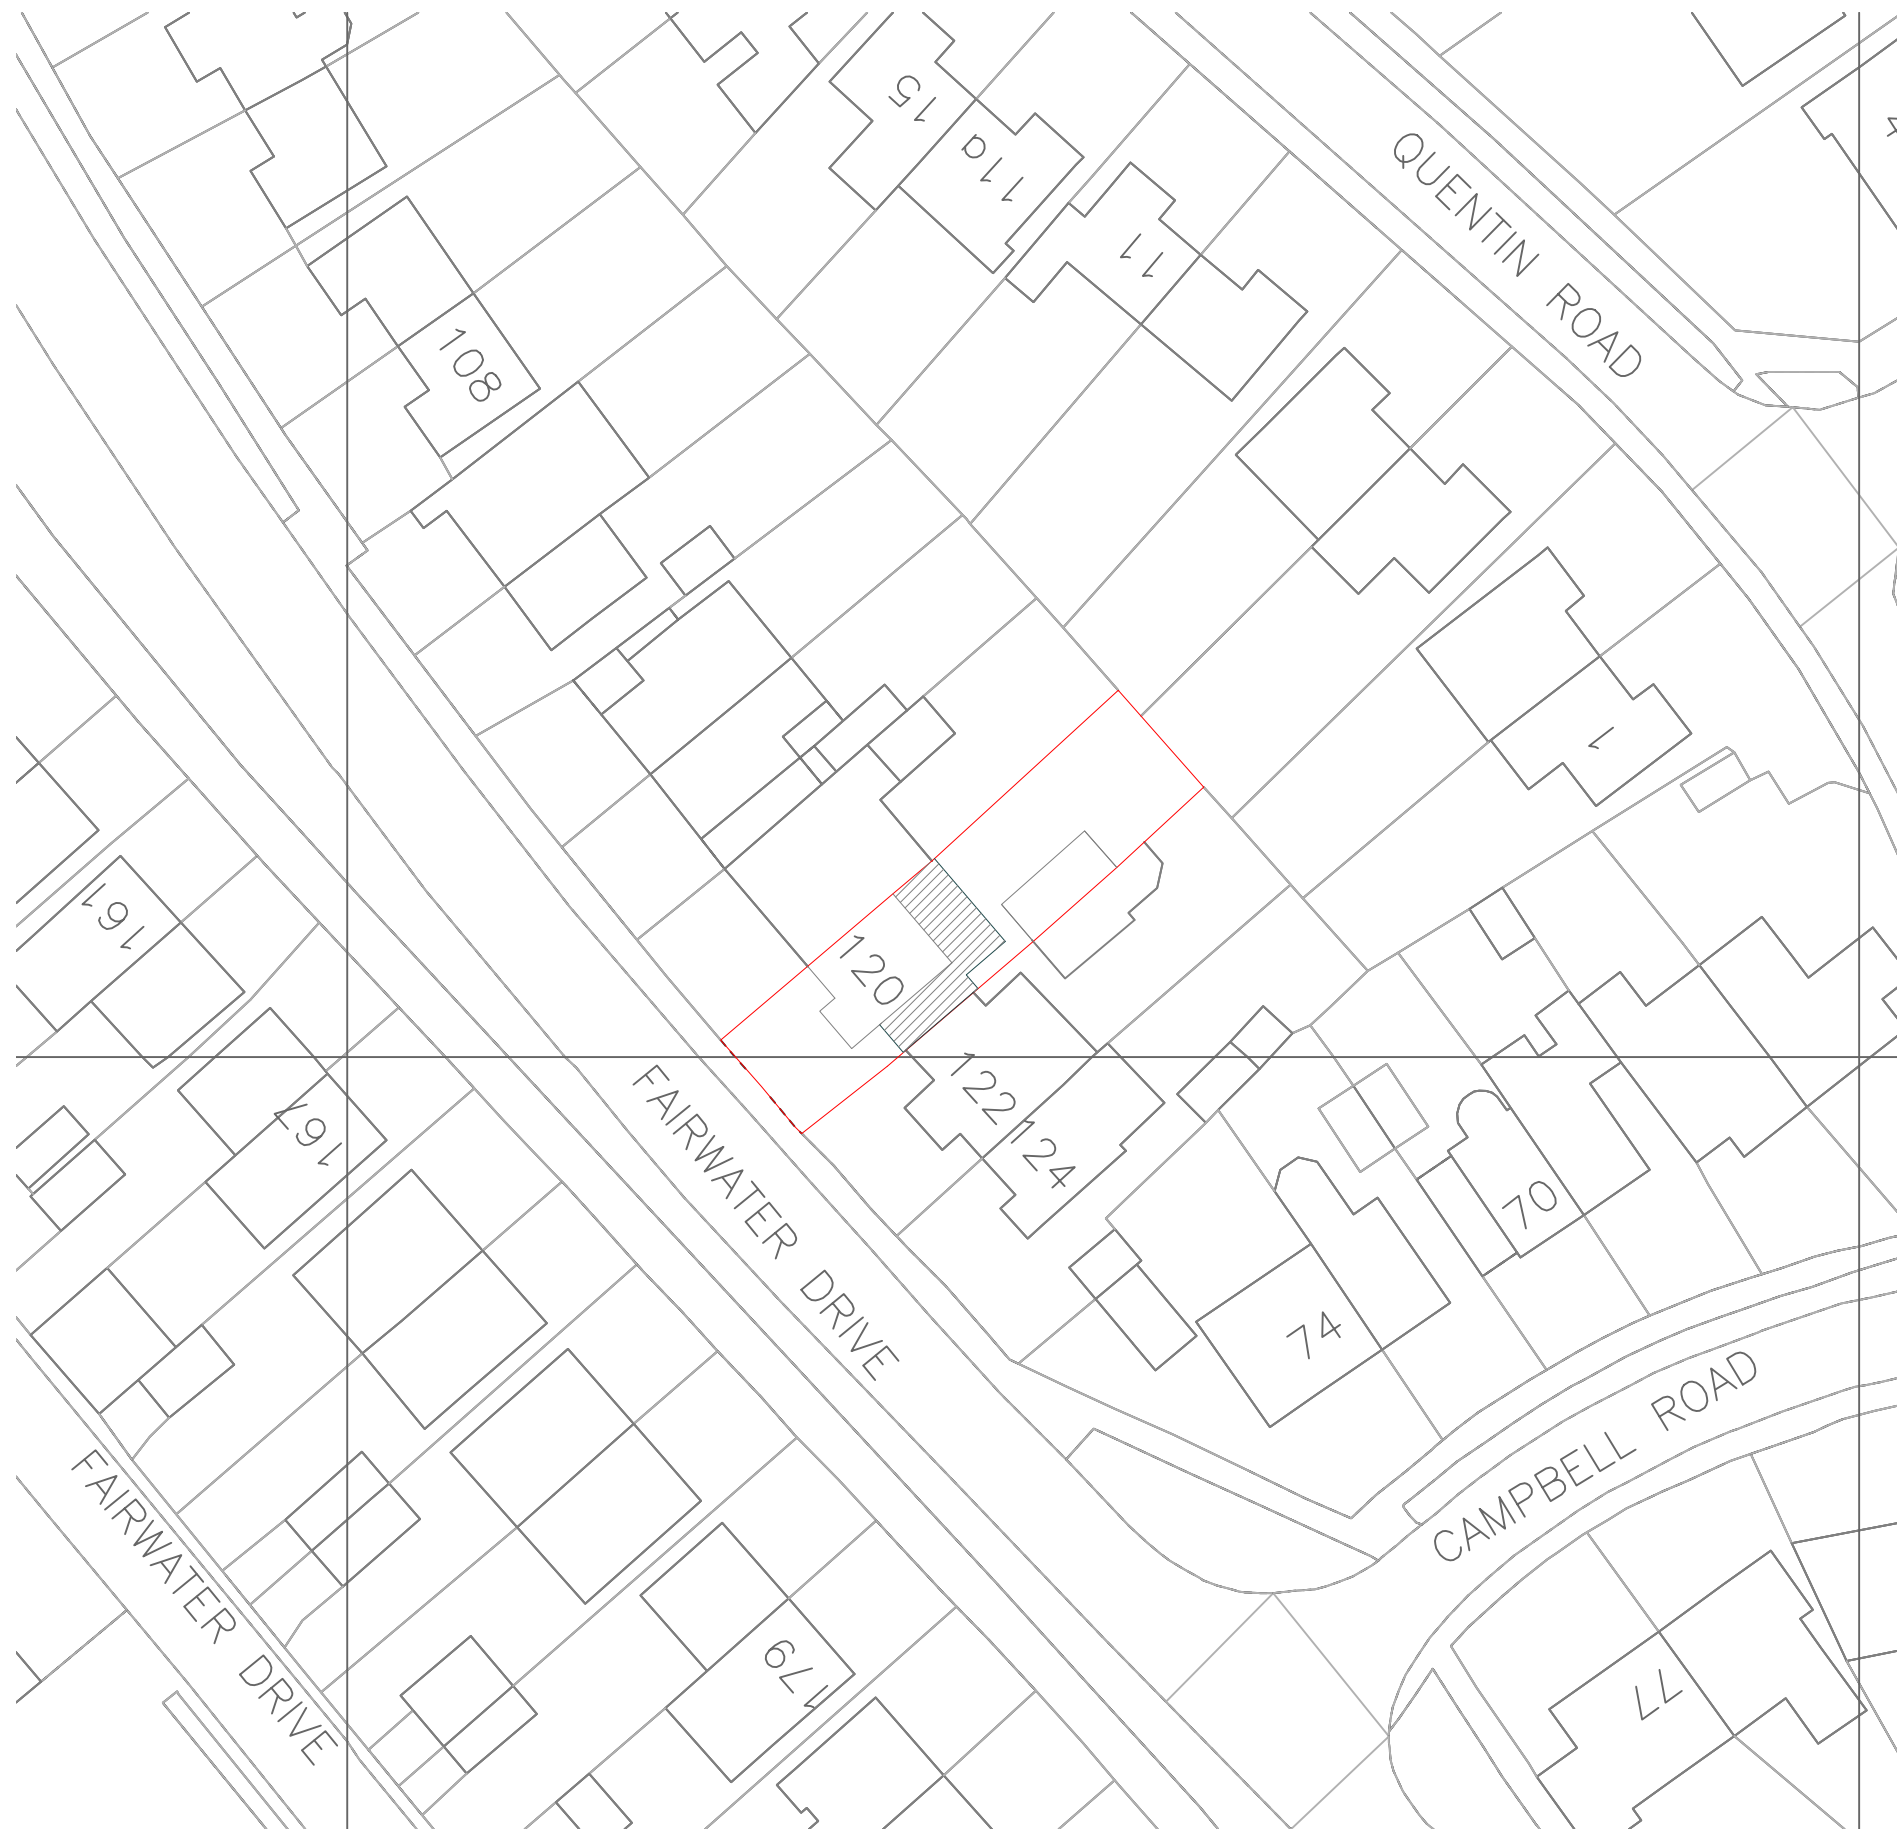


Project				
120 Fairwater Dr, Woodley, Reading RG5 3JB				
Title				
PROPOSED BLOCK PLAN				
Scale				
Sheet Size	Original Scale	Designed/Drawn	Checked	Authorised
A3	As Shown	NB	PA	PA
		Date 14/03/25	Date 14/03/25	Date 14/03/25
Status	Drawing Number			Rev
P	NP202569/PBP			—

PROPOSED BLOCK PLAN
1:500

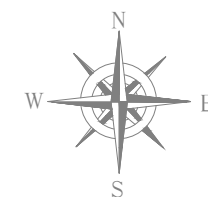

NP ESSEX

Cons. Co. LTD.

THREMHALL PARK
START HILL
BISHOPS STORTFORD
HERTFORDSHIRE
CM22 7WE

TELEPHONE: 07428 679 328

Email: nborousan@npessex.co.uk
info@npessex.co.uk