


Location Plan

Site Address: Channing House, Loddon Drive, Wargrave, RG10 8HD

Date Produced: 05-Dec-2024

Scale: 1:2500 @A4

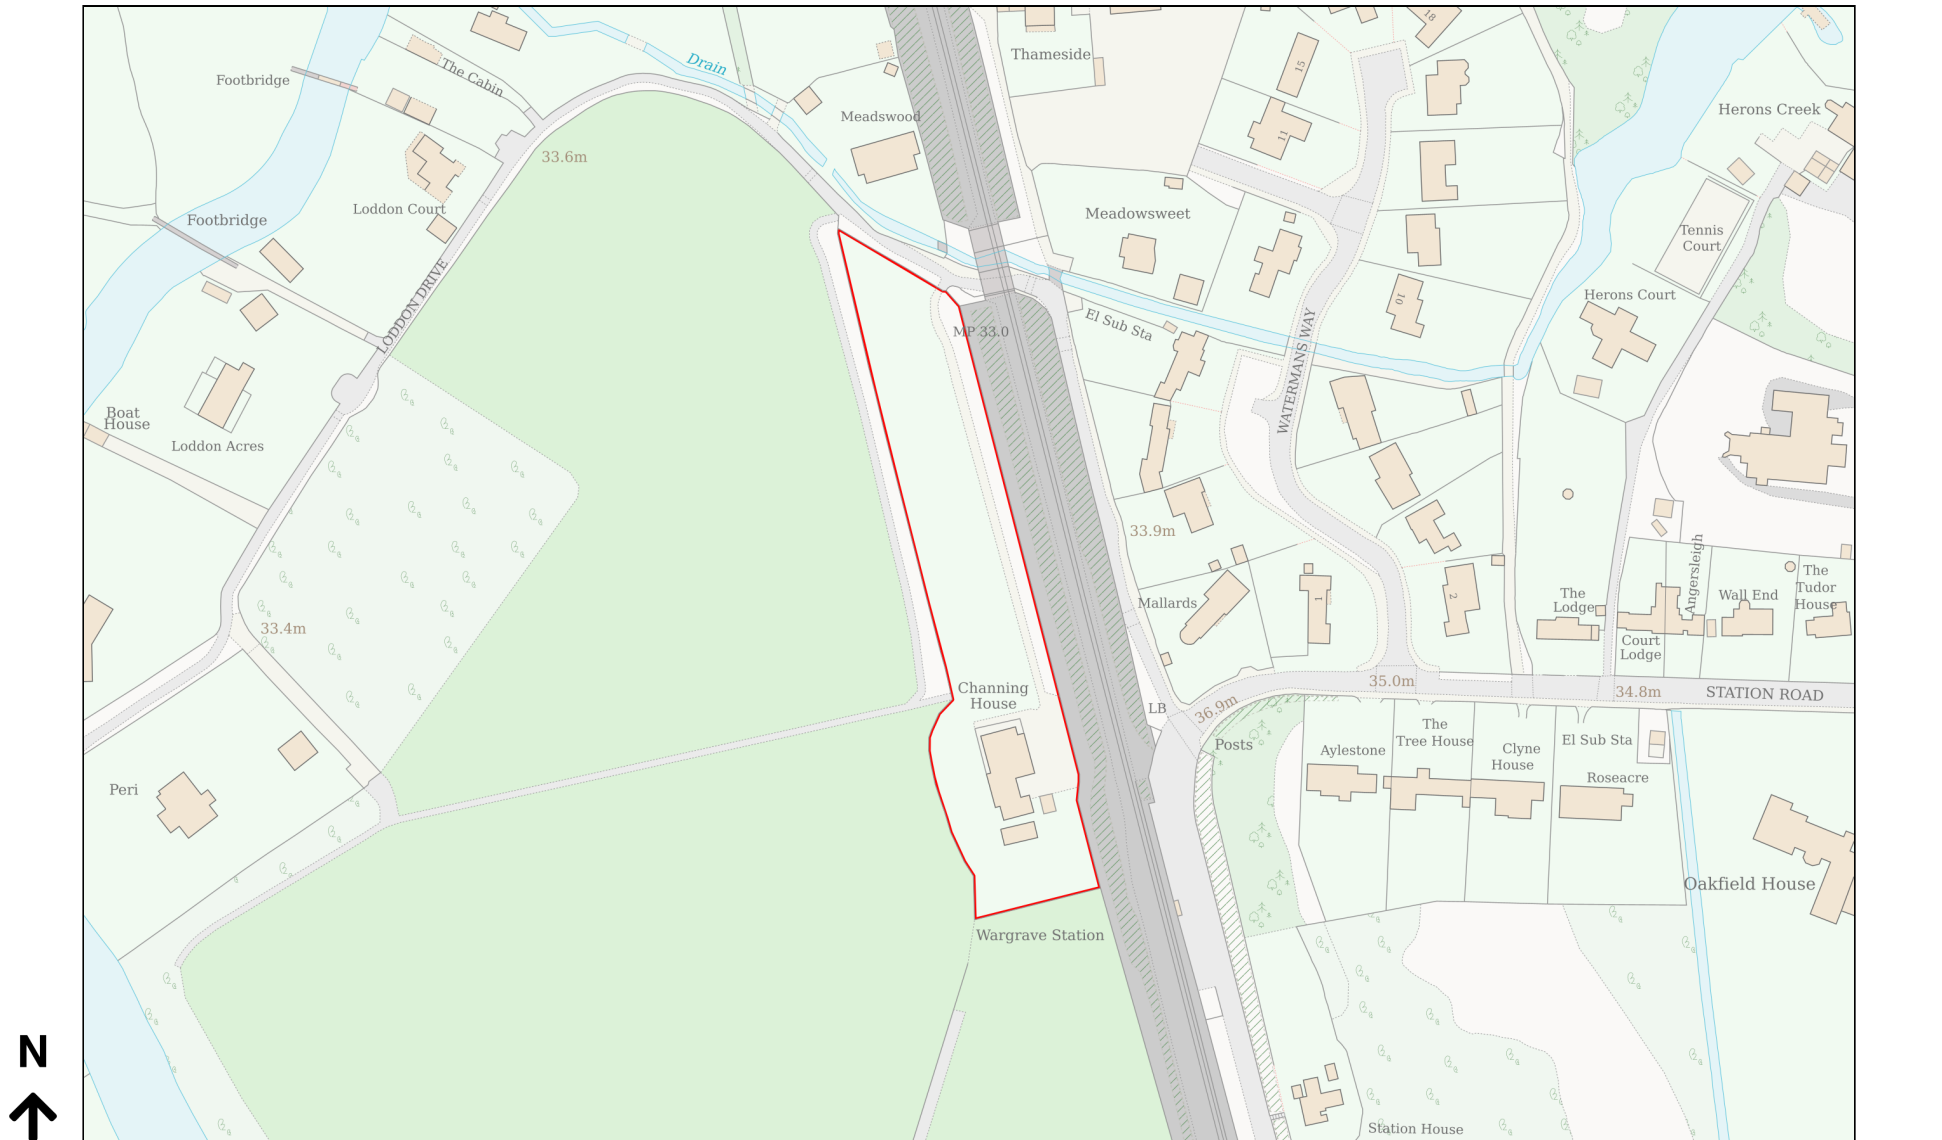

Planning Portal Reference: PP-13616336v1