


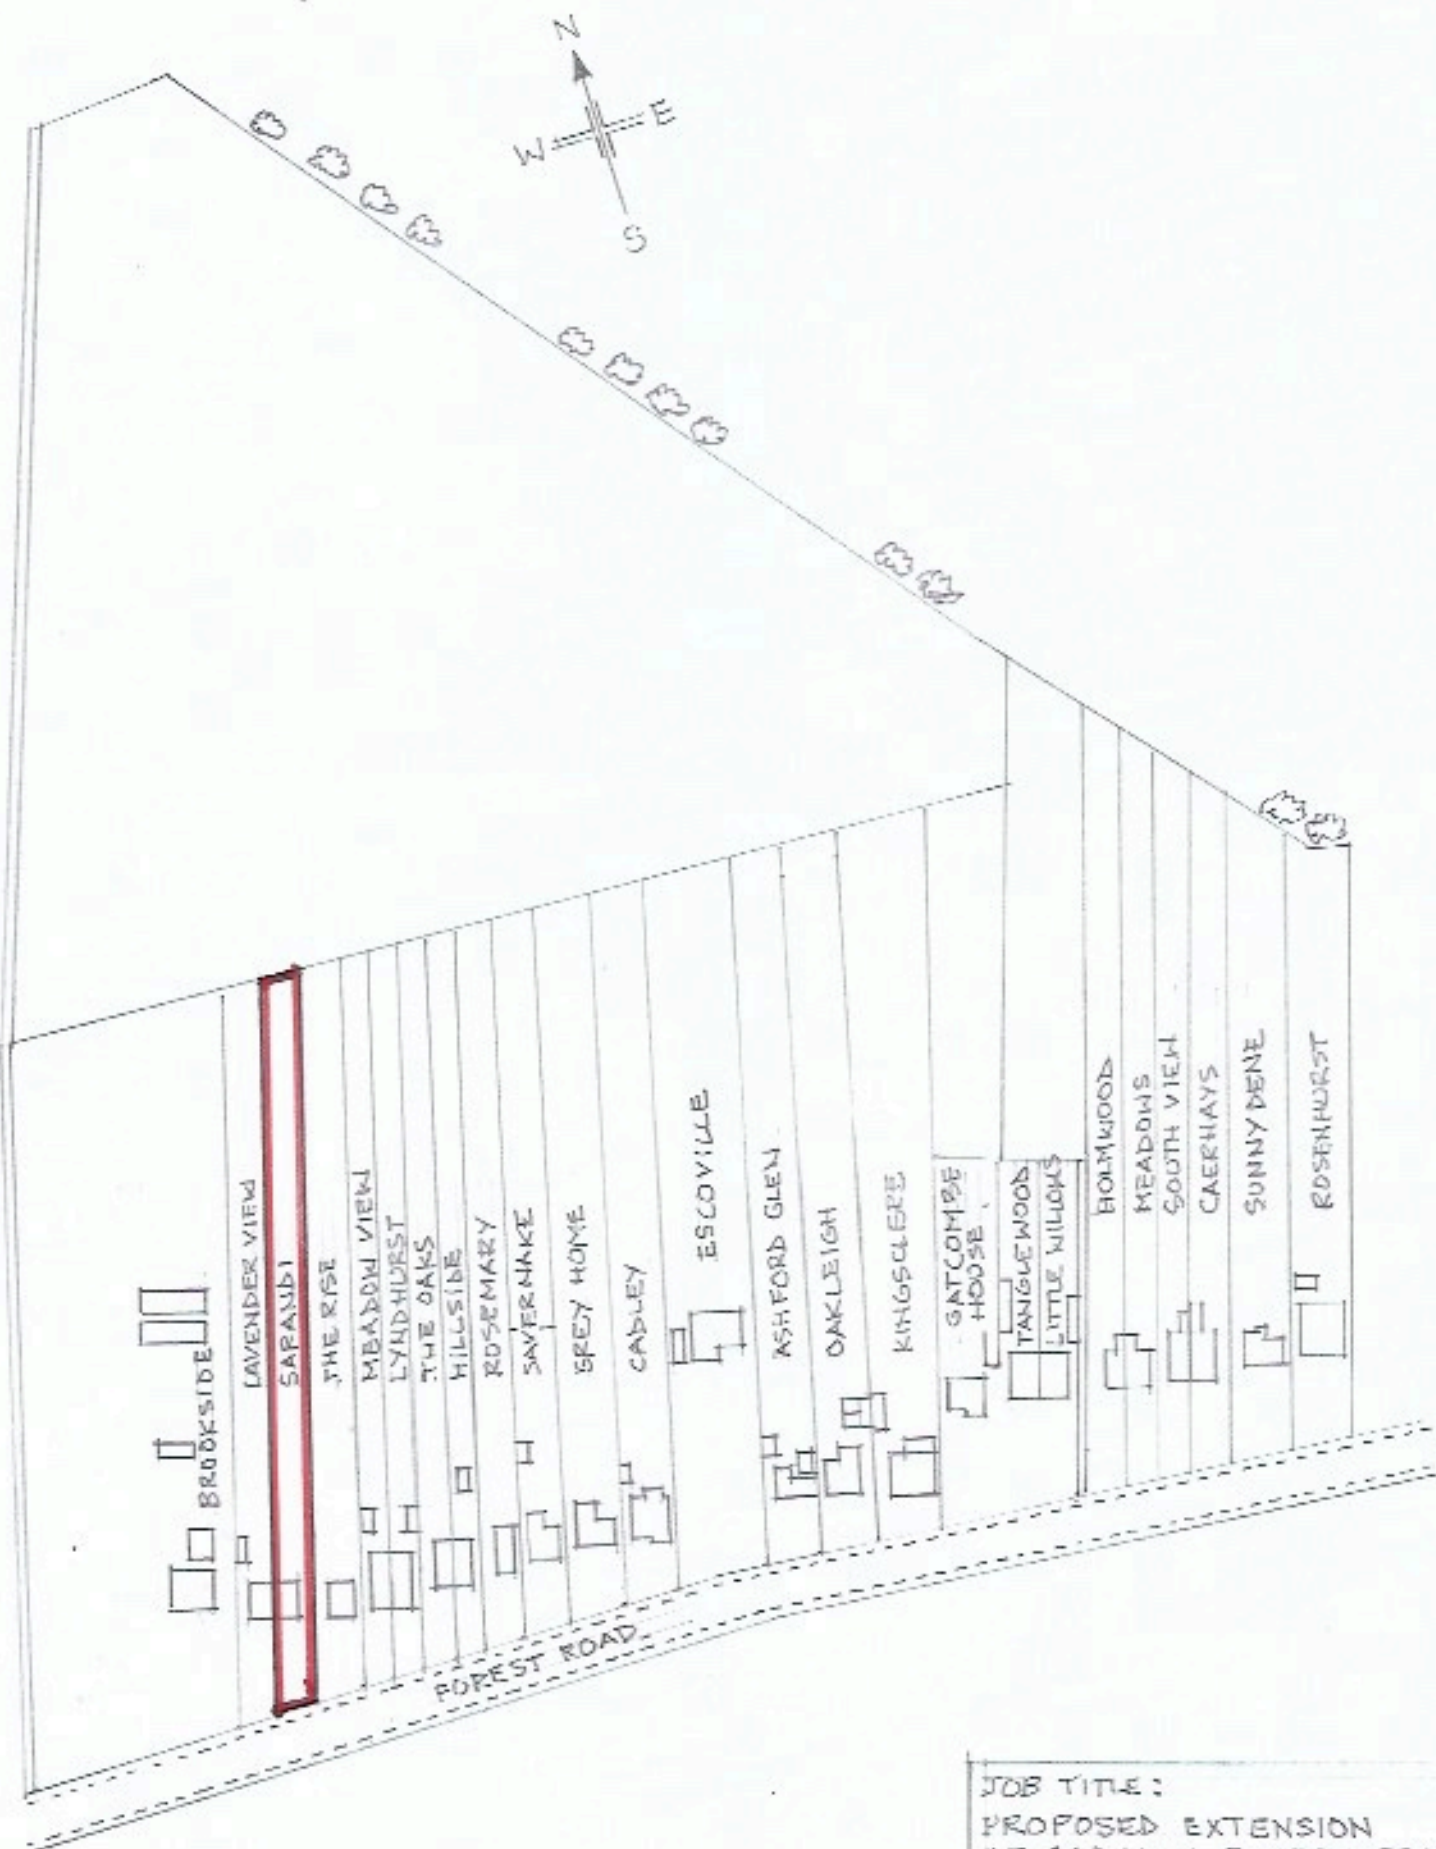

JOB TITLE:
PROPOSED EXTENSION
AT SARANDI, FOREST ROAD
WOKINGHAM.

DRAWING TITLE:
LOCATION PLAN

SCALE: 1/1250

DRAWING NUMBER:
SM/03