


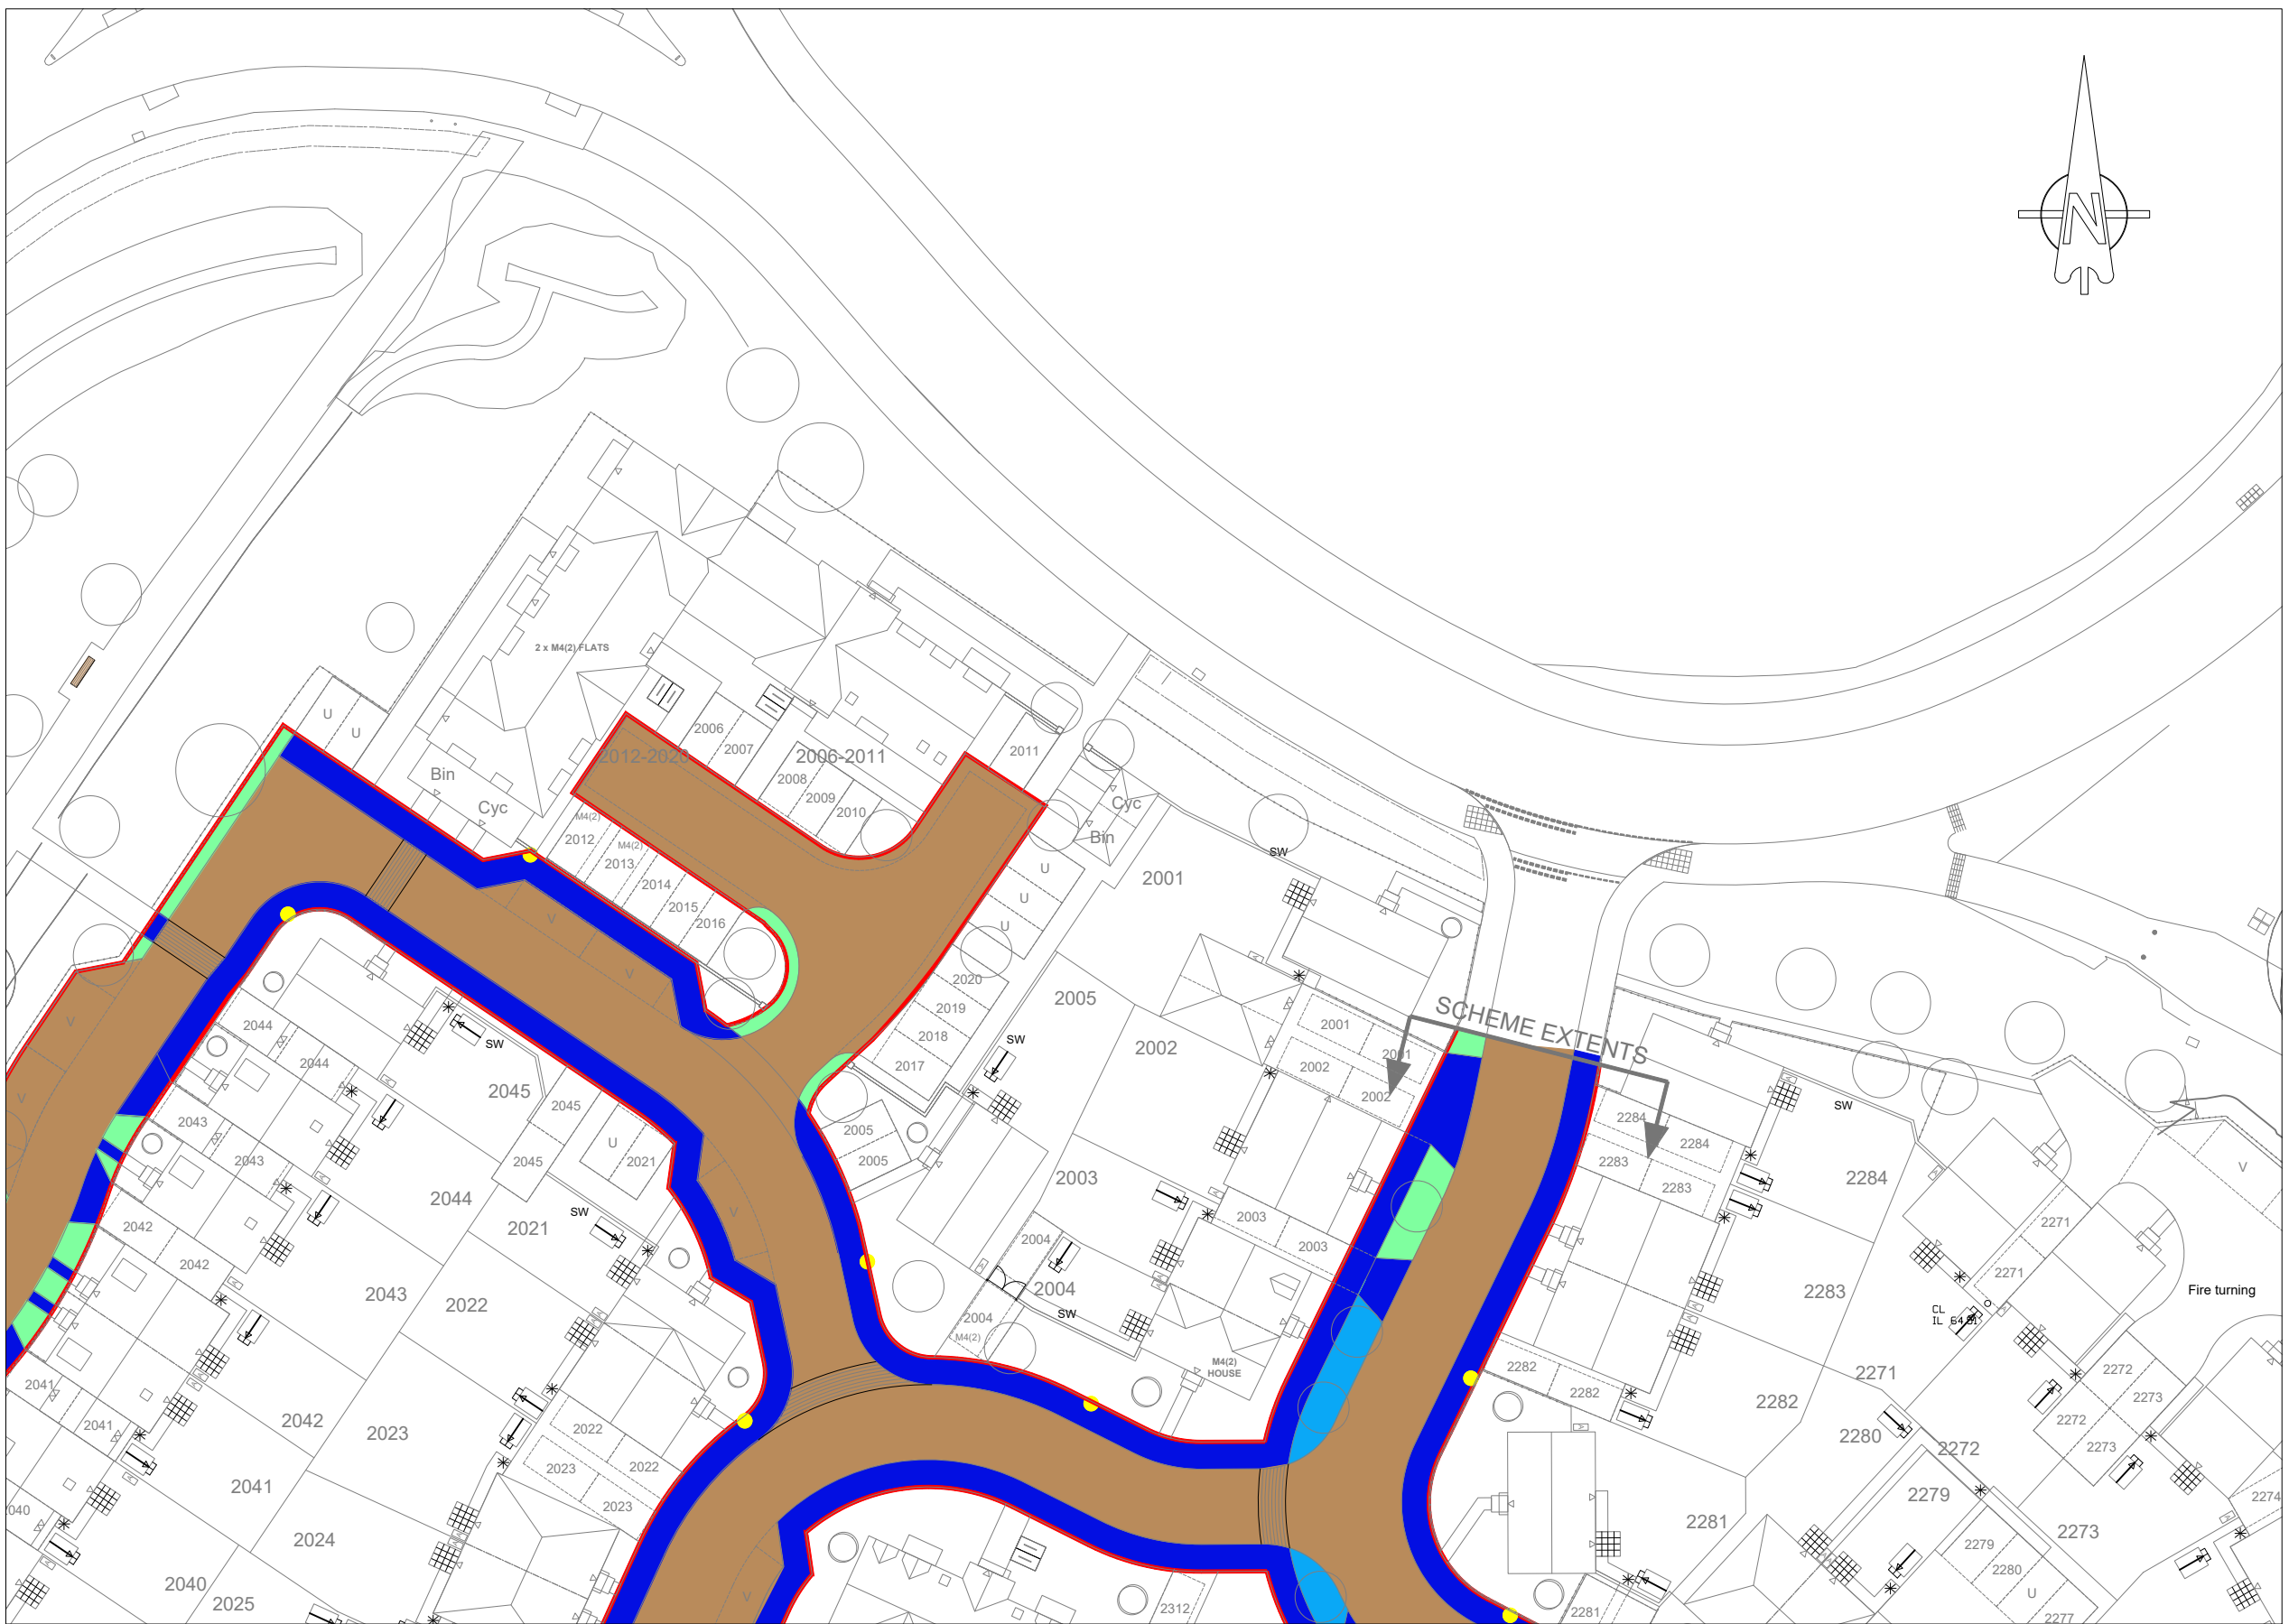

Notes:

1. Do not scale from this drawing.
2. All dimensions in metres unless stated otherwise.
3. All levels relate to ordnance datum.
4. This drawing is a representation of the roads that are intended for adoption subject to detailed design and a Section 38 Agreement with Wokingham Borough Council.

KEY

- Proposed Limit of Adoption
- Adaptable Carriageway
- Adaptable Footway
- Adaptable Verge
- Adaptable Rain Garden
- Adaptable Street Lighting

PL4	04.07.25	Amended to suit revised layout	TSH	KG
PL3	19.03.25	Amended to suit revised layout	TSH	KG
PL2	14.03.25	Amended to suit revised planning layout	TSH	KG
REV. No.	DATE	DESCRIPTION	DRAWN	CHECKED
Client	Kier Property Developments Limited			
Project	South Wokingham Phase R11			
Title	Highway Adoption Plan		Scale:	1:500 @ A0
			Status:	PLANNING
		Drawn:	TH	Project Engineer: MJA Project No: 7371 Date: 10/03/2025
		Drawing Number:	7371-MJA-SW-XX-DR-C-007	Rev: PL4

MJA CONSULTING
CIVIL & STRUCTURAL ENGINEERS
Ipsum Court, 24 The Quadrant,
Abingdon Science Park, Abingdon
Oxon, OX14 3YB
Tel: 01235 555173
Email: mail@mjaconsulting.co.uk

