


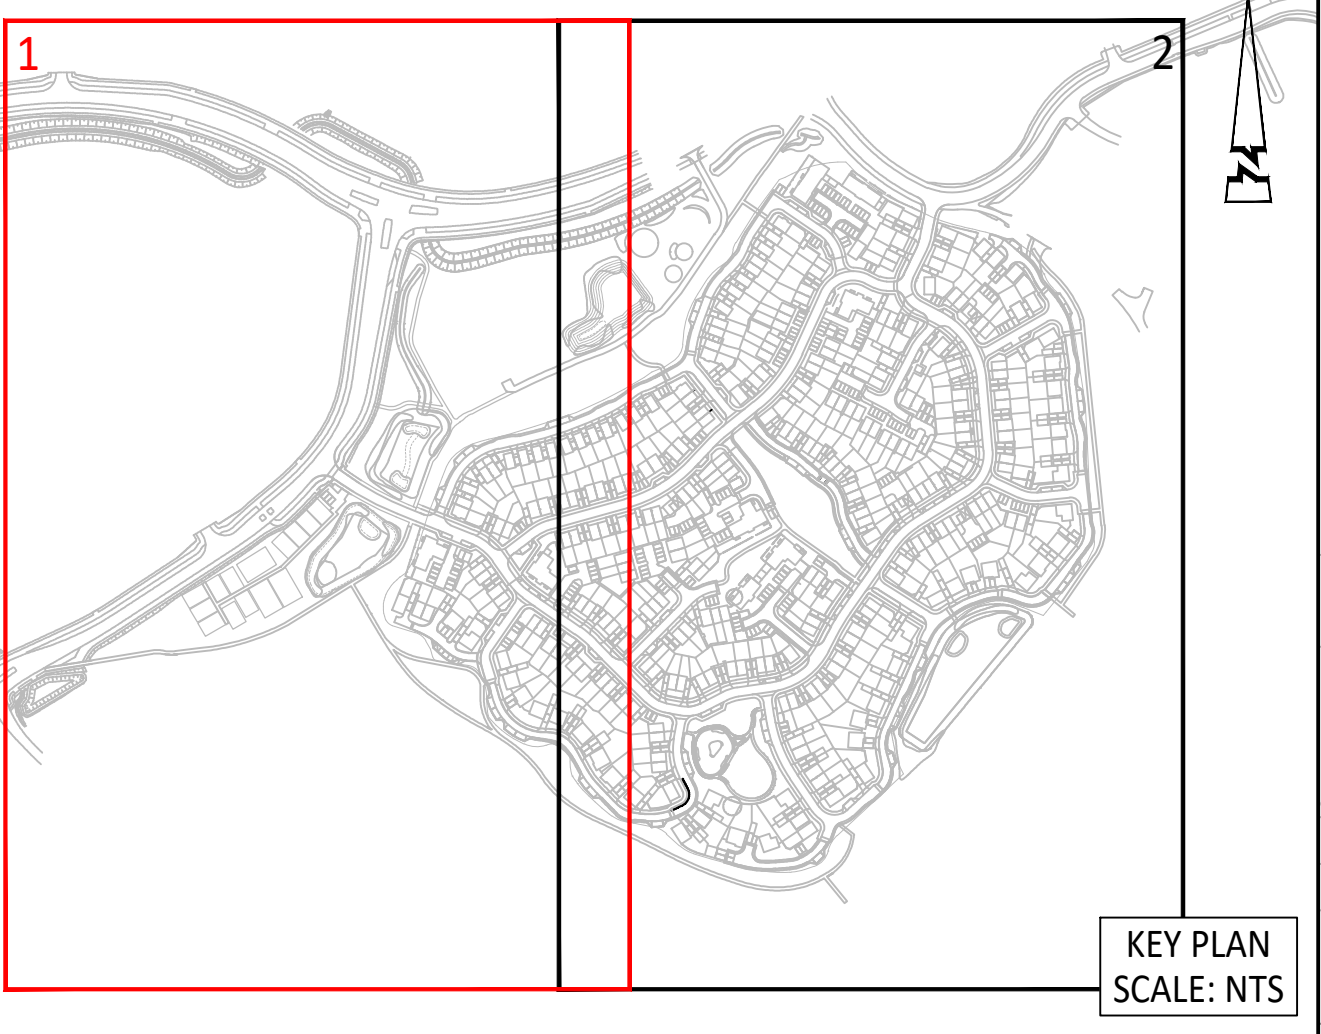

KEY PLAN  
SCALE: NTS

© ABLEY LETCHFORD PARTNERSHIP LTD.  
This drawing should not be reproduced without consent.

- GENERAL NOTES:
1. Do not scale.
  2. This drawing is to be read in conjunction with and checked against all other drawings, Engineering details, Specification and any structural, geotechnical or other specialist document provided.
  3. The proposed works on this drawing could impact on existing services/ statutory undertakers apparatus, therefore the contractor should check the position of existing services on site prior to starting work.
  4. Any anomaly or contradiction between any of the above is to be reported to the Engineer.

- GENERAL KEY:
- Tree root protection area
  - Proposed embankment - no steeper than 1:3 slopes
  - Link Road Back of Cycleway Levels
  - Proposed Spot Levels
  - Existing Levels
- CARRIAGEWAY KEY:
- Alignment channage
  - Major contour (250mm interval)
  - Minor contour (50mm interval)
  - Back of footway levels

- BASIN AND SWALE KEY:
- Major contour (1000mm interval)
  - Minor contour (100mm interval)
- LANDSCAPED FOOTPATHS KEY:
- Major contour (250mm interval)
  - Minor contour (50mm interval)
  - Footpath channel levels

FOR CONTINUATION SEE SHEET 2

Basin R11C  
2.6m Depth  
Top of Basin Level = 63.6m  
Invert Level = 61.0m  
1 in 3 Slopes  
300mm Freeboard  
Refer to drawing A389-R11-RM-151  
for more information.

Swale  
1 in 3 Slopes  
1m Depth

1:3 Basin Embankment

Basin R11A - 2  
1.8m Depth  
Top of Basin Level = 63.0m  
Invert Level = 61.2m  
1 in 3 Slopes  
300mm Freeboard  
Refer to drawing A389-R11-RM-151  
for more information.

1:3 Basin Embankment

Basin R11A - 1  
1.9m Depth  
Top of Basin Level = 63.1m  
Invert Level = 61.2m  
1 in 3 Slopes  
300mm Freeboard  
Refer to drawing A389-R11-RM-151  
for more information.


FOR ENGINEERING DETAILS  
WITHIN THE DEVELOPMENT  
REFER TO MJA DRAWINGS

Footpath to tie into  
SDR Footway

Footpath to tie into  
existing path

SWDR (BY WBC)

SWDR (BY WBC)

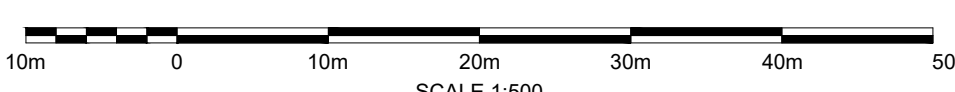

|     |       |                |       |         |
|-----|-------|----------------|-------|---------|
| B   | 02/20 | LAYOUT UPDATED | JJS   | RF      |
| A   | 03/20 | FIRST ISSUE    | JJS   | RF      |
| Rev | Desc  | Description    | Drawn | Checked |

**ABLEY LETCHFORD PARTNERSHIP**  
Consulting Engineers  
3 Tealgate, Chamham Park  
Hungerford, Berkshire RG17 0YT  
www.alpce.co.uk Tel: 01488 684390

Client  
**KIER PROPERTY DEVELOPMENTS LIMITED**

Project  
**SOUTH WOKINGHAM SDL  
PHASE 2B R11 RESERVED  
MATTERS APPLICATION**

File  
**PROPOSED LEVELS AND  
CONTOURS  
SHEET 1**

|                 |            |       |         |
|-----------------|------------|-------|---------|
| Scale           | Date       | Drawn | Checked |
| 1:500 @ A0      | MARCH 2023 | JJS   | RF      |
| Drawing No      | Project    |       |         |
| A389-R11-RM-401 | B          |       |         |