


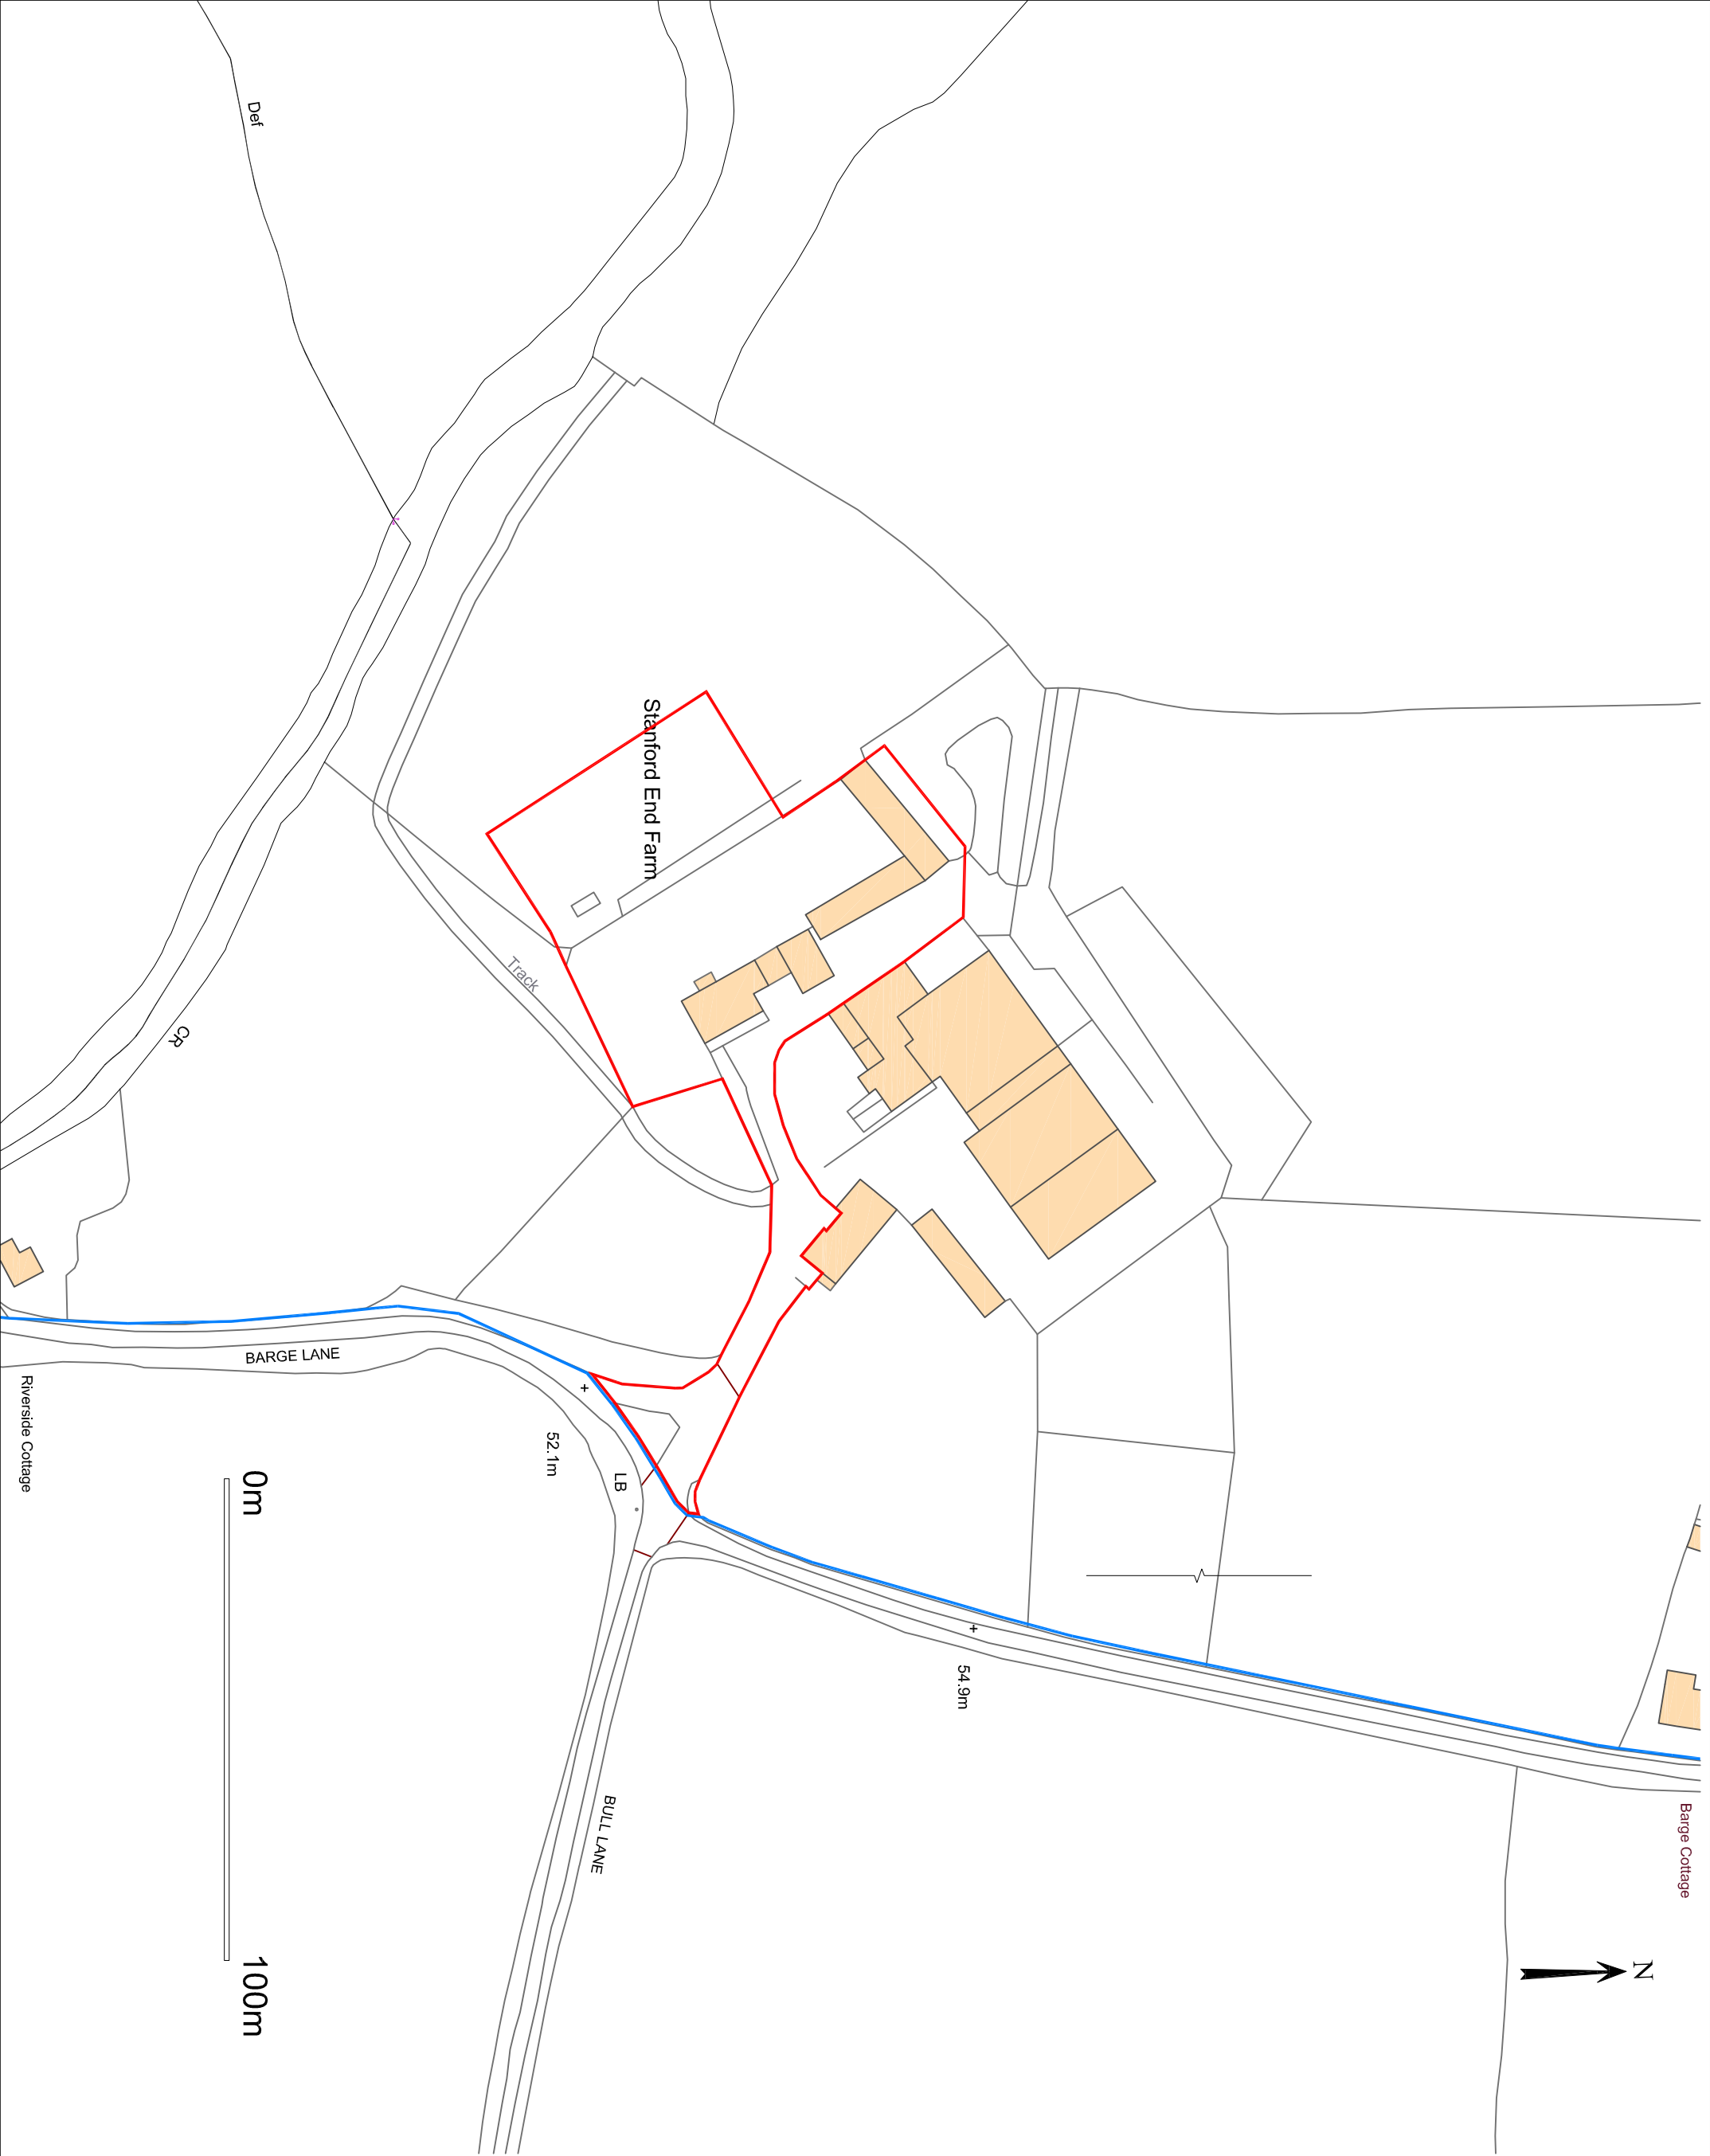

REVISIONS

A. red line revised	16.12.22
B. red line revised	17.12.24
C. blue line revised	13.08.24
D. red line revised	17.12.24
E. blue line revised	07.01.25
F. red line revised	23.01.25
G. red line revised	29.01.25

NOTES

ALL DIMENSIONS MUST BE CHECKED ON SITE AND NOT SCALED FROM DRAWING. DRAWINGS TO BE READ IN CONJUNCTION WITH ALL RELEVANT ARCHITECTURAL AND STRUCTURAL DRAWINGS, SPECIFICATIONS AND CONTRACT DOCUMENTS. ERRORS AND OMISSIONS TO BE REPORTED TO THE ARCHITECT. THIS DRAWING IS COPYRIGHT.

EDGINGTONS
ARCHITECTS

MERIDIAN HOUSE, 2 RUSSELL STREET, WINDSOR, BERKSHIRE, SL4 1HD
TEL: 01753 857092 | email: mail@edgingtons.co.uk | web: www.edgingtons.co.uk

Wellington Estate
Stanford End Farm
Swallowfield, RG7 1SY

Location Plan

SCALE (A3)	1:1250	CAD REF	5793-1100
DATE	Oct 22	DRAWN	SMC
JOB No.	5793	DWG No.	1100
			G