



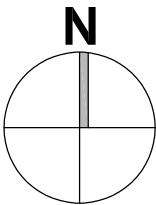

01 PROPOSED BLOCK PLAN

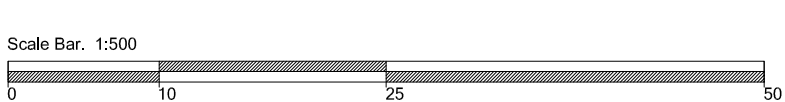

revision/date	note
...	...

**morseWEBB**
architects
The Byre The Street Bramley Hampshire RG26 5DE
T: 01256 587888 W: www.morsewebb.co.uk

project Nine Mile Ride	
title Proposed Block Plan	
scale 1:500 @A3	status PRELIMINARY
job no. 738	dwg no. 024
status/revision PR02	

© Morse Webb Ltd