


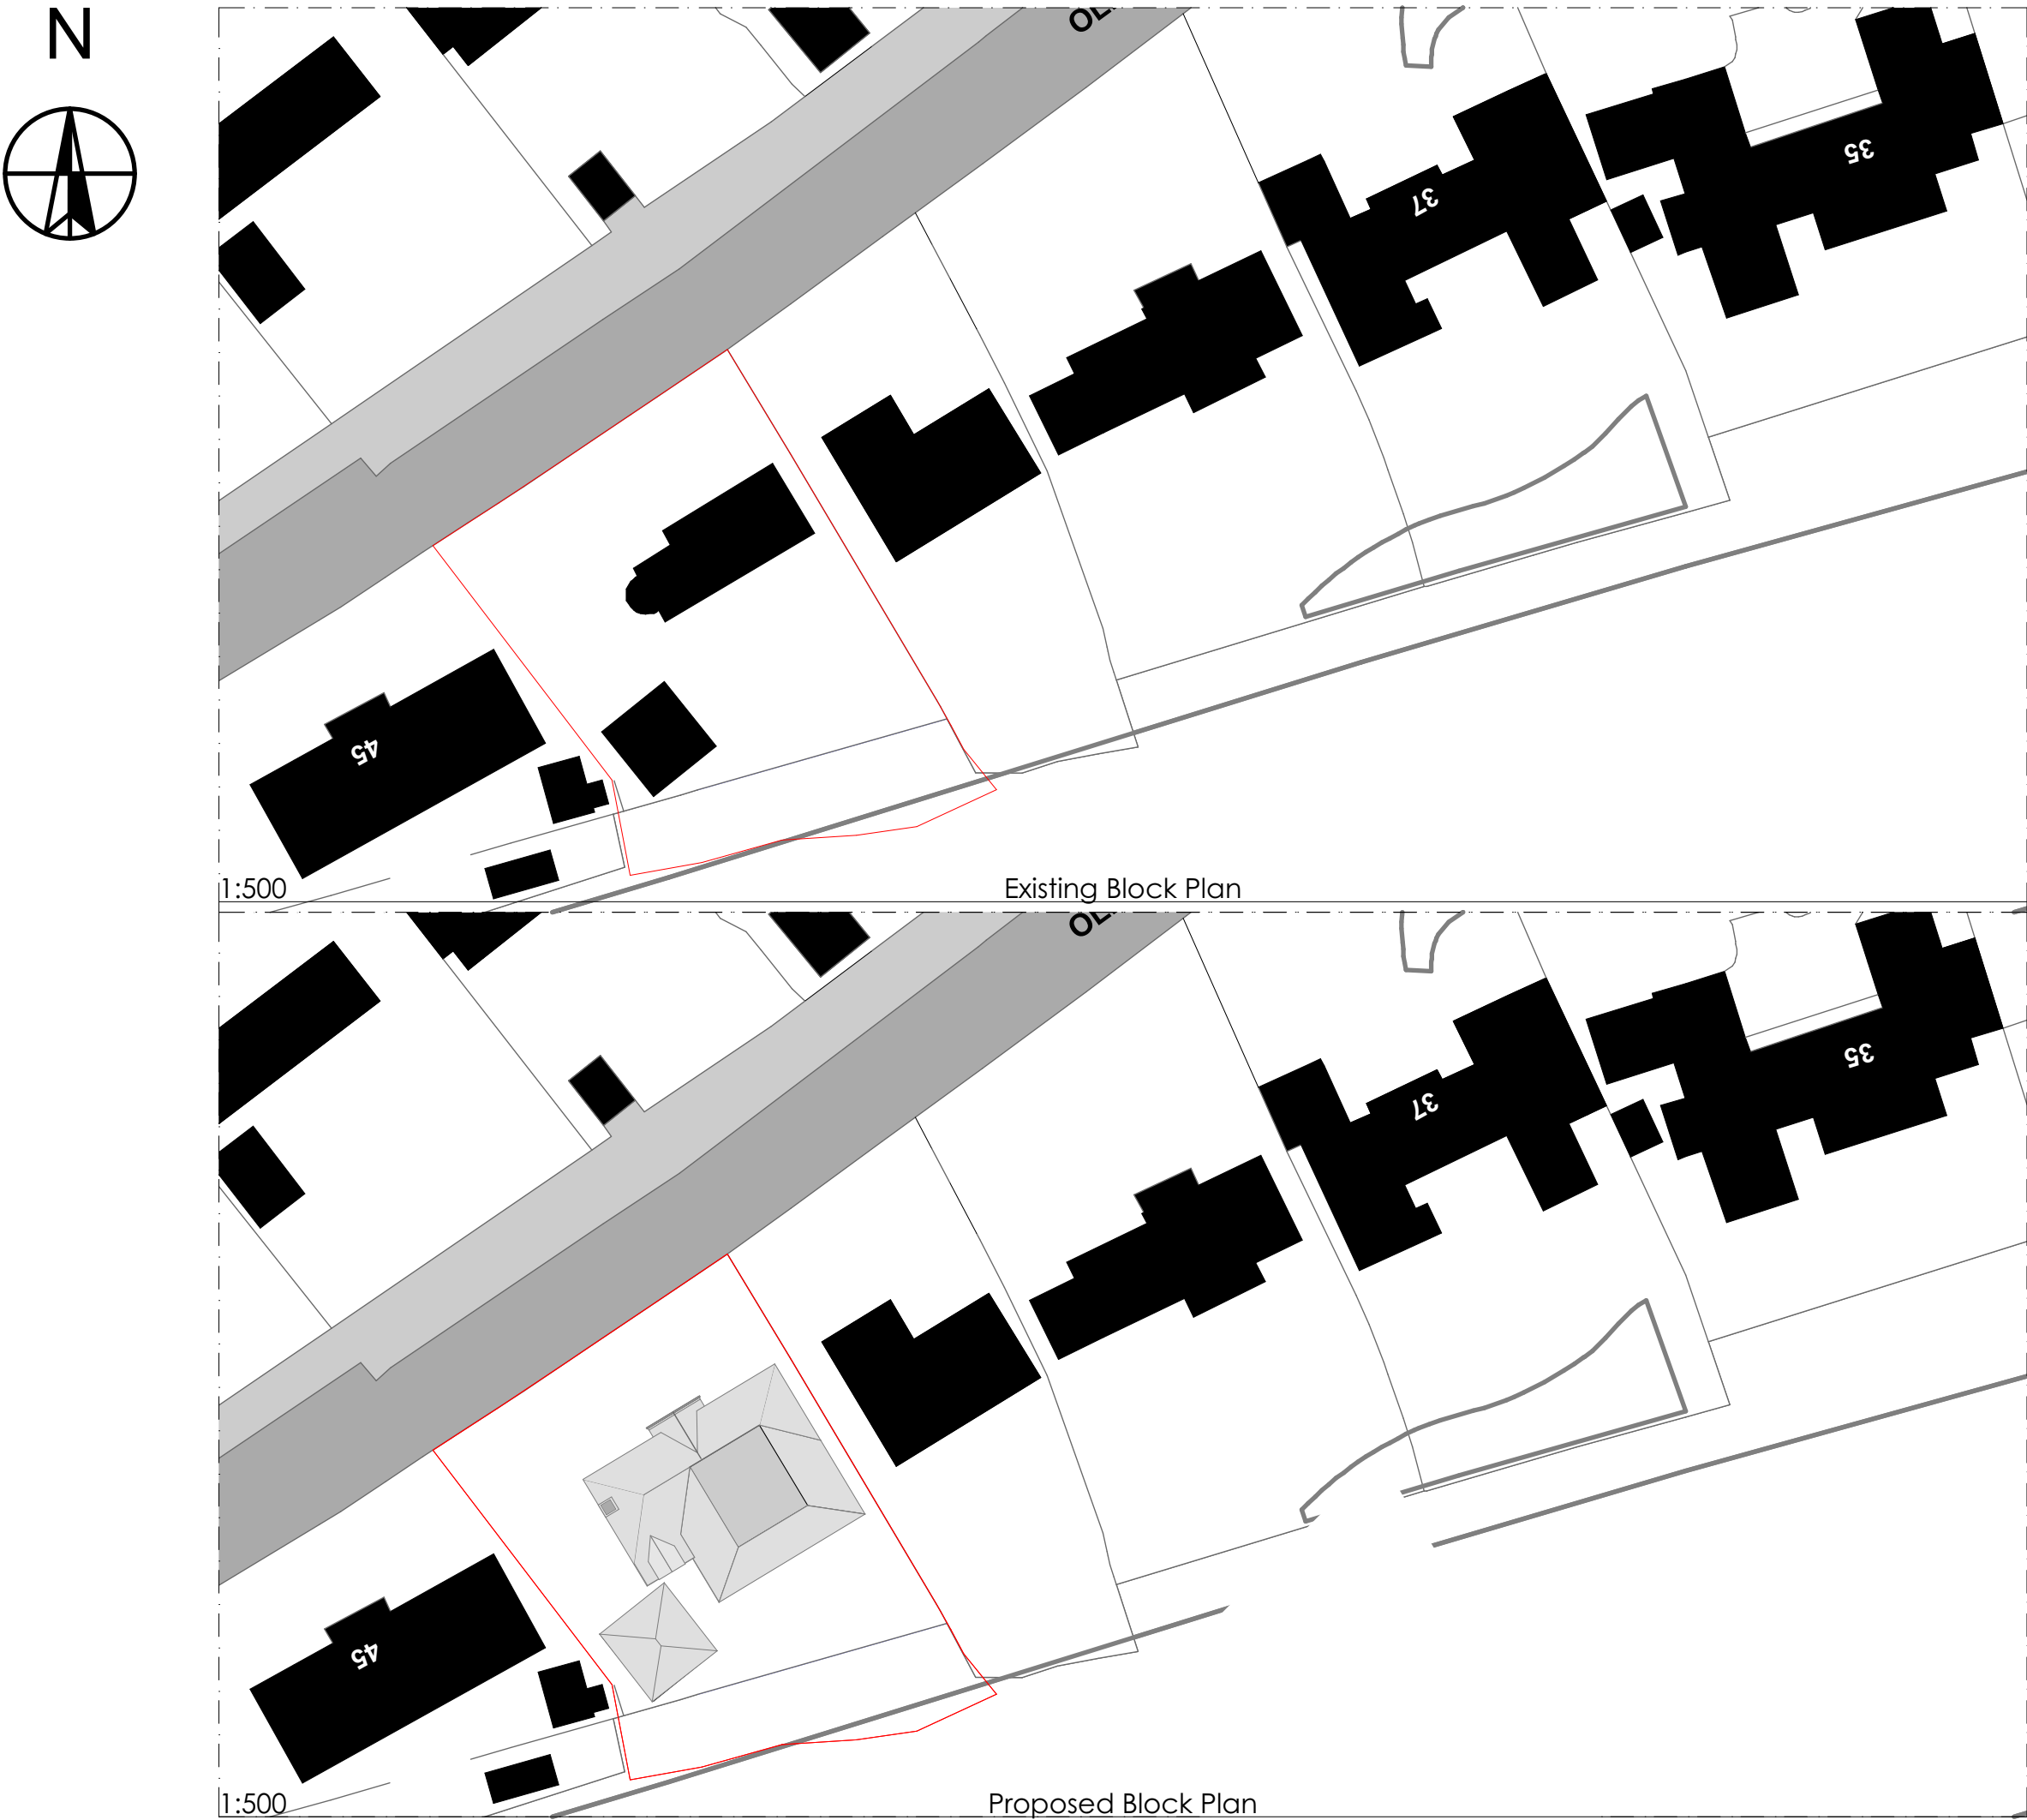

© This drawing remains the property of The Keen Partnership and shall not be copied without prior written consent.

All dimensions to be checked on site and any discrepancies to be reported before work commences.

Notes:


Areas:

Site Area (red line): 856.34m²

Existing GIA: 154.0m²
Existing With Garage GIA: 184.0m²

Proposed Total GIA: 378m²

Date	Rev	Comments	By	Chk'd

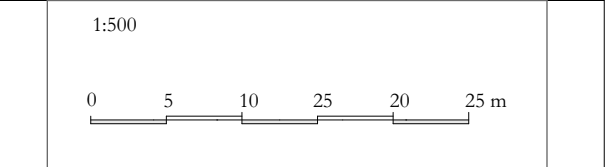

THE KEEN PARTNERSHIP
The Courtyard
Edinburgh Road
Reading RG30 2UA
Tel: 0118 9510 855
Fax: 0118 9510 866
chris@keenpartnership.co.uk
www.keenpartnership.co.uk

cabe
chartered association
of building engineers

RICS

Client:
Ikra and Zulaikha Arif

Job Title:
New Build at 9446-43 Old Bath Rd, Sonning, Reading RG4 6SY

Drawing Title:
Existing Block & Proposed Block Plan REV 04

Drawing Date: 24.05.25	Status: Planning Drawings	
Issue Date: 21/11/2025	Drawn By: CM	Scale: @A3
Job No: 9446	Drawing No: 9446 PL-01.02	Rev: