



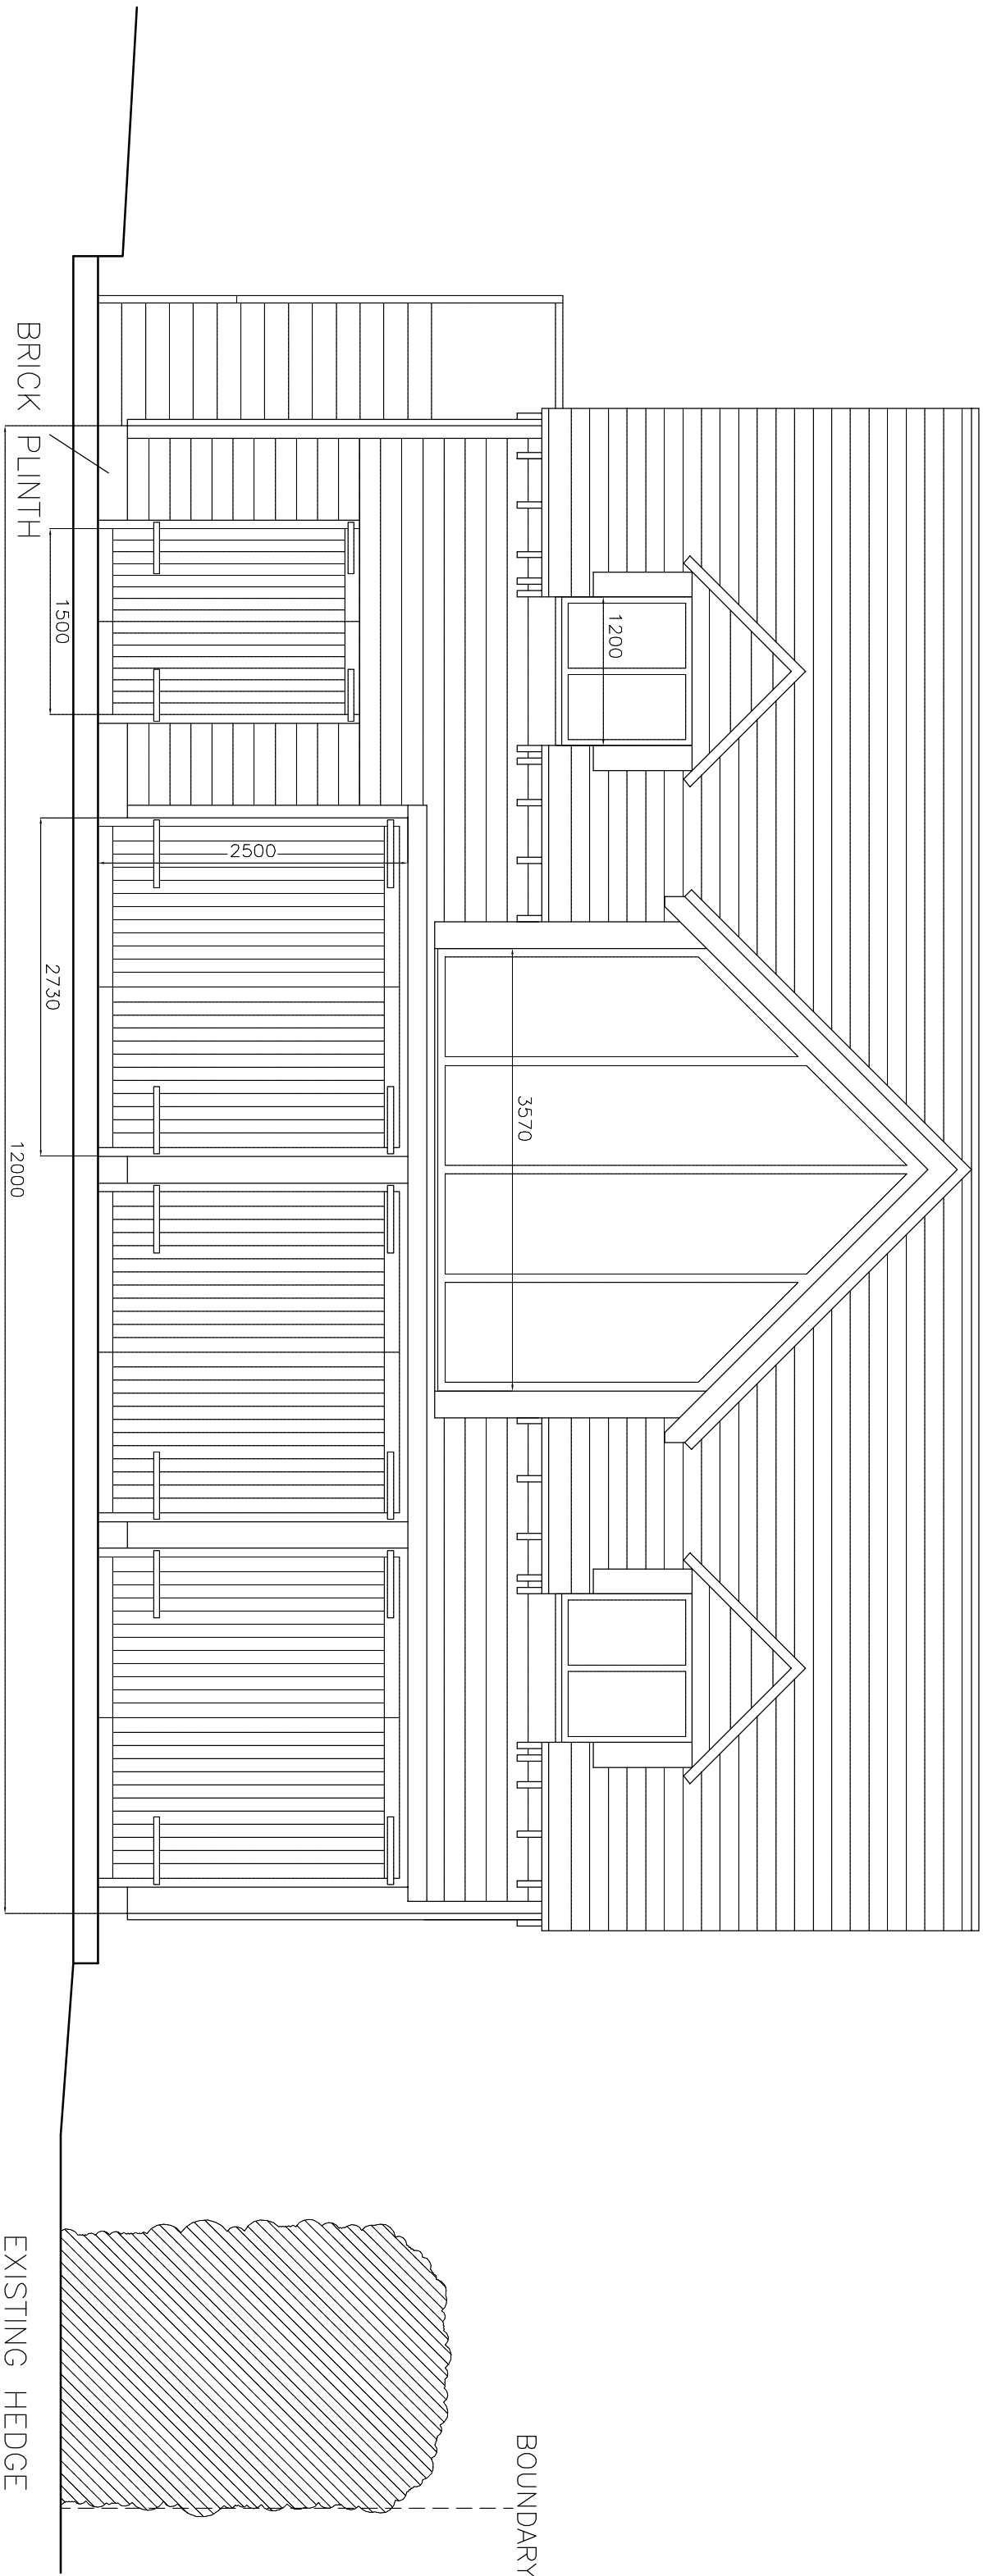


PROPOSED FRONT ELEVATION


ROOF, RED MIX PLAIN TILES
BRICKWORK PLINTH, RED STOCK FACING BRICK
WALLS CLAD WITH TIMBER
ALL GUTTERING AND DOWNPIPES BLACK PLASTIC
WINDOWS, TIMBER FRAMES

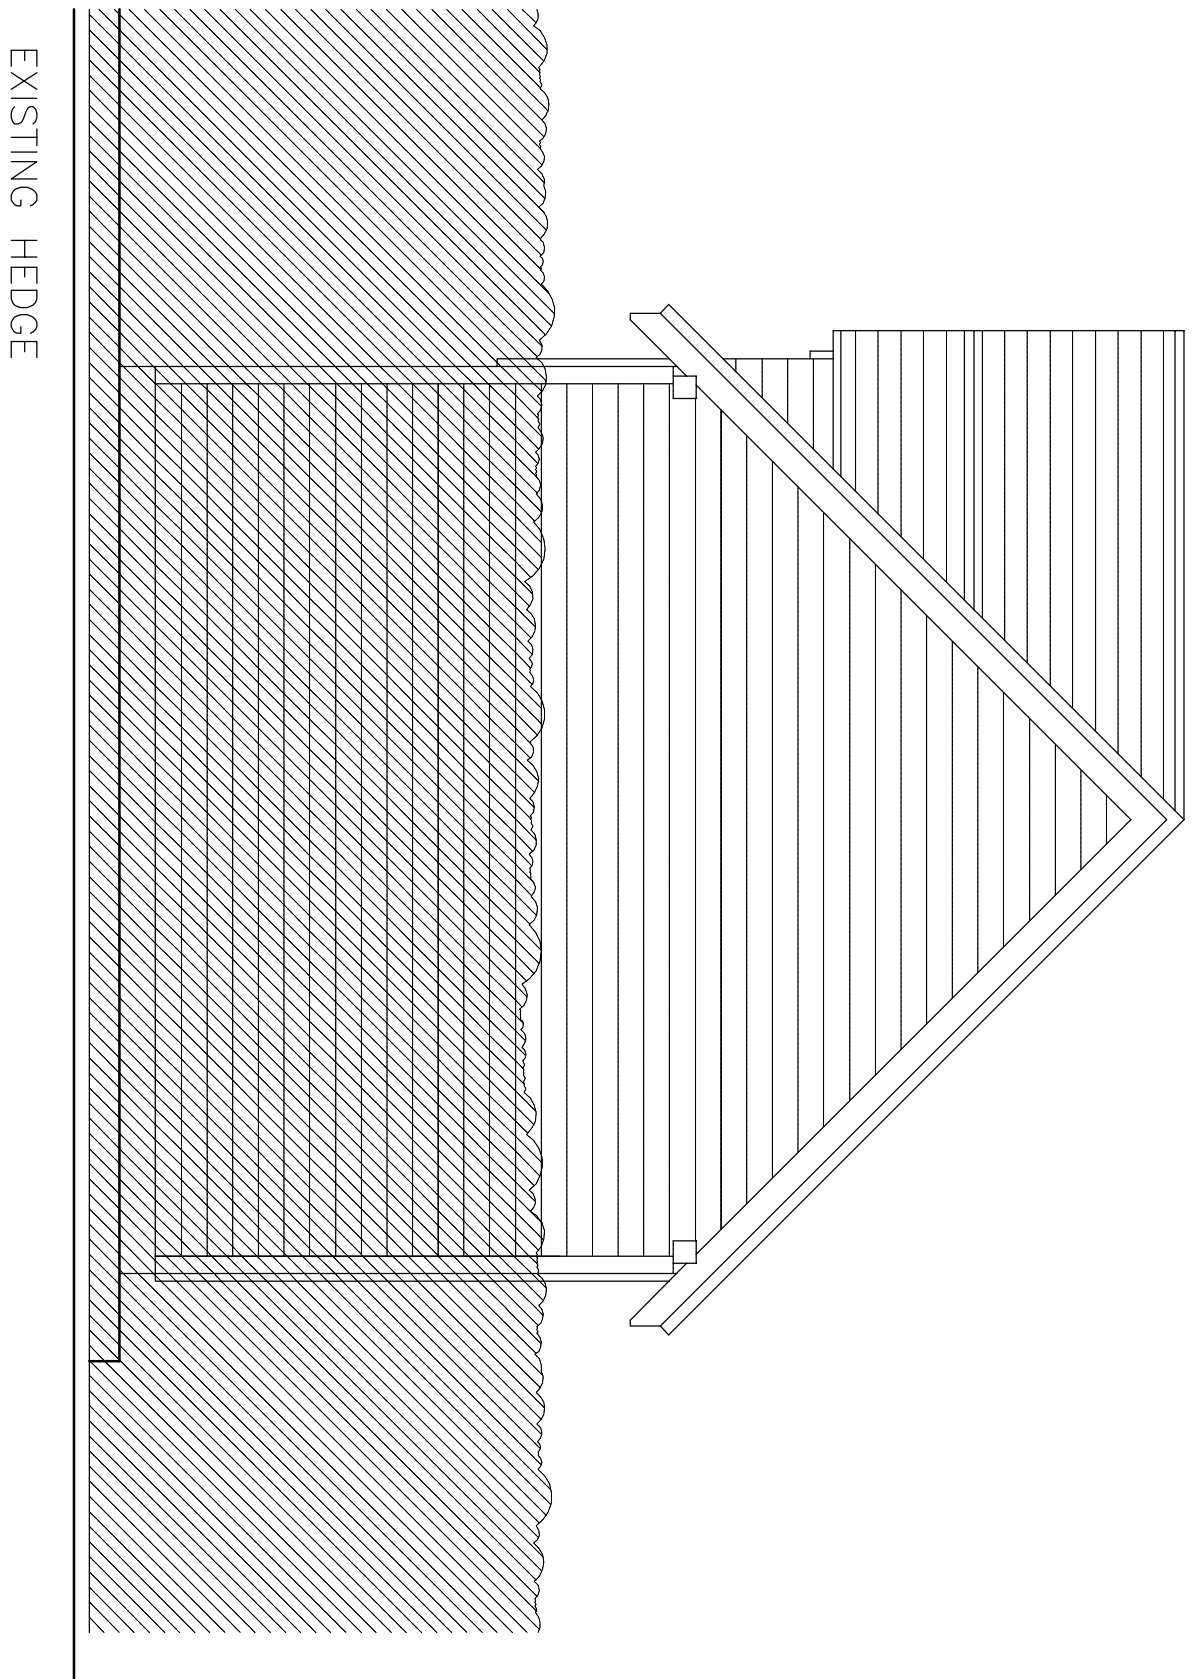

PROPOSED SIDE ELEVATION

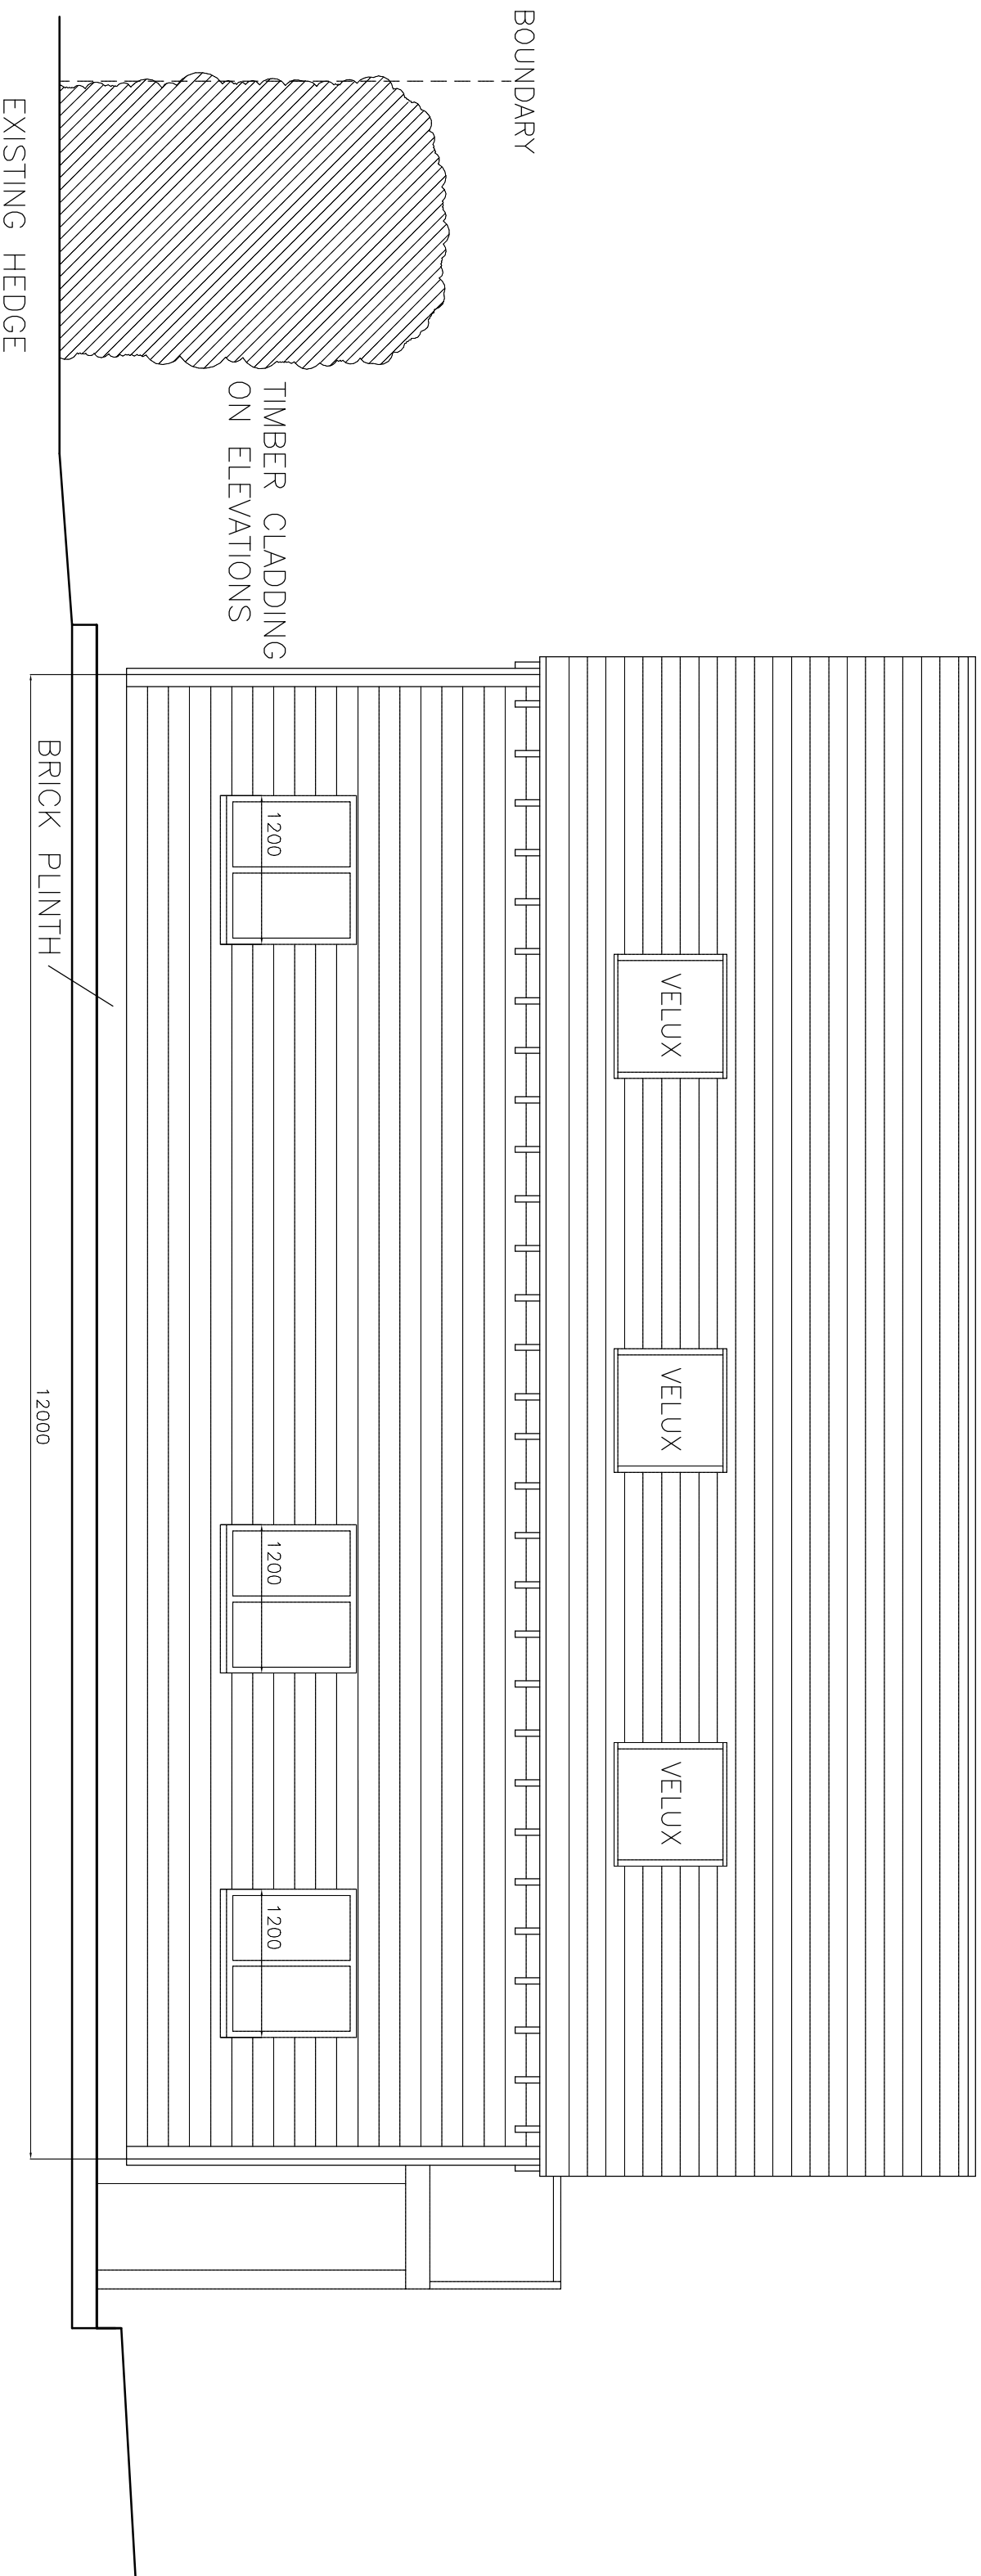

PROPOSED REAR ELEVATION

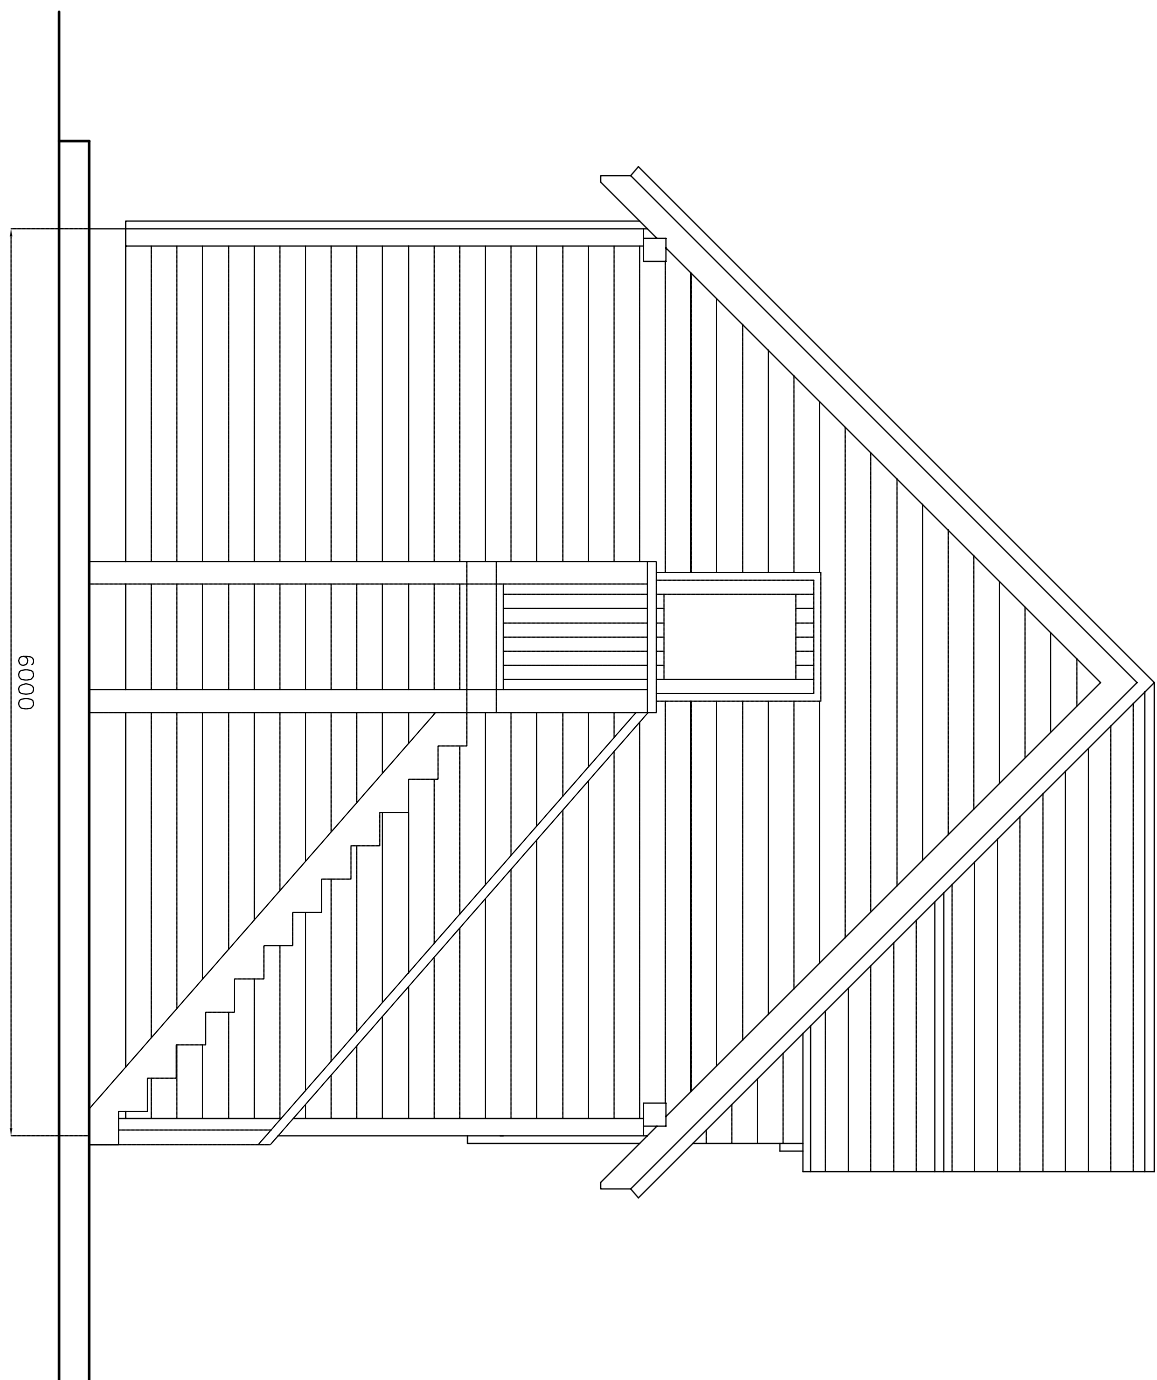

PROPOSED SIDE ELEVATION