

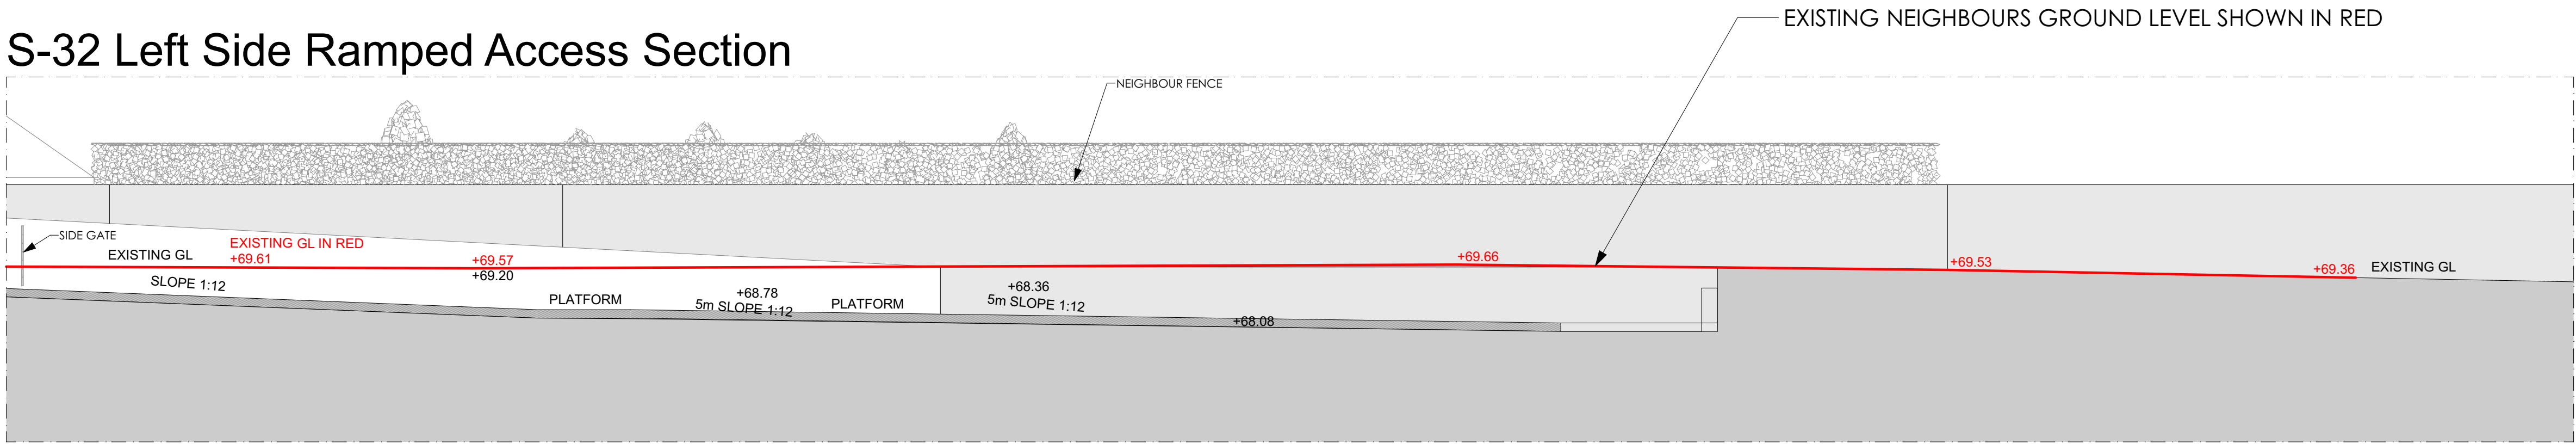


Notes:

S-32 Left Side Ramped Access Section

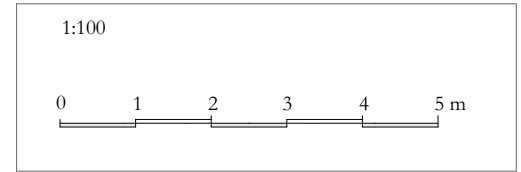

Ground Floor

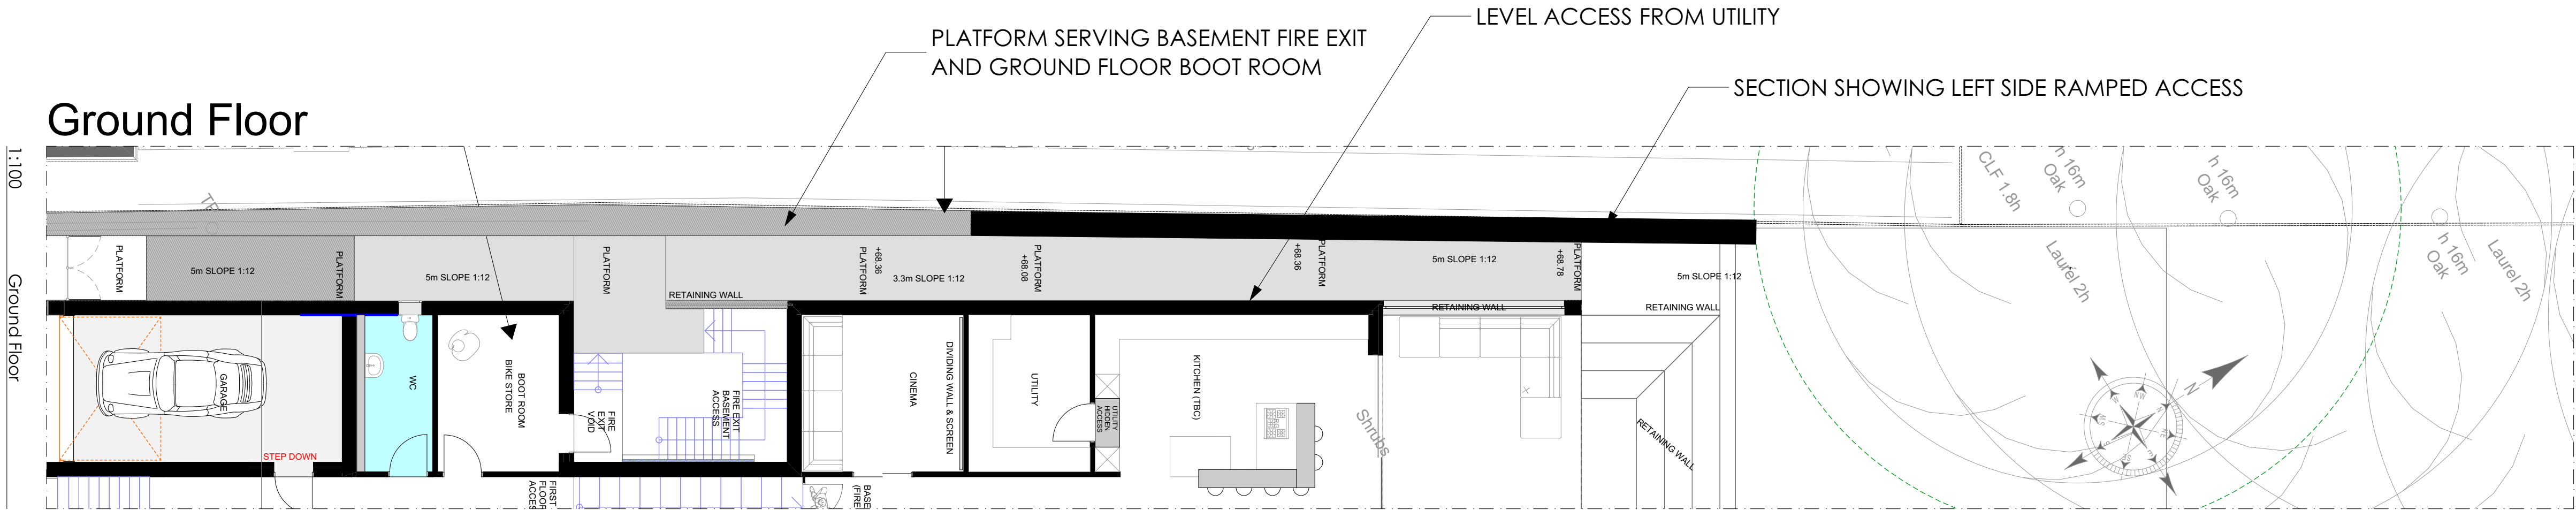

THE KEEN PARTNERSHIP
The Courtyard
Edinburgh Road
Reading RG30 2UA
Tel: 0118 9510 855
Fax: 0118 9510 856
chris@keenpartnership.co.uk
www.keenpartnership.co.uk

cabe
chartered association
of building engineers
RICS

Client:

Jinder Singh Rahi

Job Title:

**Silver Birches, Heath Ride,
Sindlesham, Wokingham, RG40 3QJ**

Drawing Title:

**S-32 Left Side Ramped Access
Section**

Issue Date:

01/12/2025

Status:

Planning Drawings

Drawn By:

M.W

Scale:

1:100@A1

Job No:

This ONE

Drawing No:

9377-133

Rev:

6