
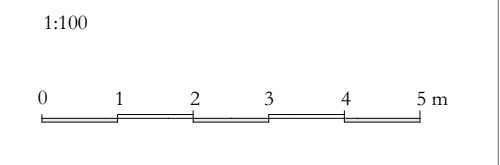


© This drawing remains the property of The Keen Partnership and shall not be copied without prior written consent.

All dimensions to be checked on site and any discrepancies to be reported before work commences.

Notes:

Proposed House Section - Scale = 1:100

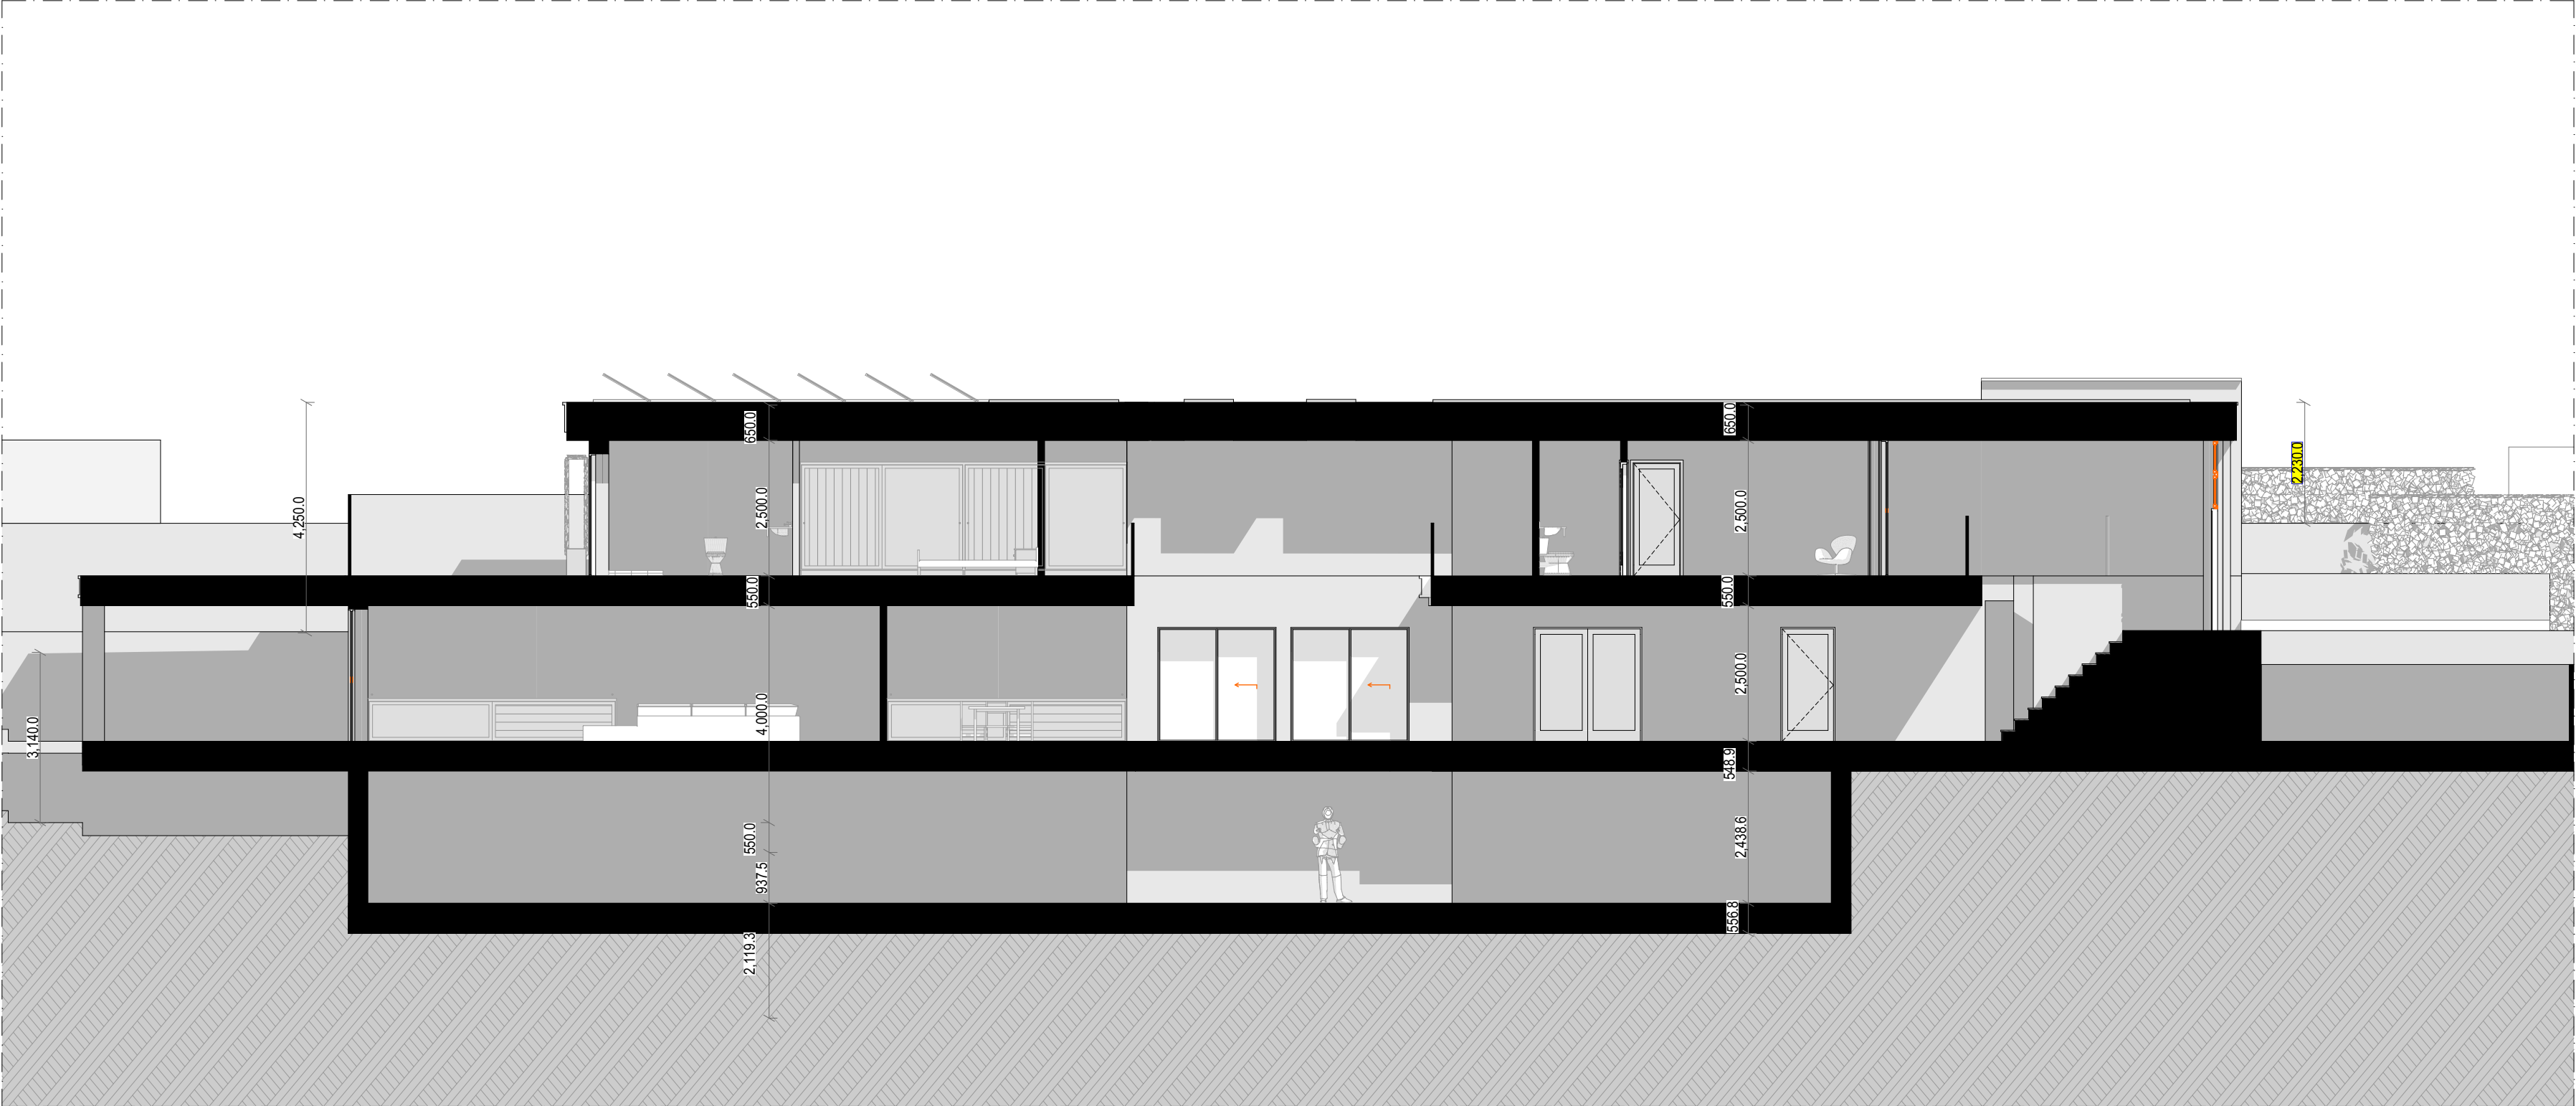

THE KEEN PARTNERSHIP
The Courtyard
Edinburgh Road
Reading RG30 2UA
Tel: 0118 9510 855
Fax: 0118 9510 866
chris@keenpartnership.co.uk
www.keenpartnership.co.uk



Client: Jinder Singh Rahi		
Job Title: Silver Birches, Heath Ride, Sindlesham, Wokingham, RG40 3QJ		
Drawing Title: S-01 Proposed Section		
Issue Date: 01/12/2025	Status: Planning Drawings	
	Drawn By: M.W	Scale: 1:50, 1:100@A2
Job No: This ONE	Drawing No: 9377-127	Rev: 6