


All dimensions and levels to be checked on site by contractor prior to preparation of shop drawings and commencement of work on site.
Dimensions MUST NOT be scaled from this drawing.

This drawing is to be read in conjunction with all relevant consultants and/or specialist's drawings/documents and any discrepancies or variations are to be notified to the Architect before the affected work commences.

All works on site are to be carried out fully in accordance with current CDM regulations and recommendations, current Building Regulations, British Standards and Codes of Practice as appropriate.

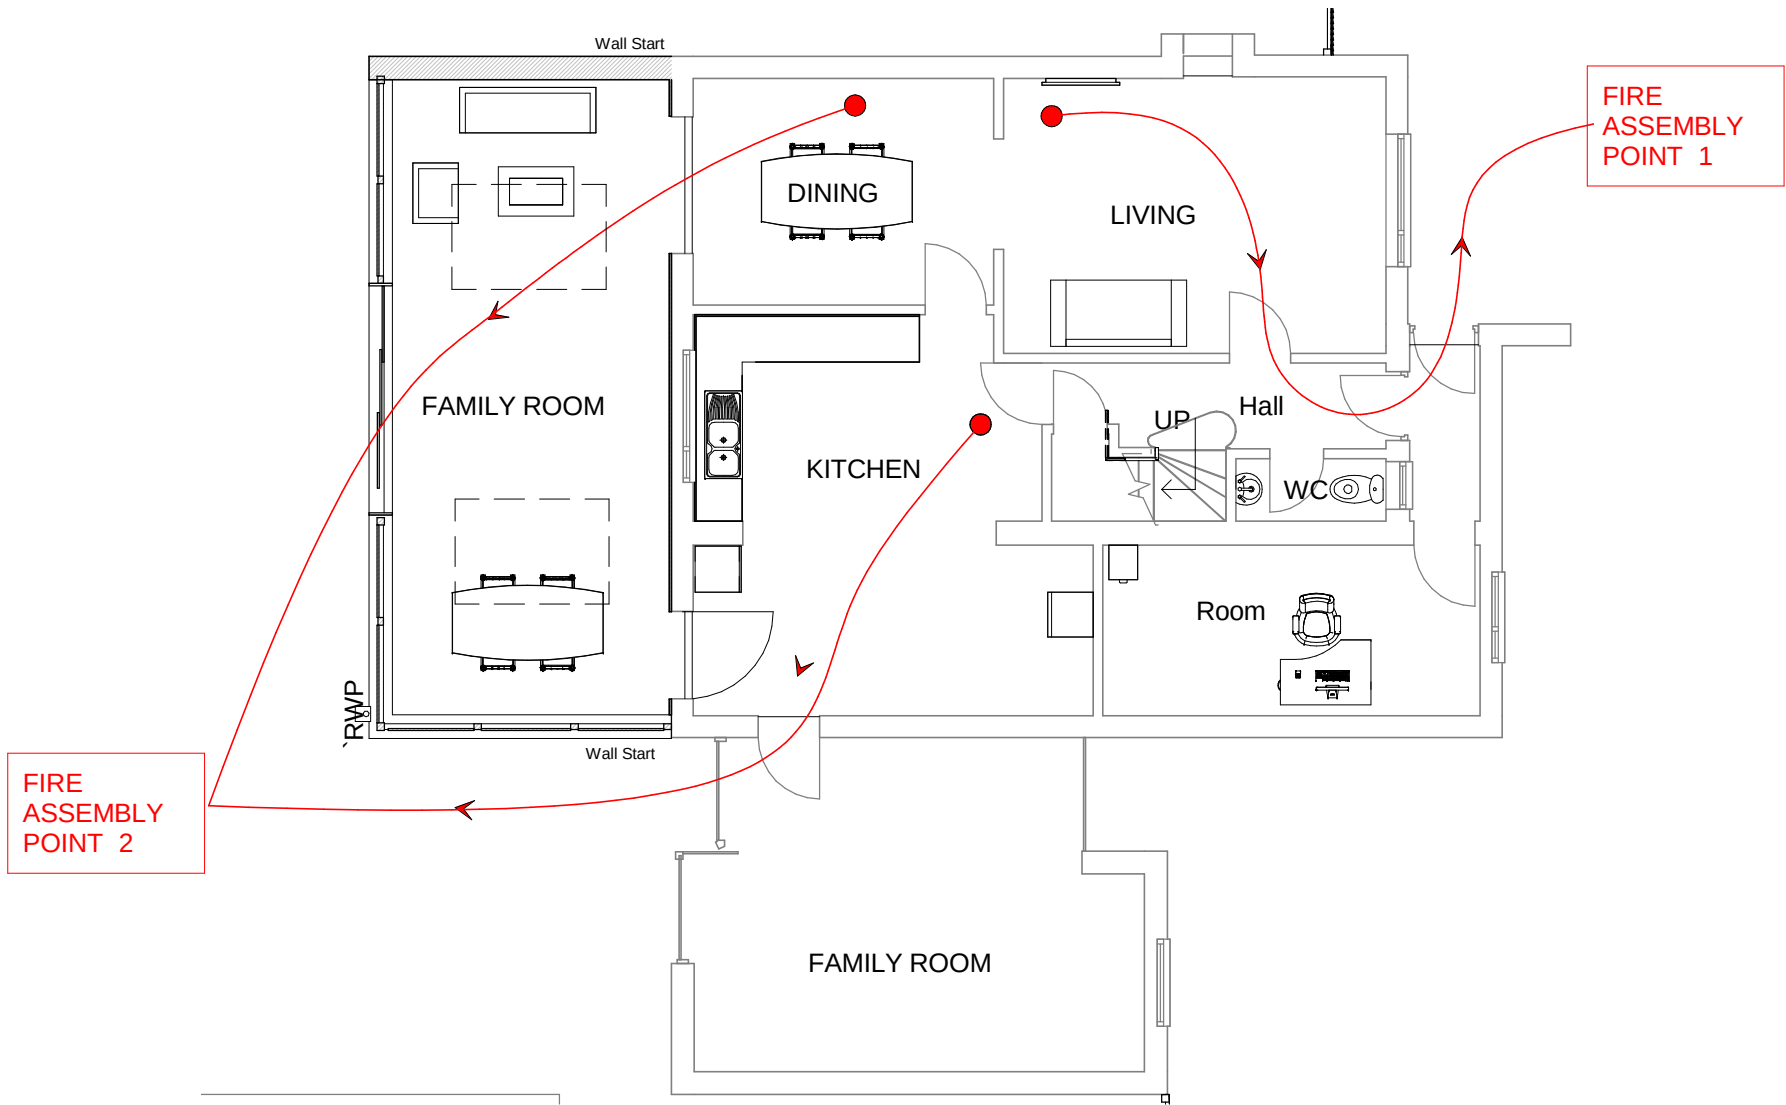

GROUND FLOOR - FIRE STRTEGY

1 : 100

B	Roof light revised to the plan	01.12.25	MH	PL
A	First Issue	17.11.25	MH	PL
Revision Number	Revision Description	Revision Date	Issued by	Issued to

M Haron	
SAXON AVENUE, HANWORTH, MIDDLESEX TW13 5JN	
ADDRESS	
21 WICKHAM ROAD, LOWER EARLEY READING RG6 3TE	
PROJECT STATUS	
PL	
DRAWING TITLE	
GROUND FLOOR - FIRE STRTEGY	
DESIGN BY M	DRAWN BY MM
SCALE 1 : 100	DATE NOV 2025
DRAWING NO 007	REVISION B