
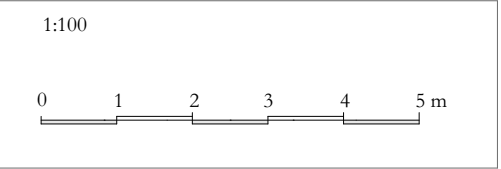


© This drawing remains the property of The Keen Partnership and shall not be copied without prior written consent.


All dimensions to be checked on site and any discrepancies to be reported before work commences.

Notes:

WEST SIDE ELEVATION - Scale 1:100

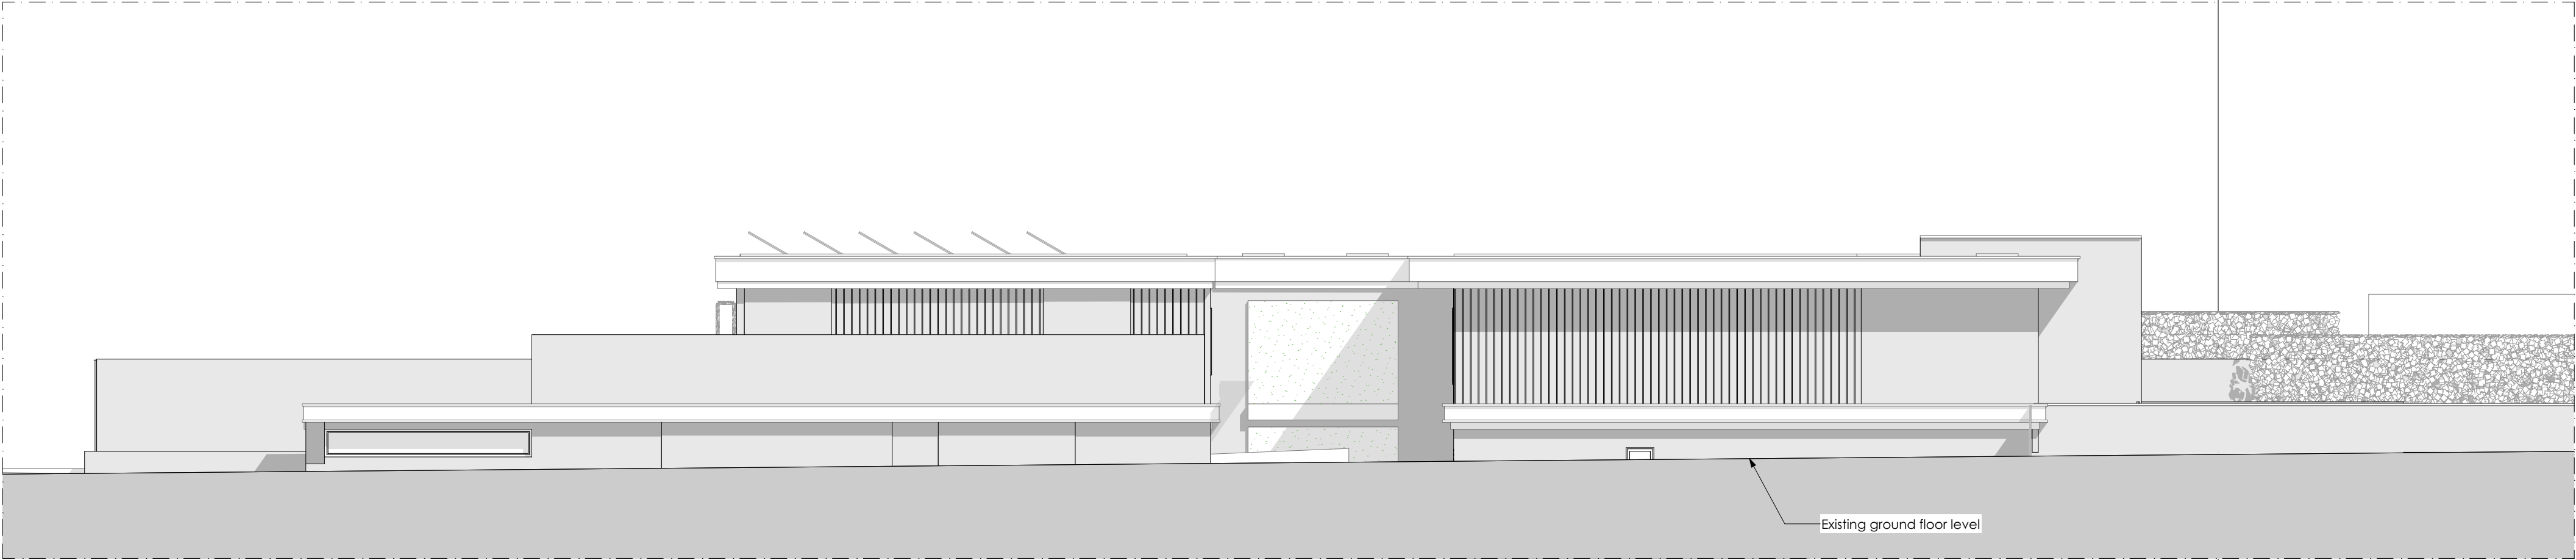

WEST SIDE ELEVATION - Scale 1:200

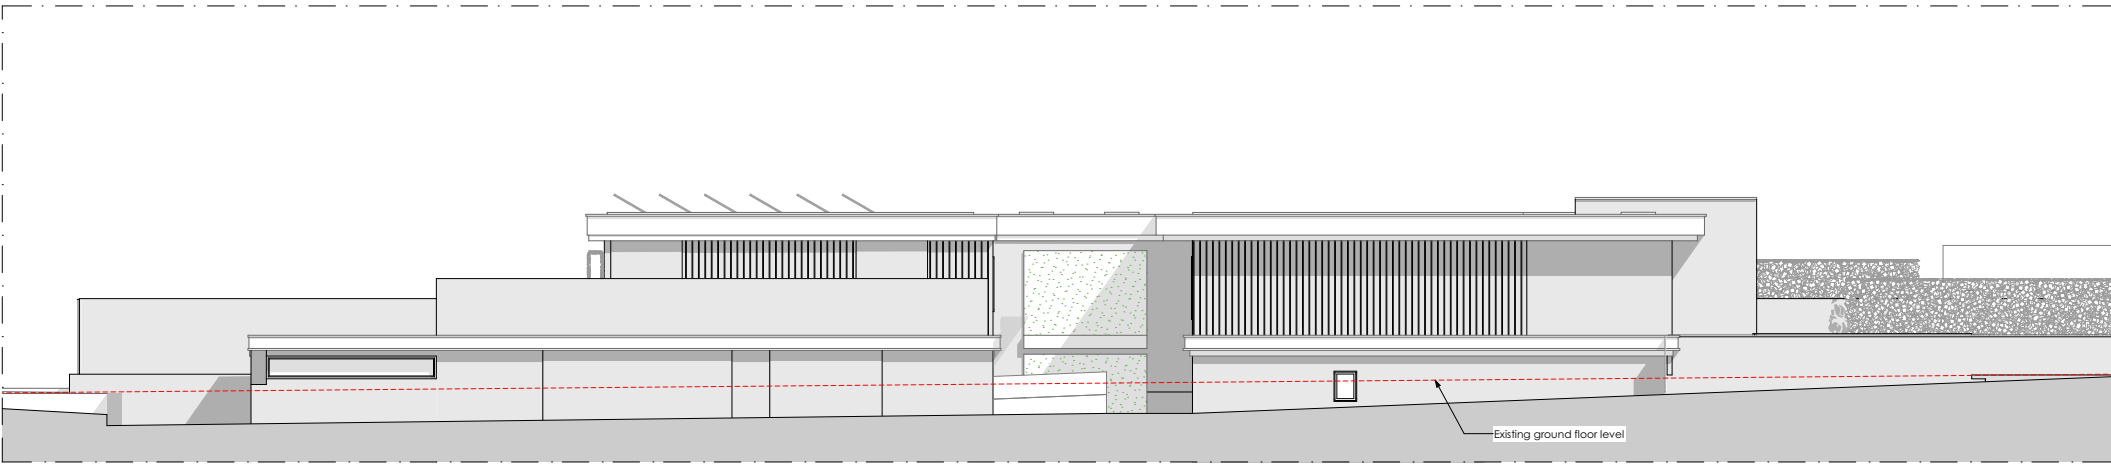

THE KEEN PARTNERSHIP
The Courtyard
Edinburgh Road
Reading RG30 2UA
Tel: 0118 9510 855
Fax: 0118 9510 866
chris@keenpartnership.co.uk
www.keenpartnership.co.uk



Client:

Jinder Singh Rahi

Job Title:

**Silver Birches, Heath Ride,
Sindlesham, Wokingham, RG40 3QJ**

Drawing Title:

House West Side Elevations

Issue Date:

01/12/2025

Status:

Planning Drawings

Drawn By:

M.W

Scale:

**1:100, 1:200
@A2**

Job No:

This ONE

Drawing No:

9377-113

Rev:

6