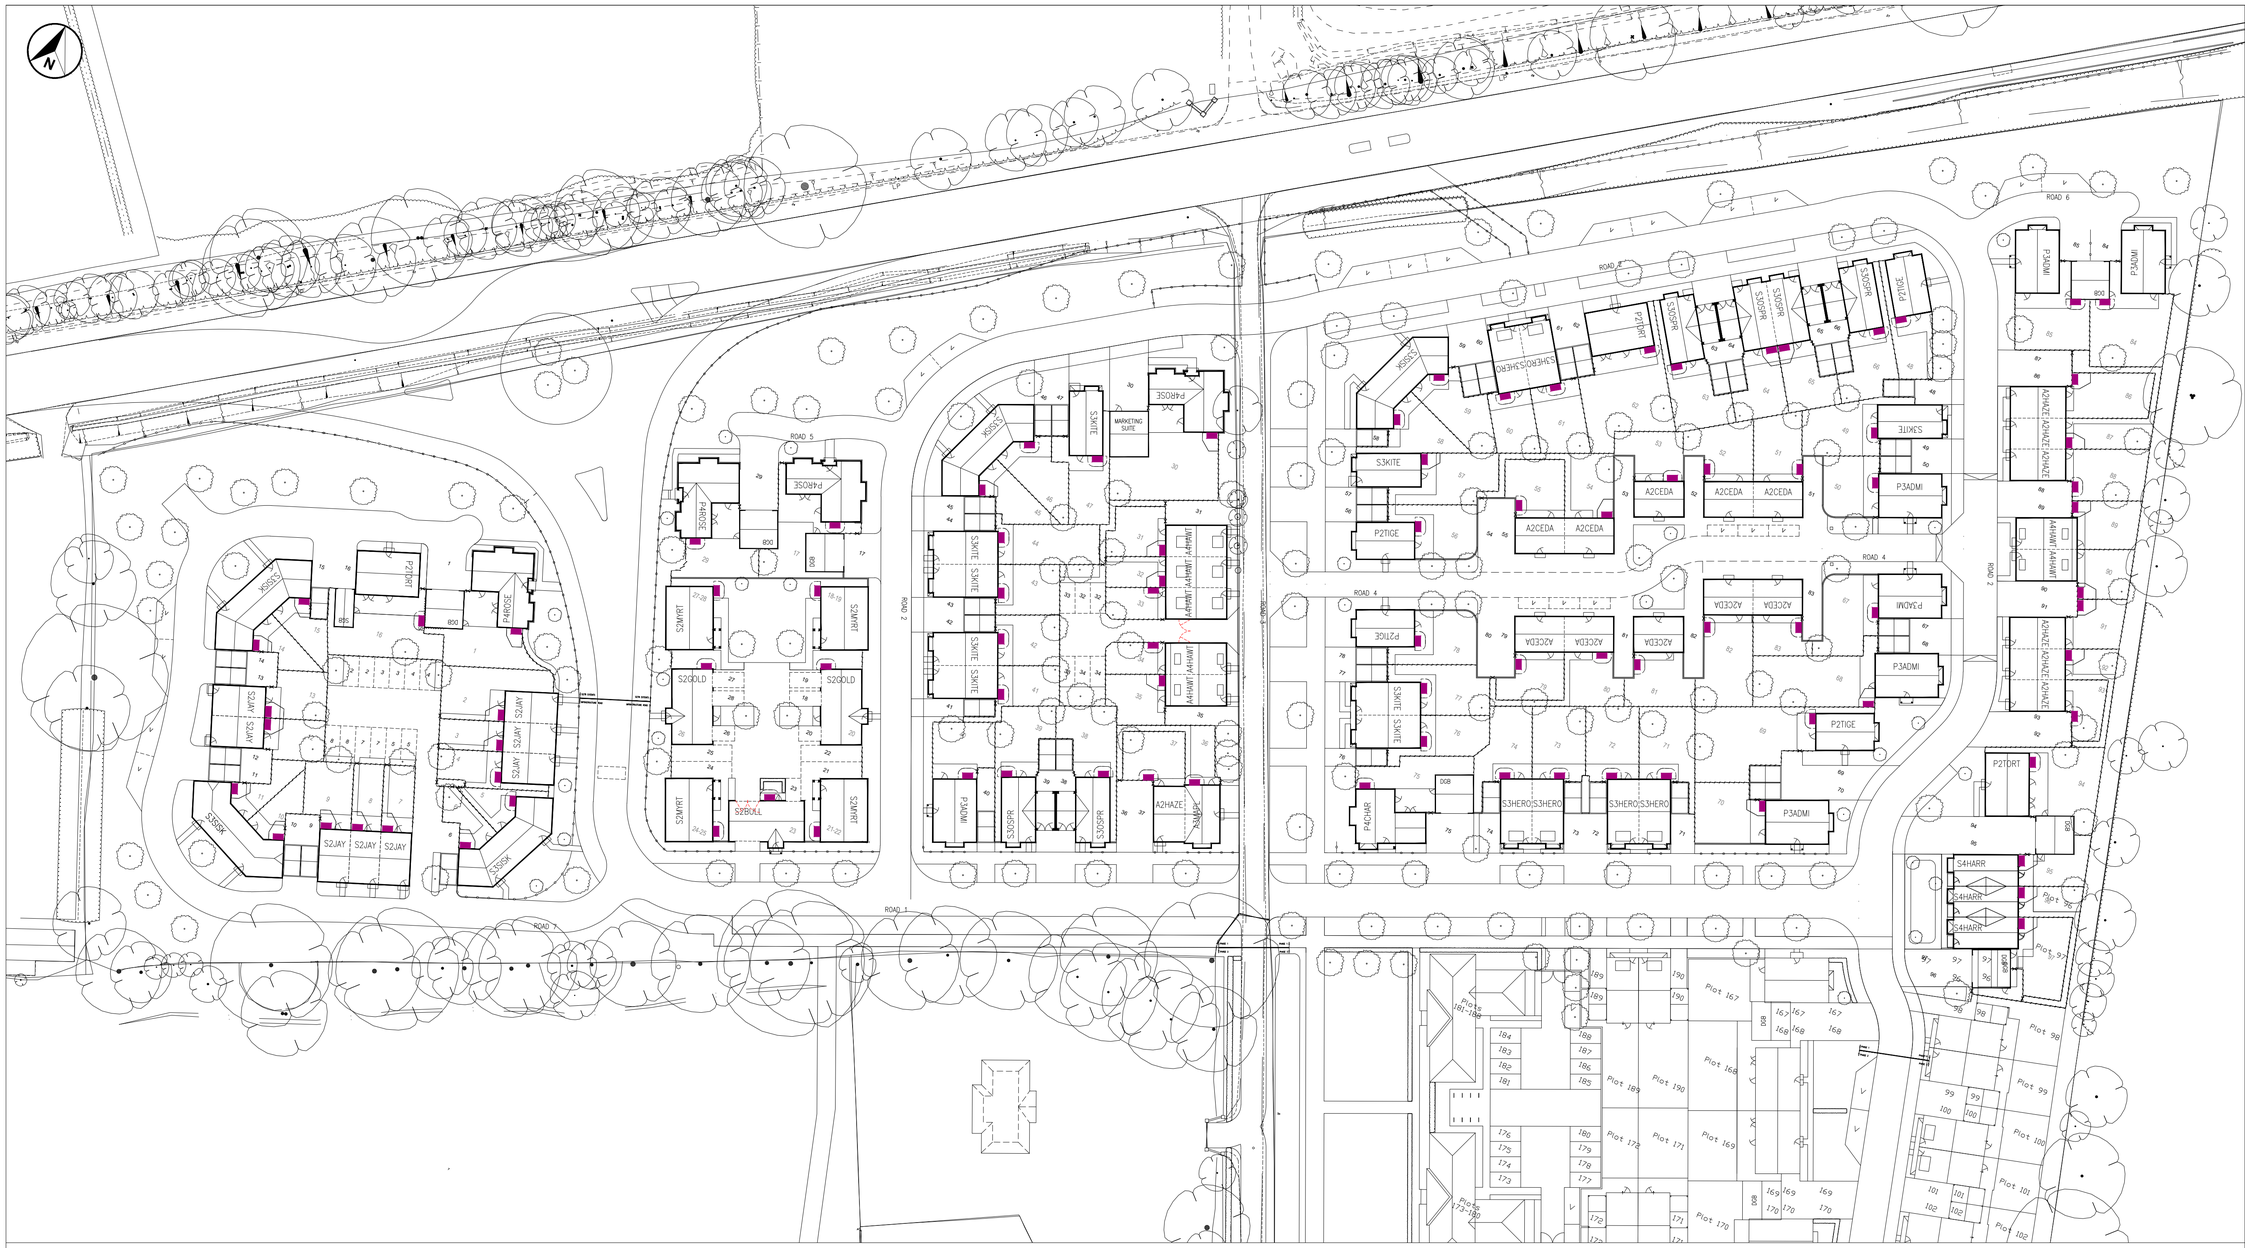

NOTES:

THIS DRAWING IS FOR INFORMATION PURPOSES ONLY AND SHOULD NOT BE USED FOR CONSTRUCTION PURPOSES.

THE PROPOSED AIR SOURCE HEAT PUMP LOCATIONS ARE SHOWN INDICATIVELY AND ARE THEREFORE SUBJECT TO CHANGE DEPENDENT UPON ON-SITE CONSTRAINTS.

LEGEND

PROPOSED AIR SOURCE HEAT PUMP LOCATION

Rev	Description	Initial	Date

croudacehomes

©Croudace Homes Limited 2022

TWYFORD

NEW BATH ROAD

PHASE 1

ASHP LOCATION PLAN

SCALE :	1/500 @ A1
DATE :	OCTOBER 2025
DRAWN :	JA
CHECKED :	-
DRG.No. :	703-SK-010
	-