


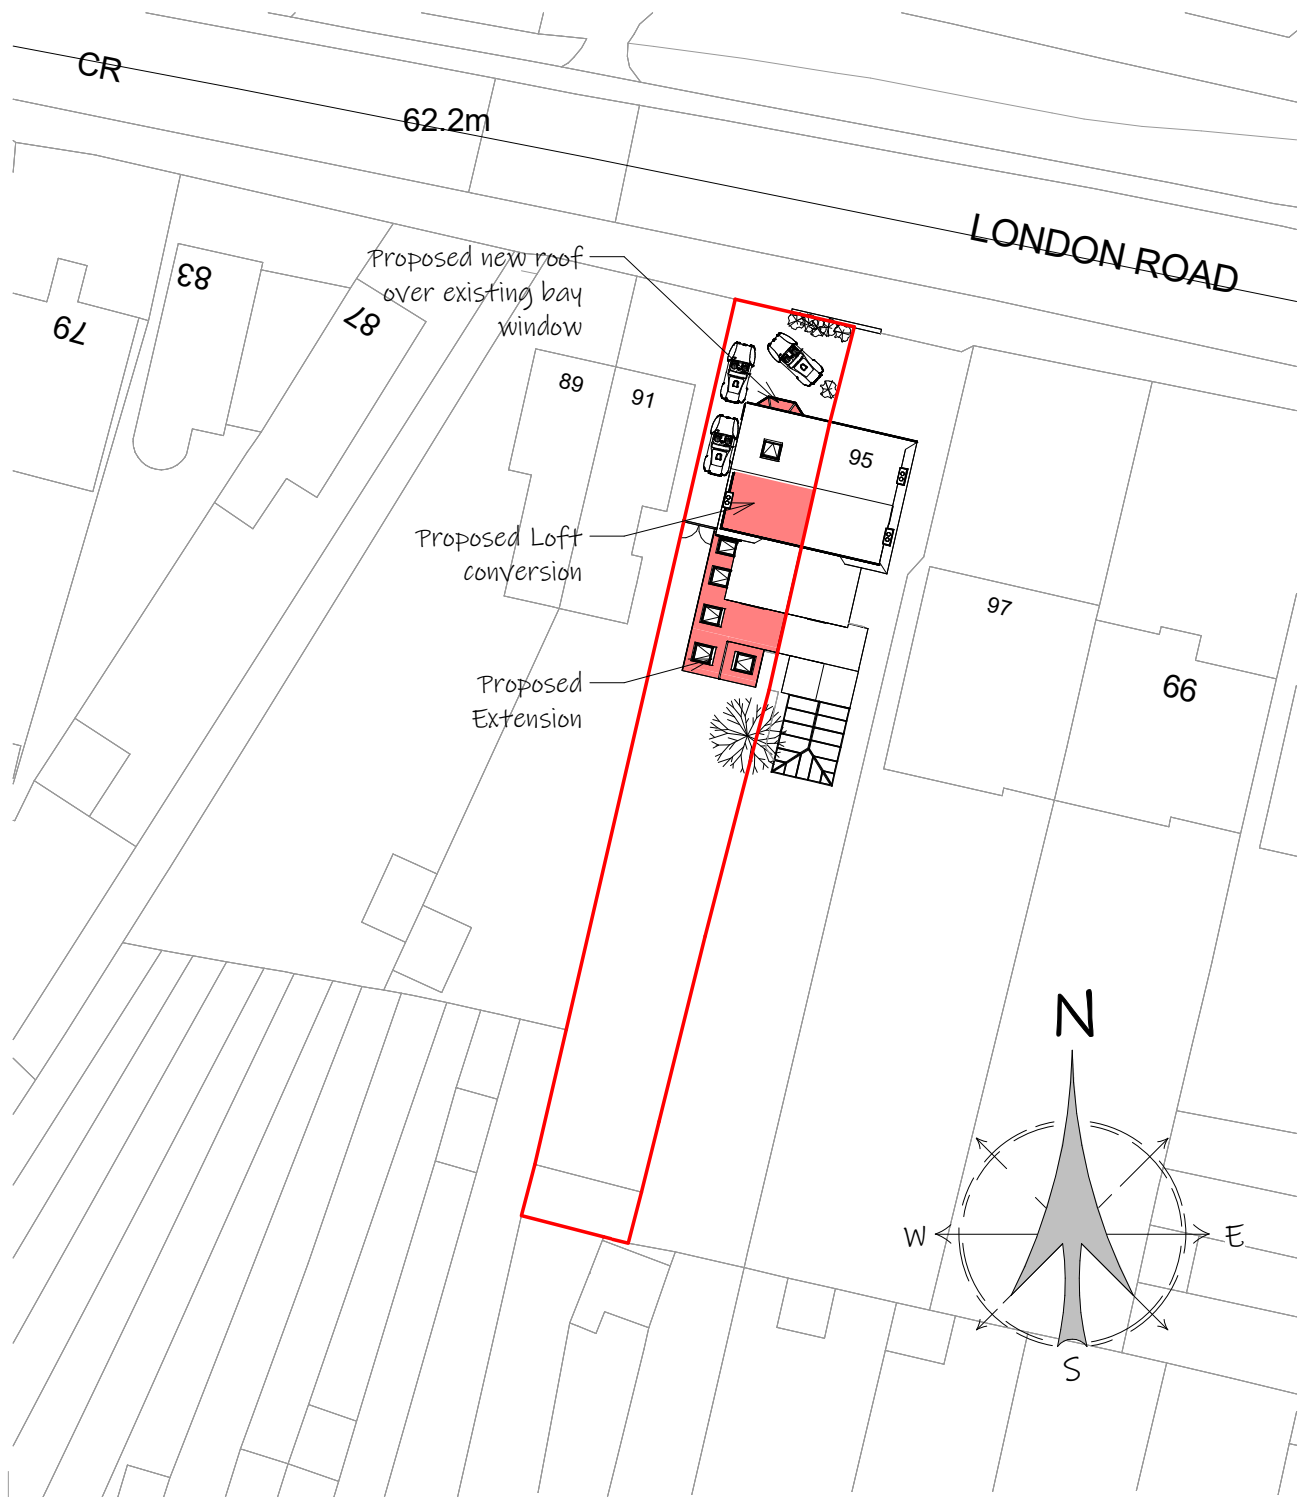

ReQuestAPlan
Map number: TQRQM24335103724026

Title: Ria
Map Produced for: RSDP
© Crown copyright and database rights 2024 OS 100042766
Project ID:
Date of Purchase: 30-11-2024
1 Years subscription from 30-11-2024 for 1 workstation.



VISUAL SCALE 1:500 @ A4

— Site Boundary

B	Roof to single storey extension updated	02.01.25
A	Updated to local authority comments	30.11.24
Rev	Description	Date



Design & Planning
rs.design.planning@gmail.com

CLIENT

Ria Family

PROJECT

93 London Road, RG40
1YB, Wokingham

TITLE

Block Plan

SCALE (@ A1)

1 : 500

DATE

23.11.24

DRAWN BY

-

CHECKED BY

RS

STATUS

I

DRAWING NUMBER

A001

REV

B