



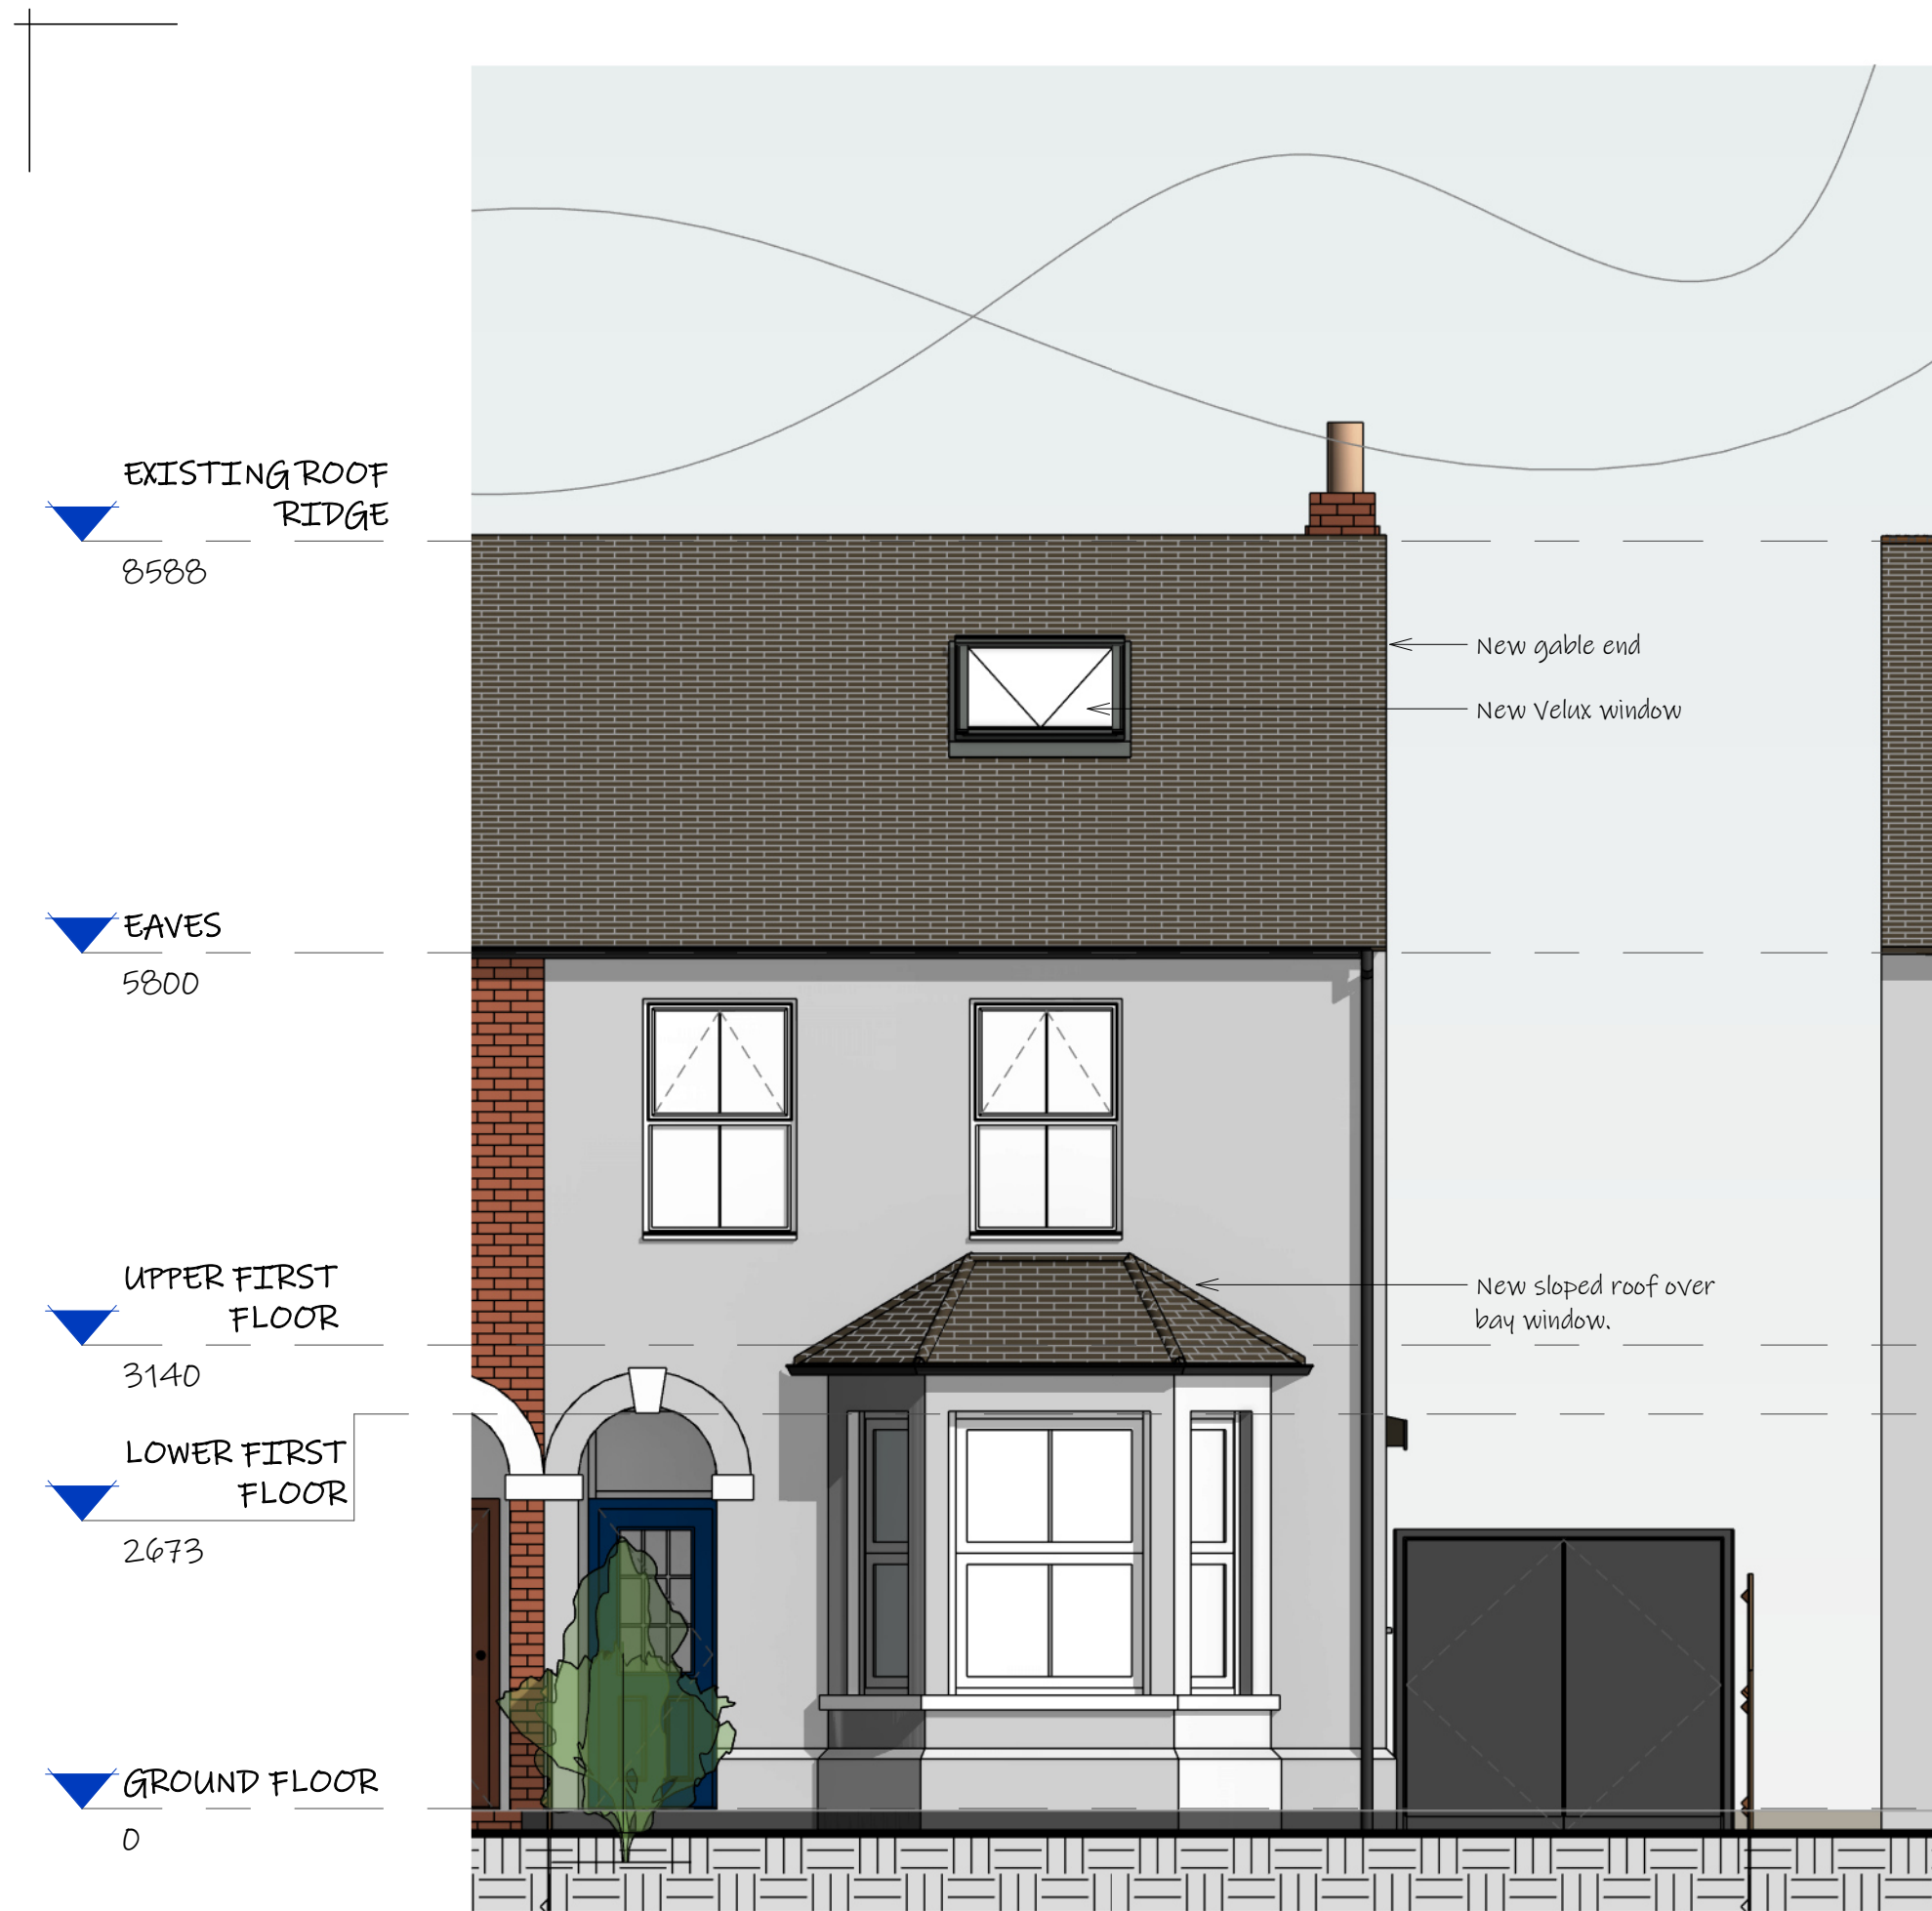


1 Proposed North
1:50

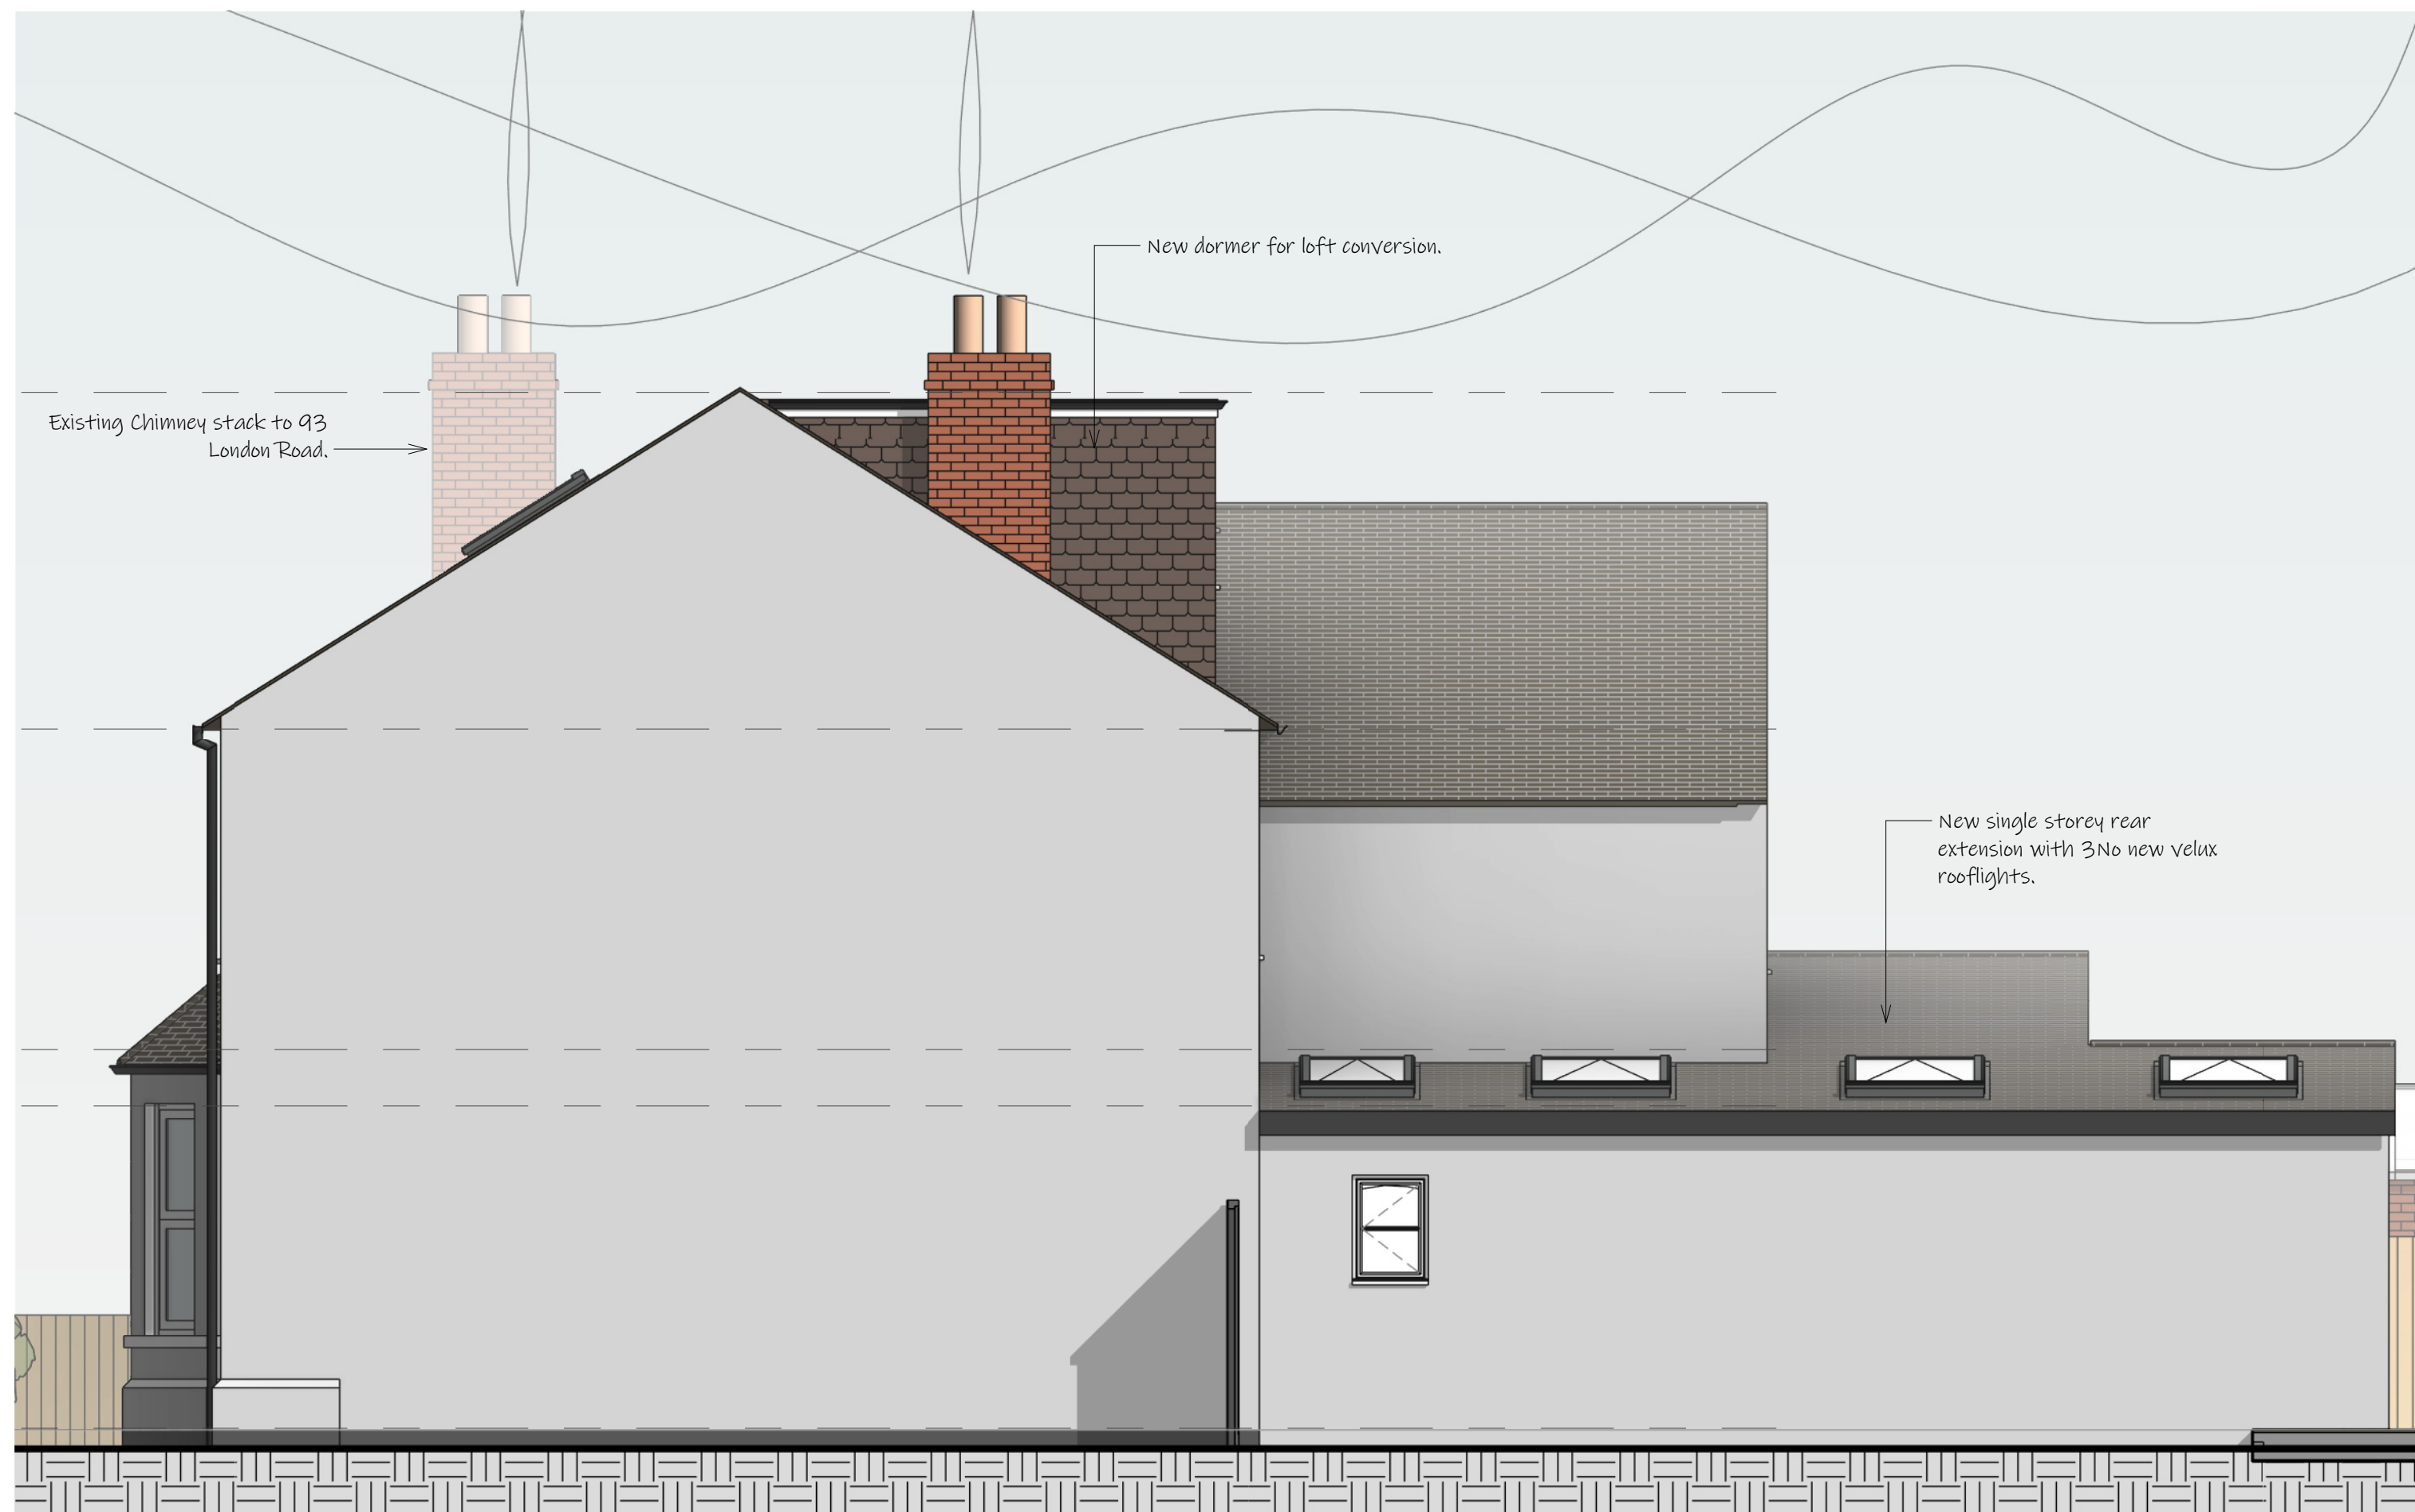

2 Proposed East
1:50



3 Proposed South
1:50

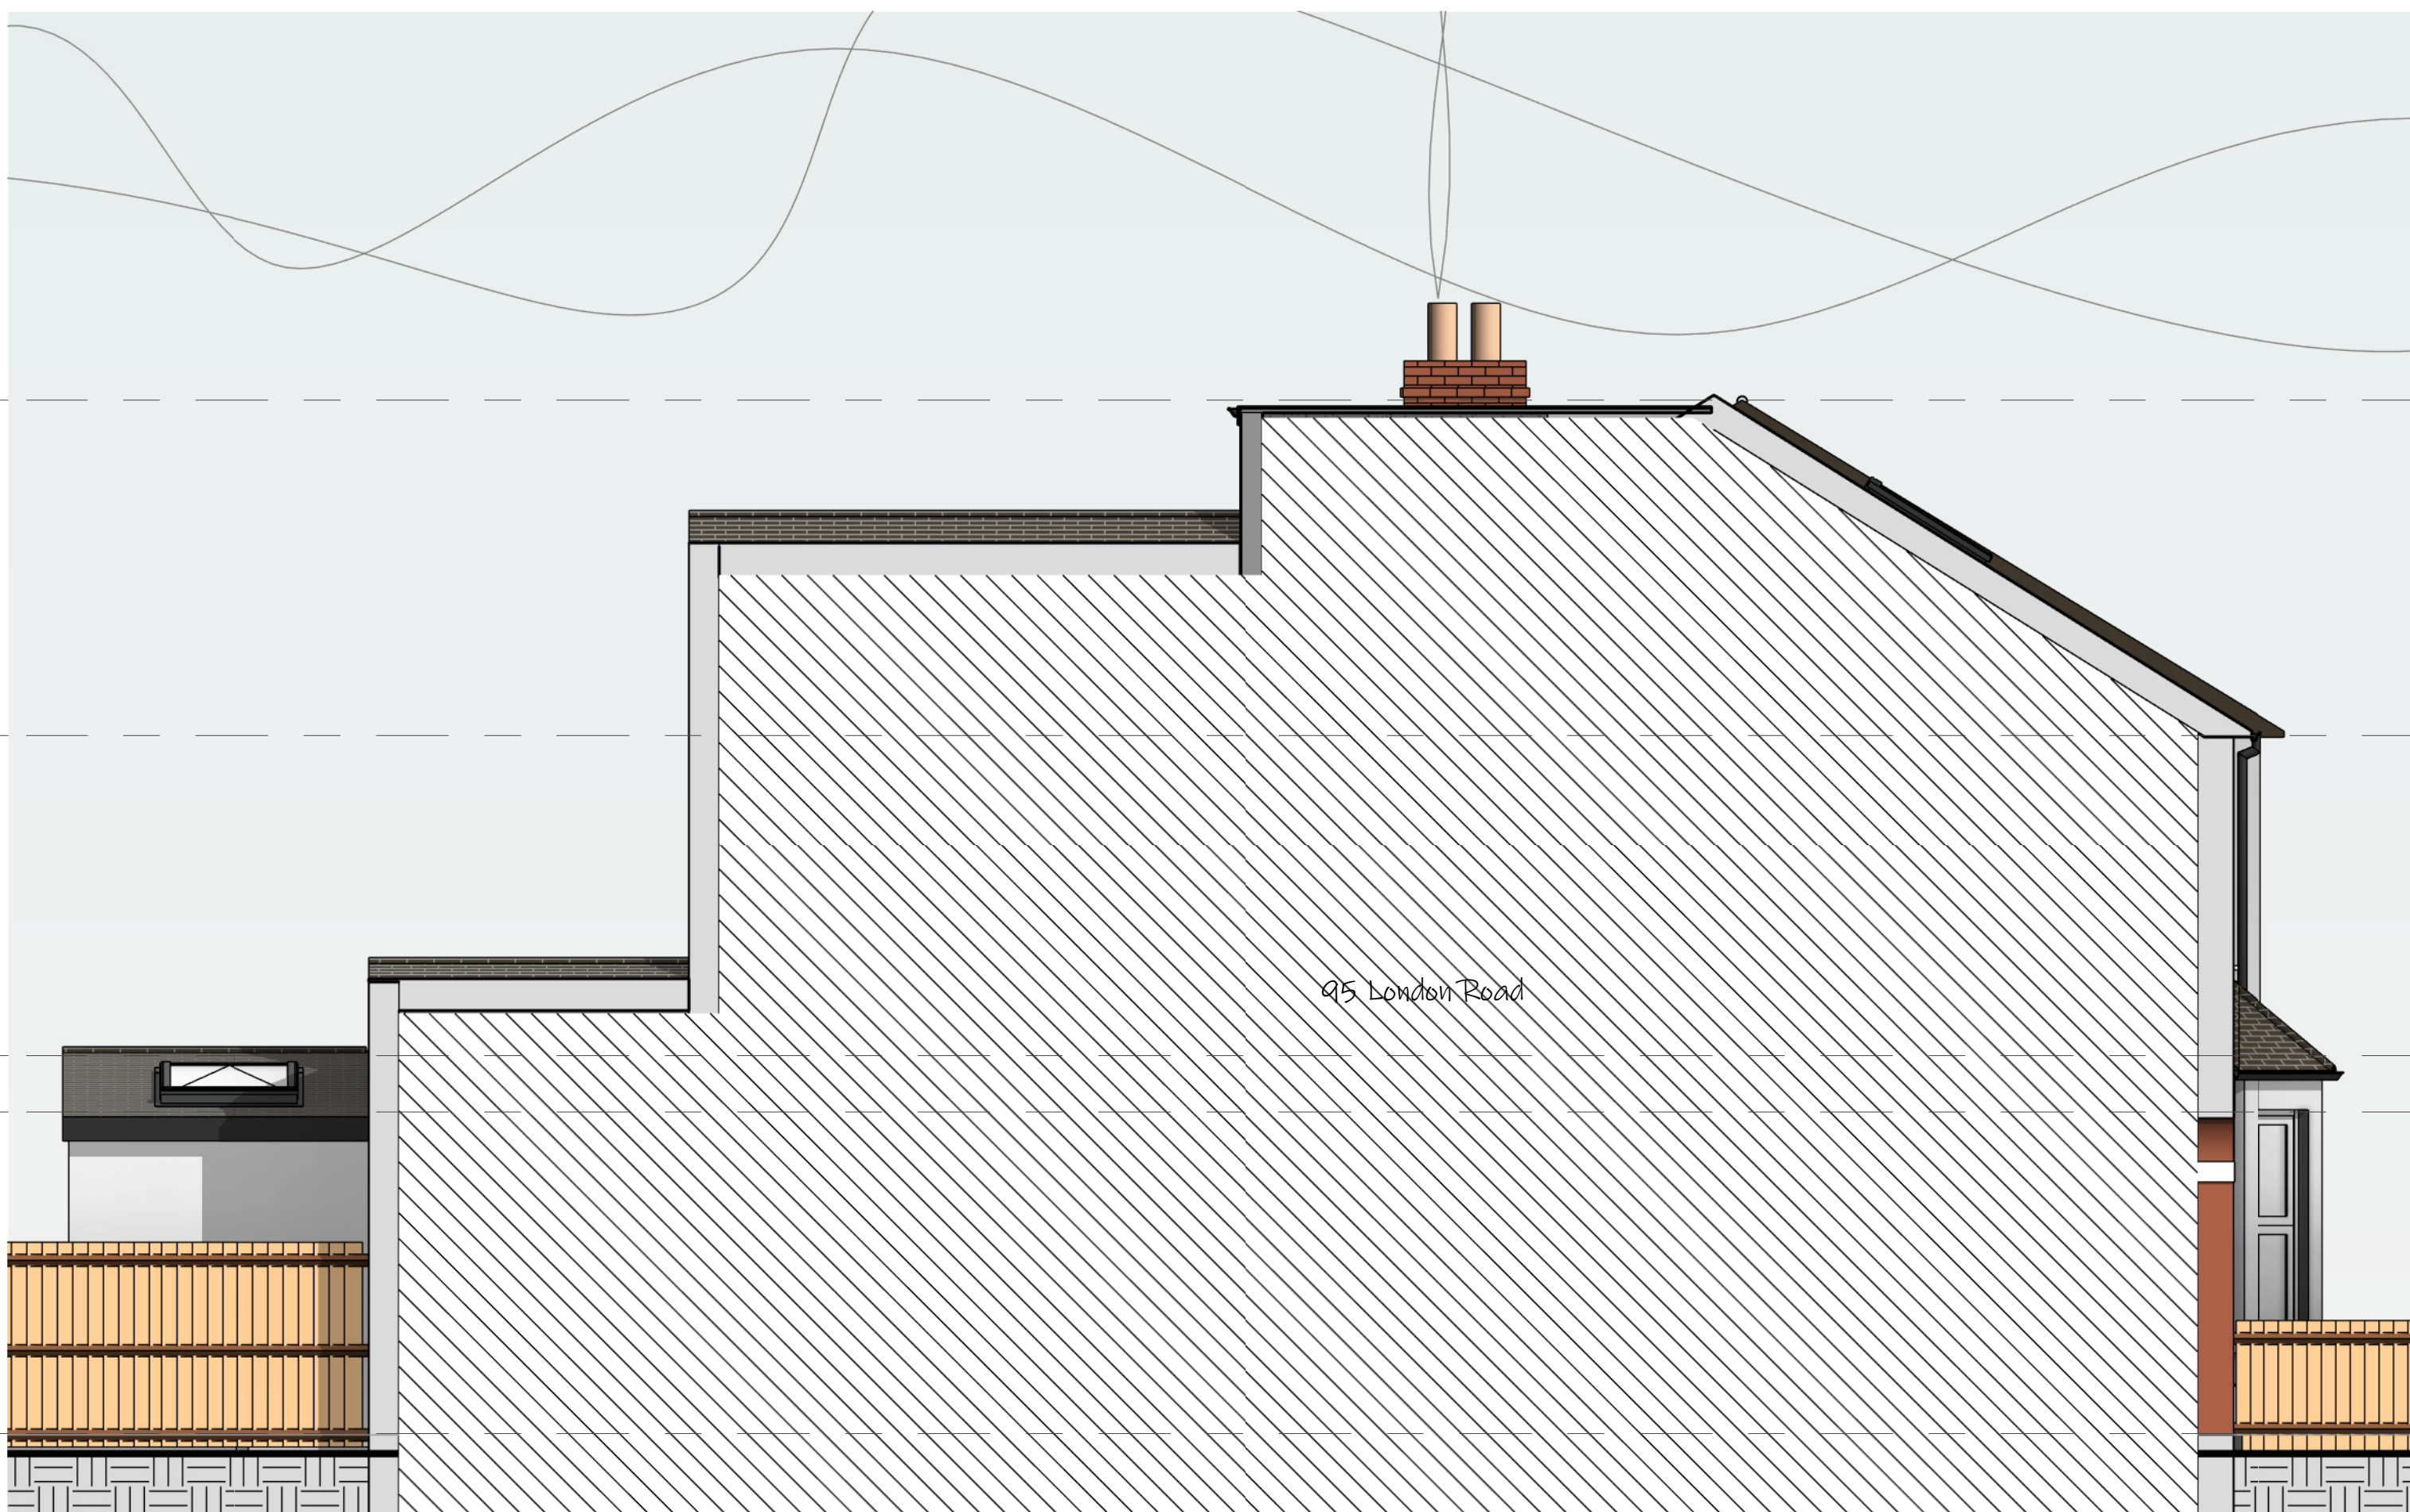

4 Proposed West
1:50

NOTES

-This drawing is **not** for construction.
-Contractor to ensure materials to be used are as close a match as possible to that of existing materials, both in colour and texture.
-Information on drawing to be verified on site. Any discrepancies to be reported to client.
-Copyright Protected.

PURPOSE
FOR ISSUE

PLANNING

0m 1m 2m 3m 4m 5m

VISUAL SCALE 1:50 @ A1

D	Roof to single storey extension updated	02.01.25
C	Issued for planning	16.11.24
B	Updated to client comments	12.10.24
A	Updated to client comments	06.10.24
Rev	Description	Date



Design & Planning
rs.design.planning@gmail.com

CLIENT

Ria Family

PROJECT

93 London Road, RG40 1YB,
Wokingham

TITLE

Proposed Elevations

DRAWN BY -	CHECKED BY RS	STATUS P
SCALE (@ A1) 1:50	DATE 01.09.24	
DRAWING NUMBER A104		REV D