


Location Plan

Site Address: 14, Nightingale Road, Woodley, RG5 3LS

Date Produced: 06-Jun-2025

Scale: 1:1250 @A4

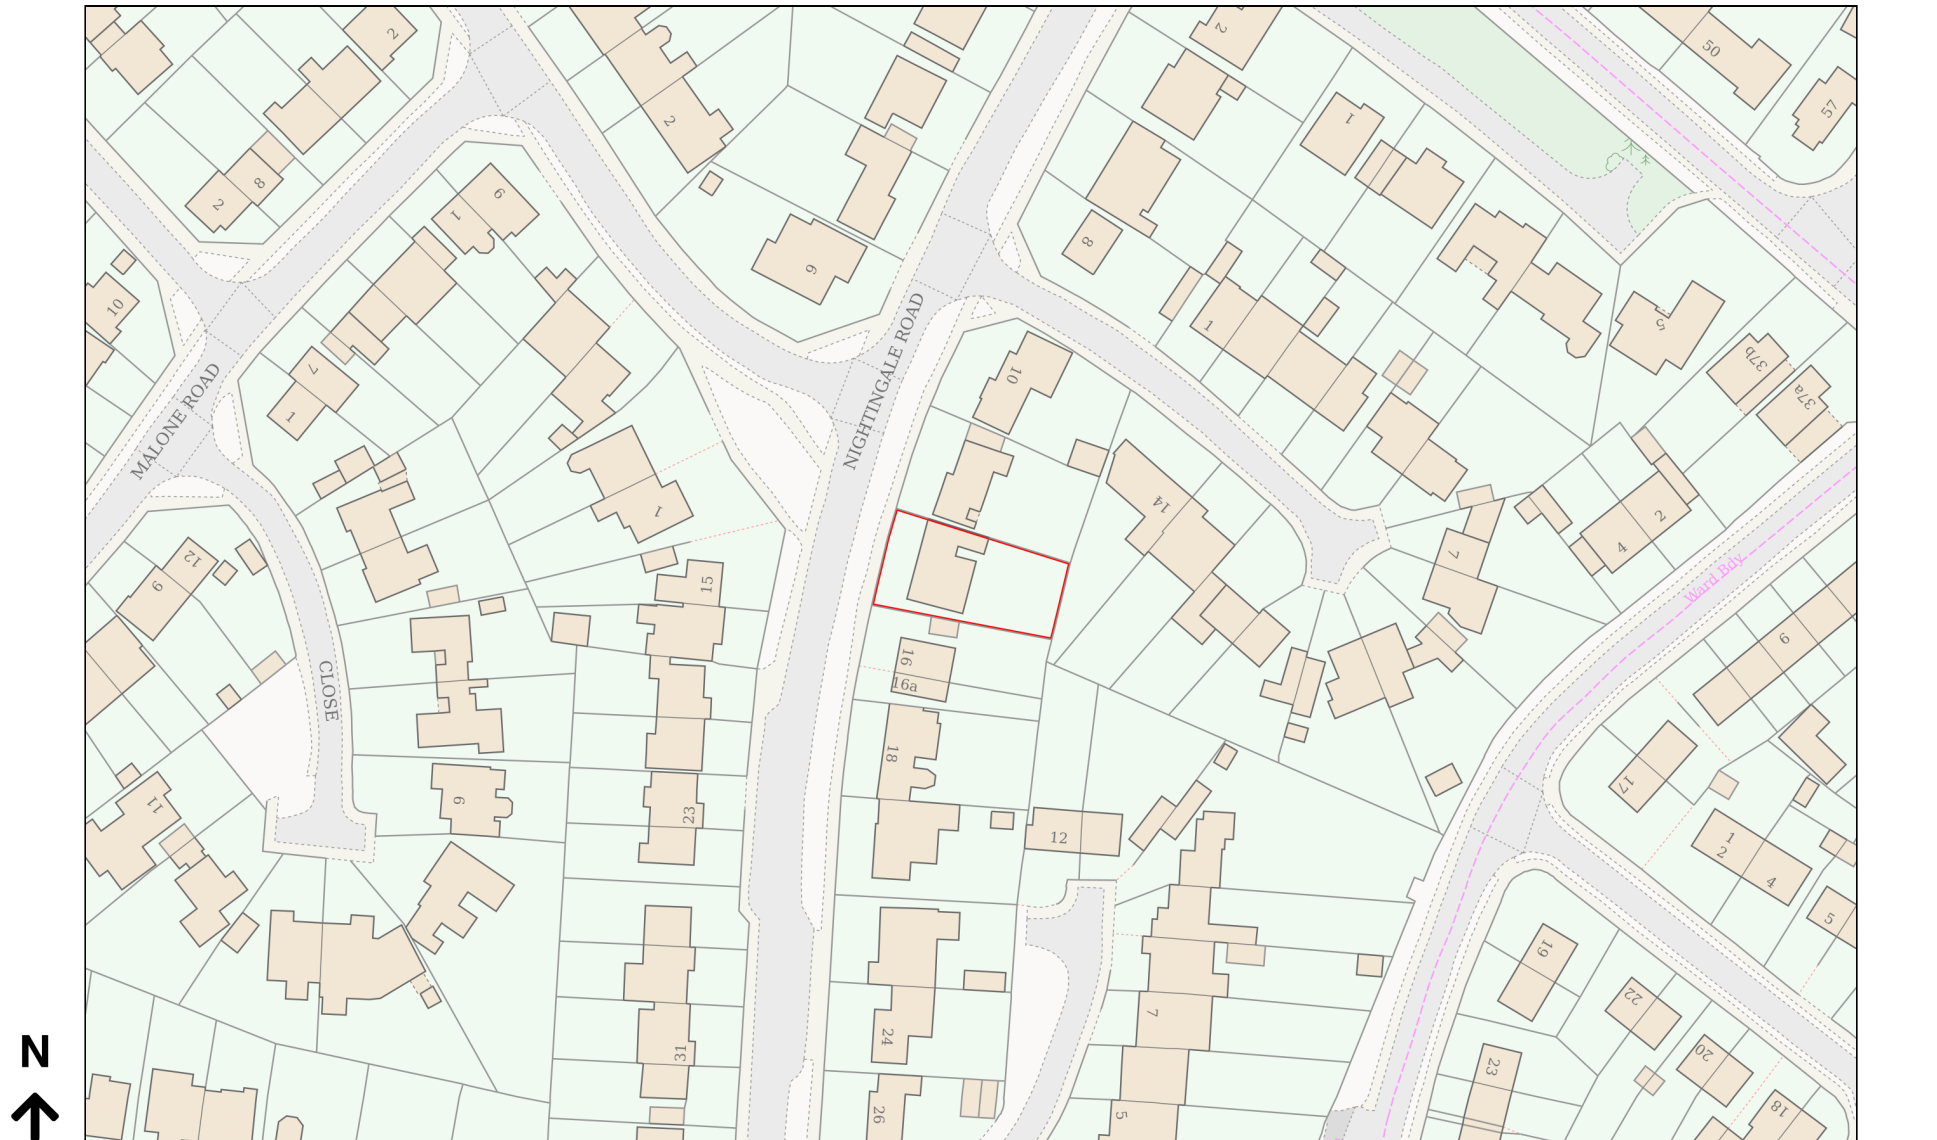

Planning Portal Reference: PP-14075247v1

0 50
Metres