


PLAN | DESIGN | BUILD
JCENG SOLUTIONS
tel:0118 348 6230 mob:07411070270
email:info@jcengsolutions.com
web:www.jcengsolutions.com

NOTES:
THE CONTRACTORS ARE TO CHECK ALL DIMENSIONS, DRAIN RUNS AND GENERAL CONDITIONS ON THE SITE BEFORE WORKS COMMENCE, AND INFORM JCENG SOLUTIONS IMMEDIATELY UPON DISCOVERY OF ANY ERRORS, OMISSIONS OR DISCREPANCIES. ALL WORKS ARE TO BE CARRIED OUT IN ACCORDANCE WITH CURRENT BUILDING REGULATIONS, BRITISH STANDARDS, CODE OF PRACTICE AND LOCAL AUTHORITY REQUIREMENTS. DO NOT SCALE FROM THIS DRAWING WITHOUT FIRST OBTAINING WRITTEN AUTHORISATION FROM JCENG SOLUTIONS.

THIS DRAWING IS THE PROPERTY OF JCENG SOLUTIONS AND IS ISSUED ON THE CONDITION THAT IT IS NOT REPRODUCED, DISCLOSED OR COPIED TO ANY UNAUTHORISED PERSON IN WHOLE OR PART WITHOUT PRIOR WRITTEN CONSENT

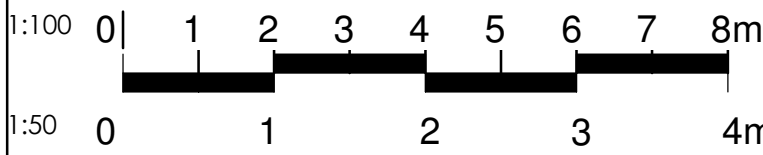

— Site boundary
— Beam /Lintels
- - - Demolition
IC - Inspection Chamber
MH - Man hole
— Soil vent pipe (svp)
— Rainwater pipe (rwp)

— New cavity wall
— Indicates 215mm solid wall construction comprising of 100mm facing brickwork to match existing and 100mm medium density blockwork wall
— Existing structure to be unaffected
— Stud partition wall

REV	DATE	DESCRIPTION
-----	------	-------------

CLIENT ADDRESS

14 Nightingale Rd, Woodley, Reading
RG5 3LS

TITLE

Existing Plans


CLIENT

Mrs. Joshi


DRAWN BY JC	CHECKED BY RB	PROJECT NO. 146
----------------	------------------	--------------------

SCALE (@ A1) As indicated	
------------------------------	--


DRAWING NUMBER PP-146-RG-02	REV
--------------------------------	-----

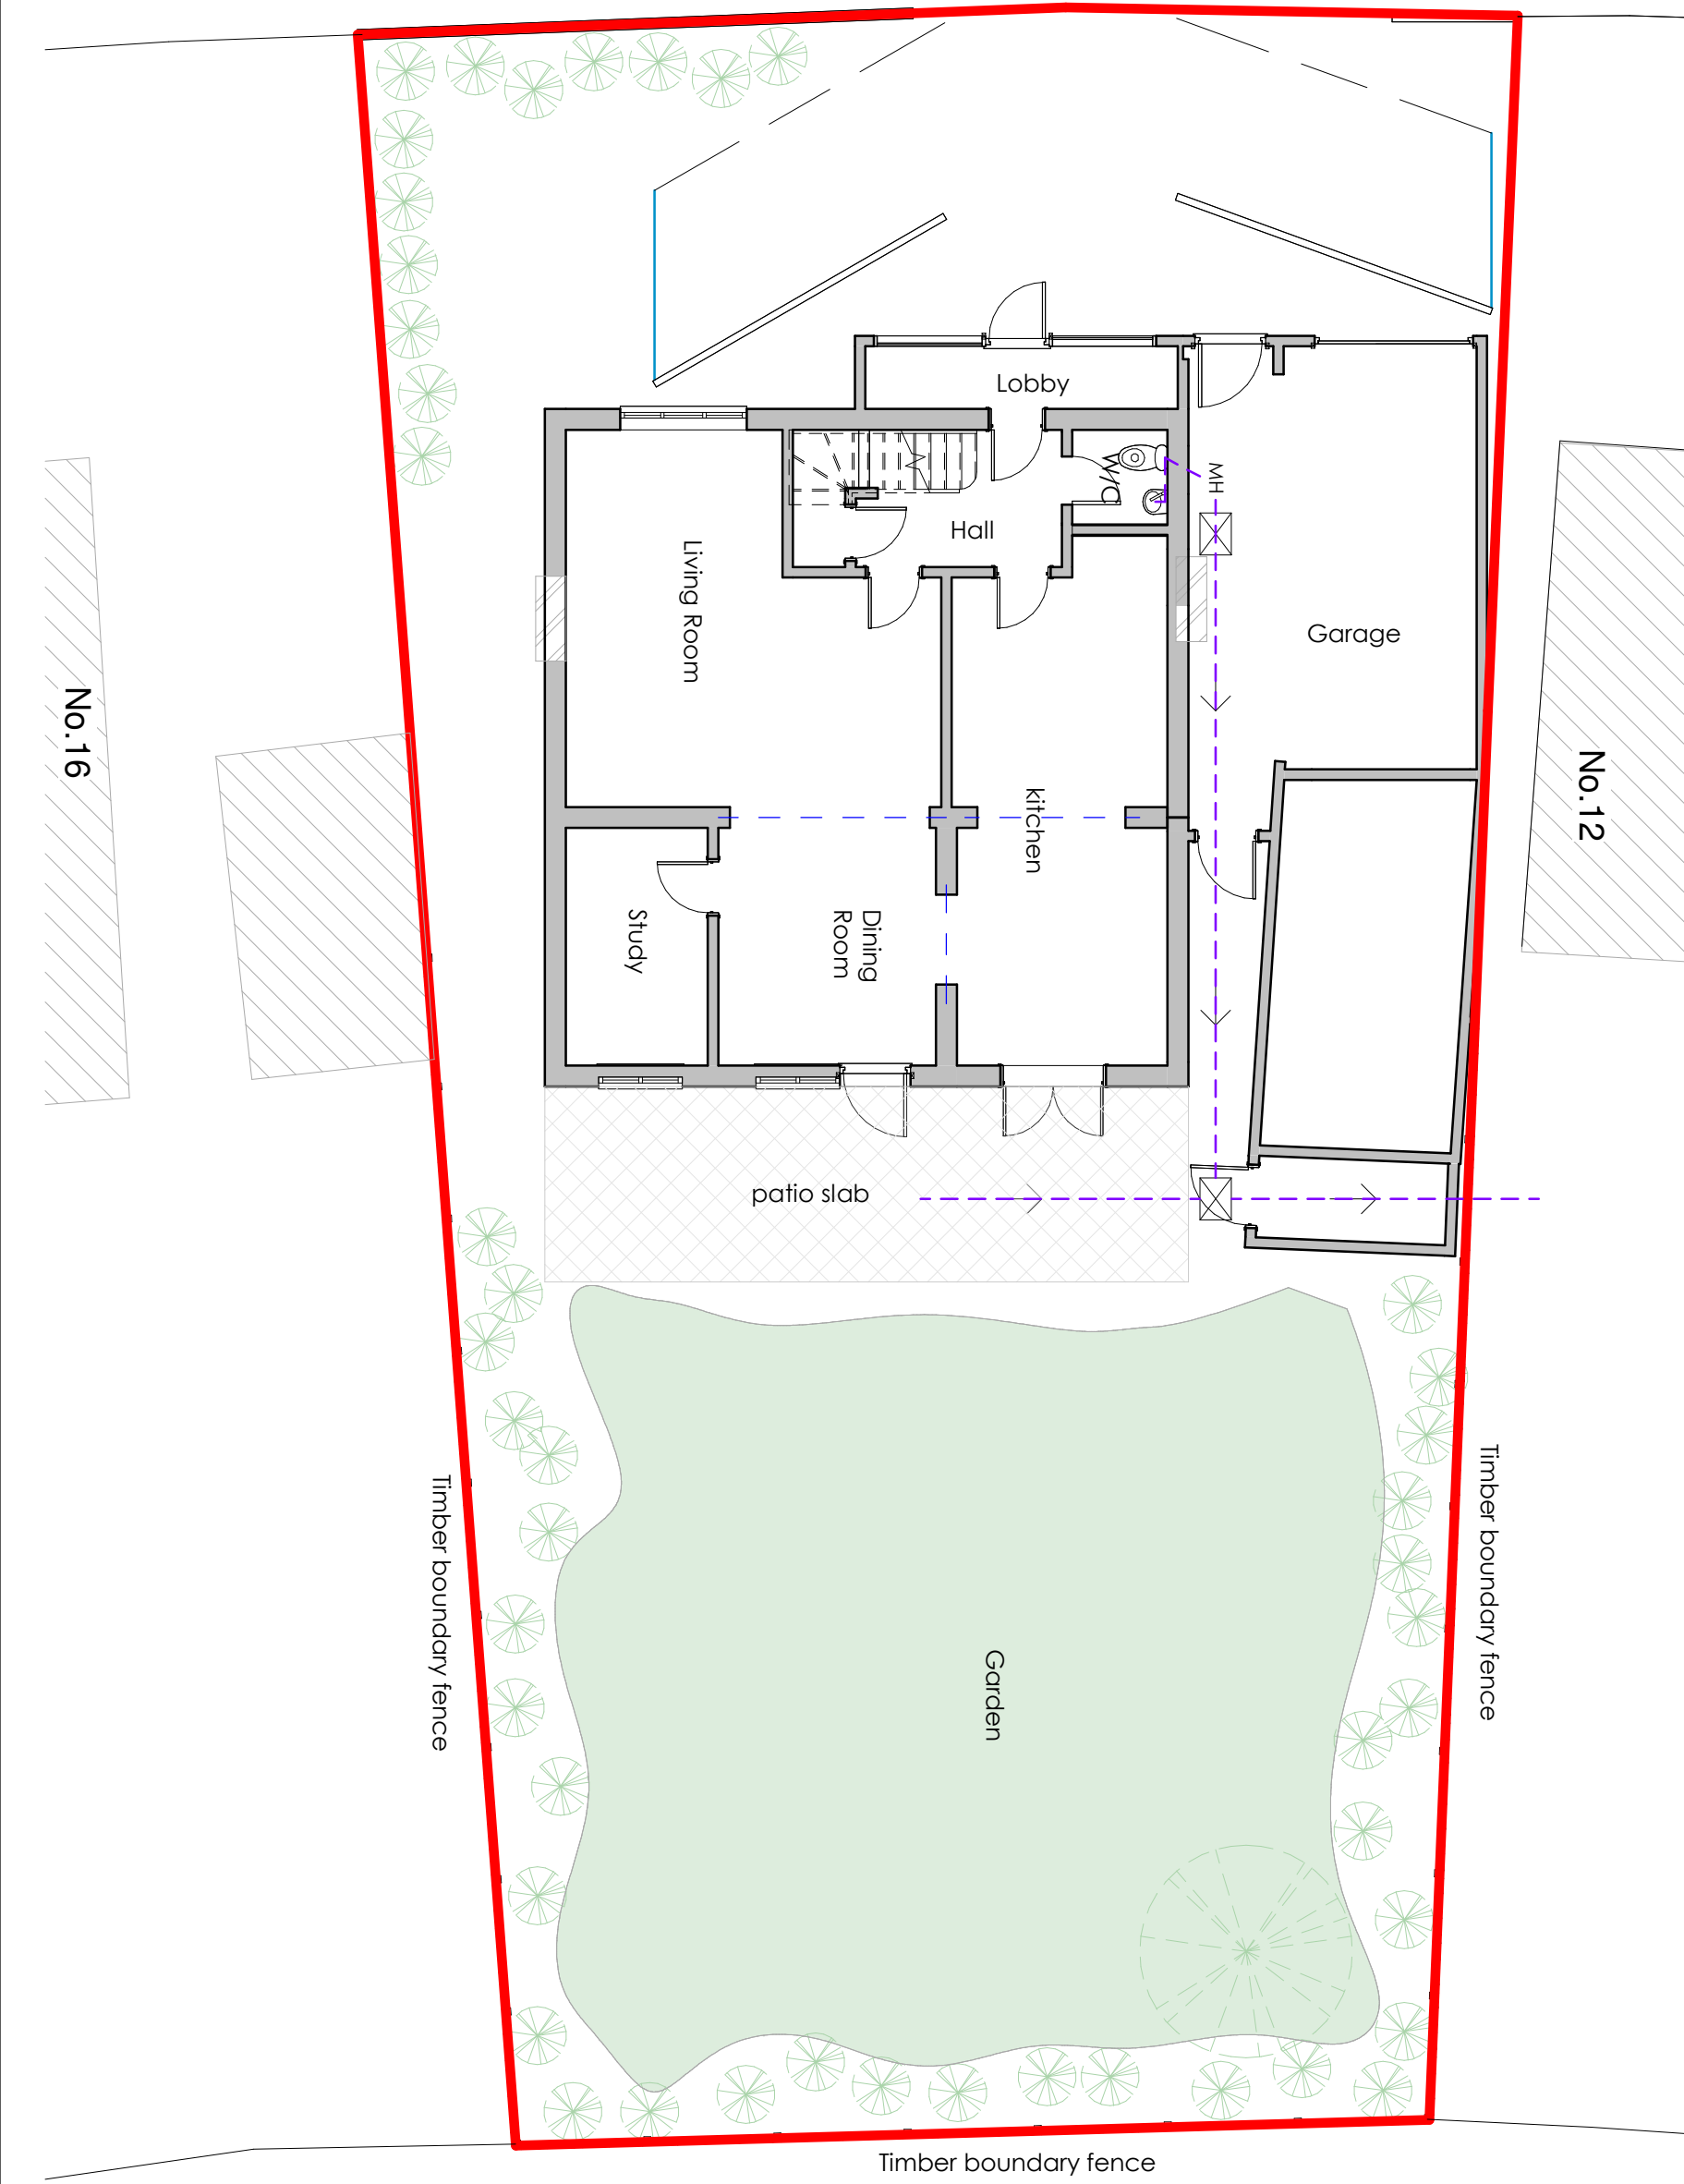

Existing Ground Floor
1 : 100

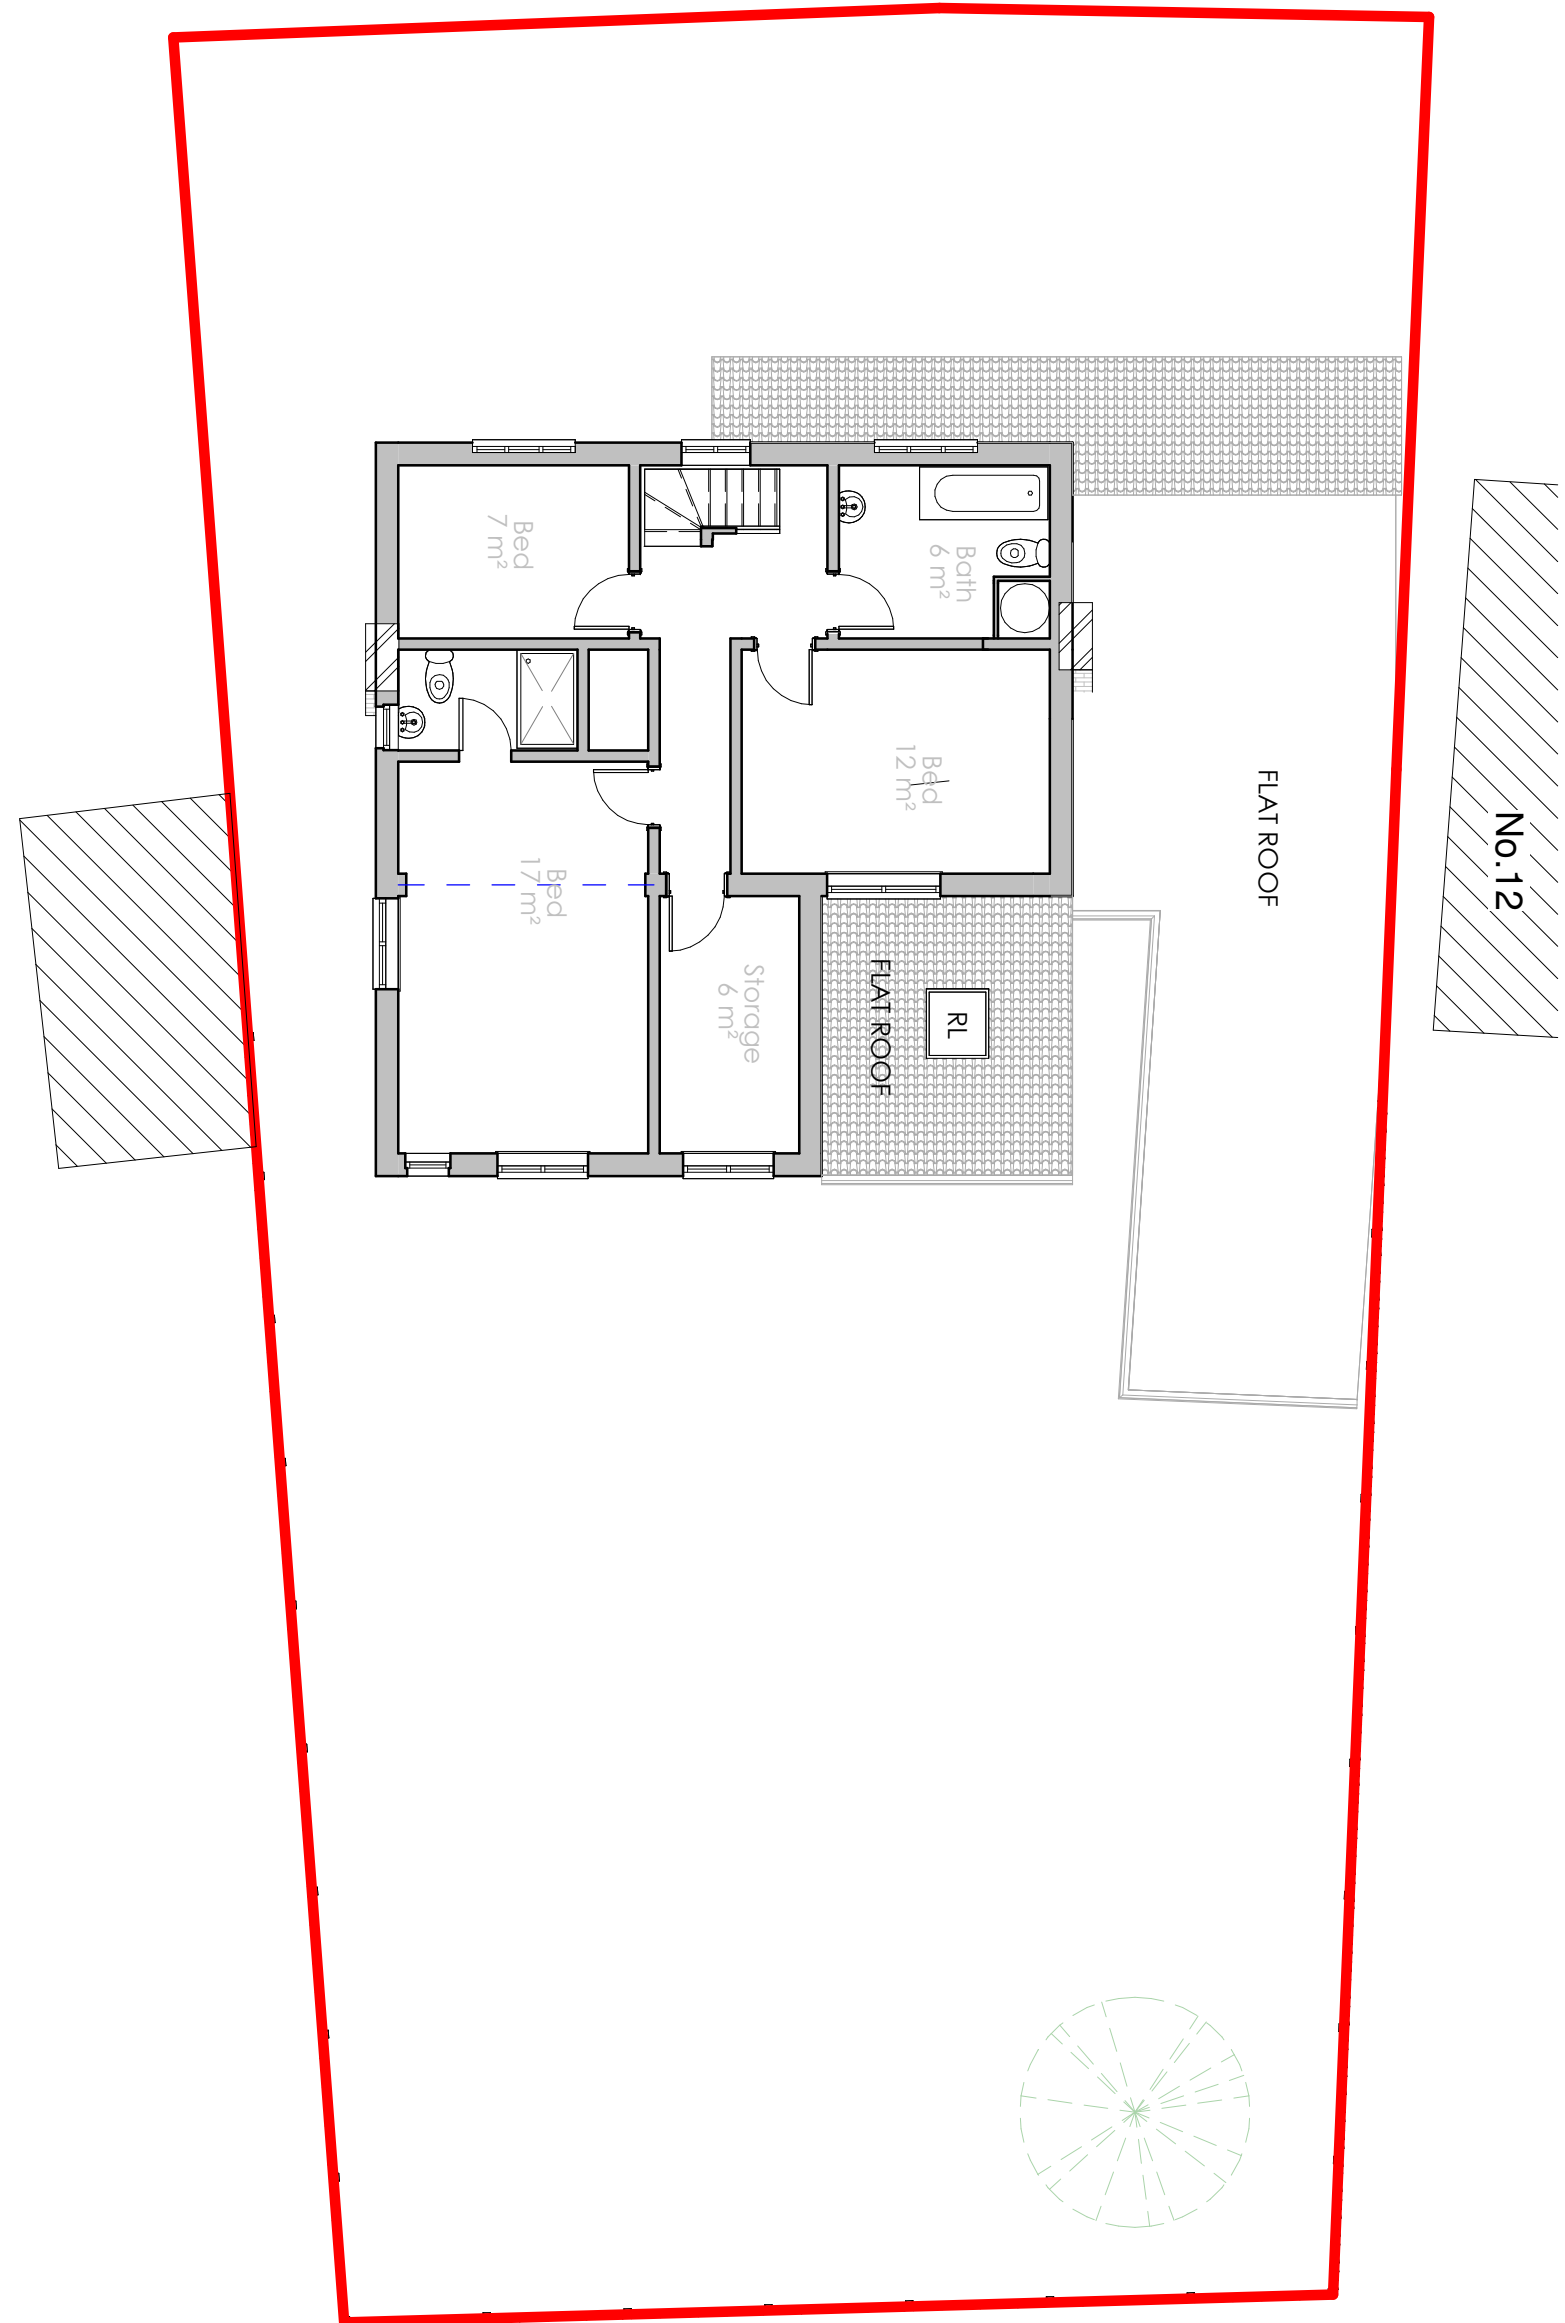

Existing First Floor
1 : 100

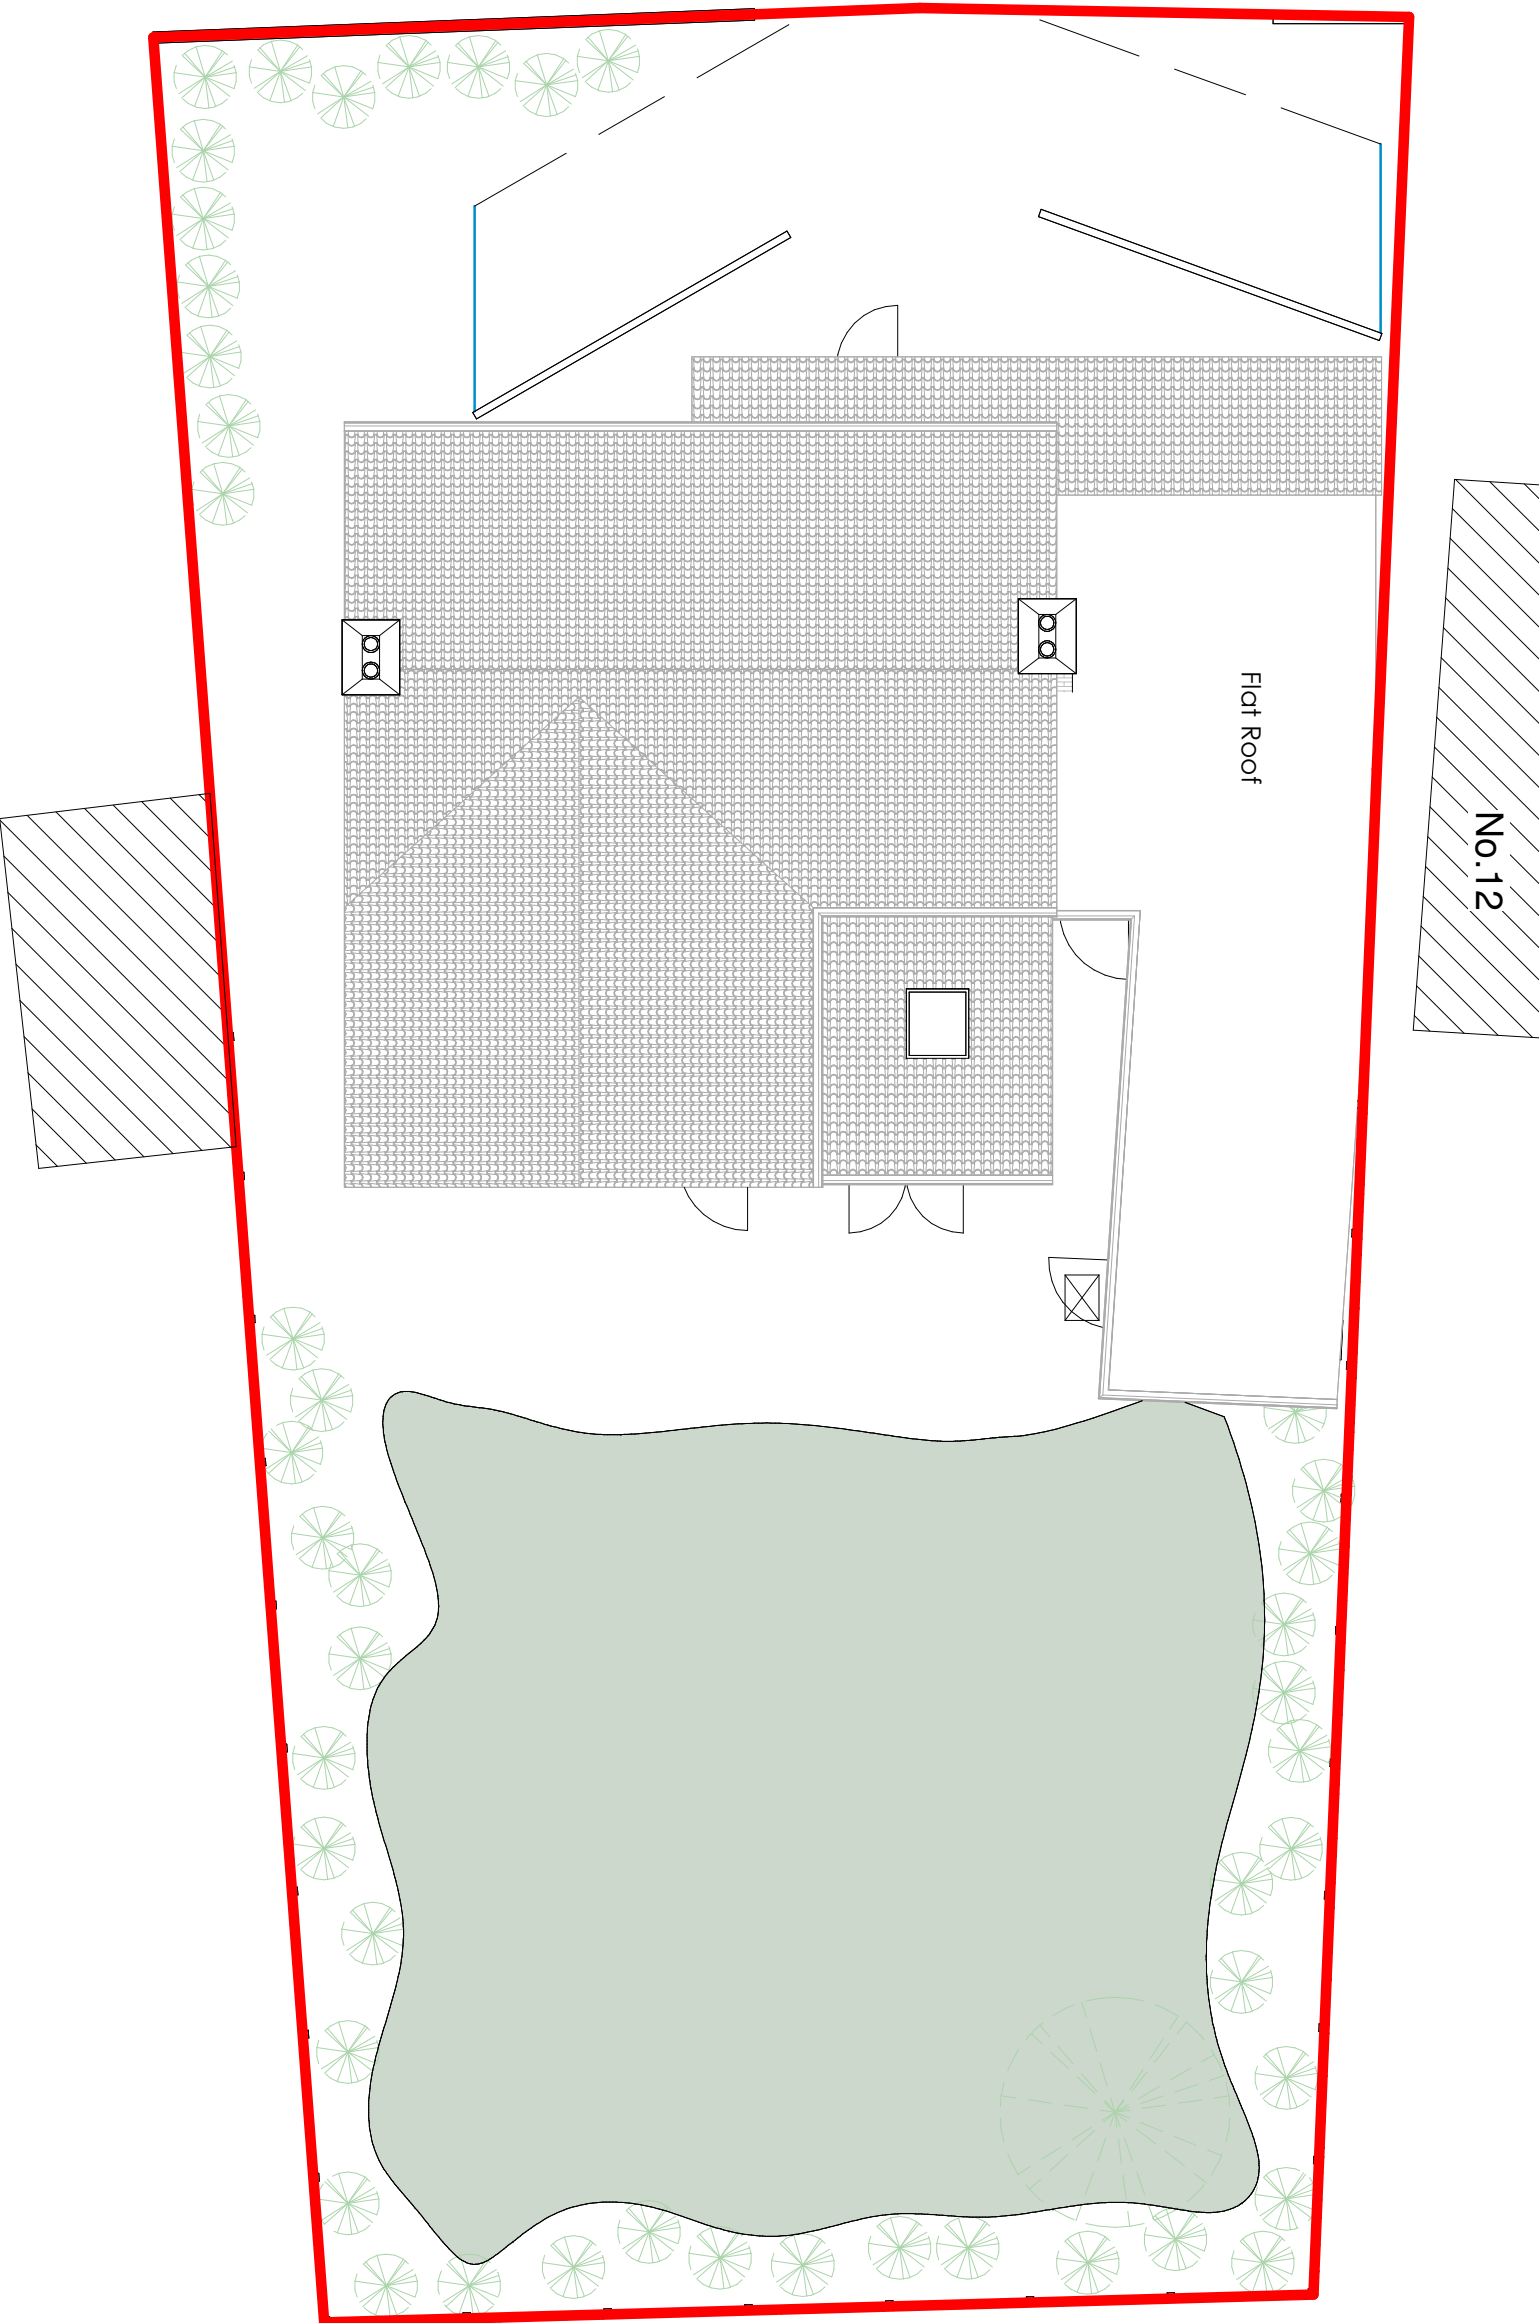

Existing Roof Layout
1 : 100