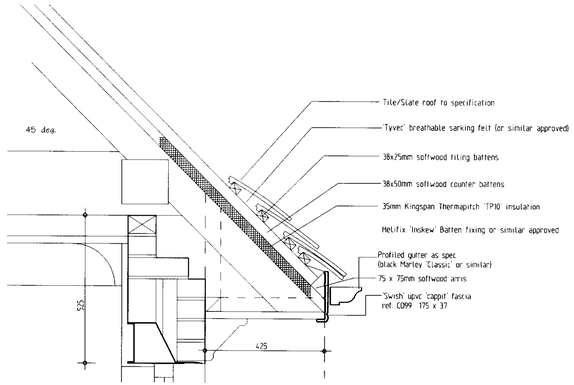

EAVES DETAIL
TO MAIN ROOF 1:10

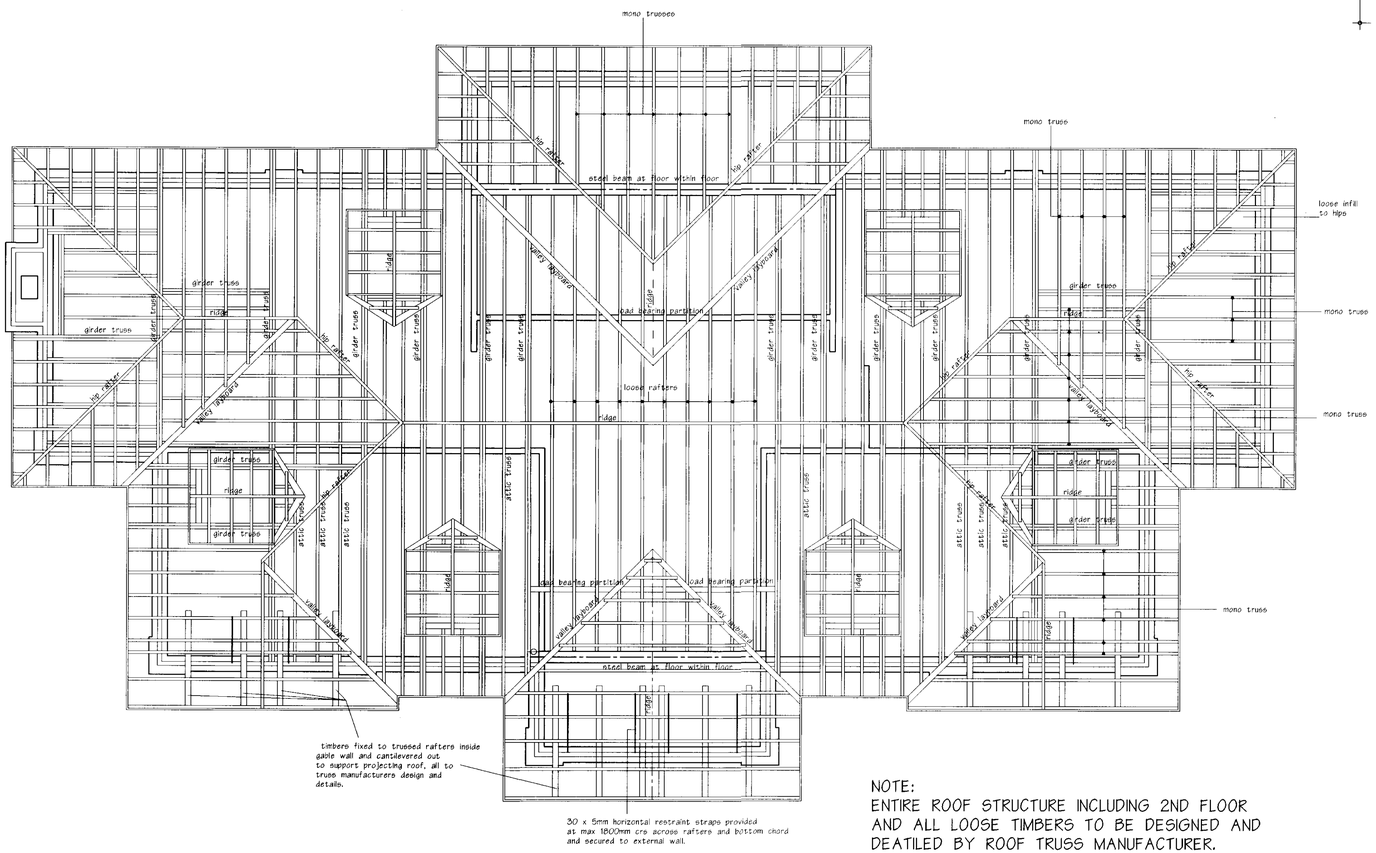

MAIN ROOF LAYOUT

NOTE:
ENTIRE ROOF STRUCTURE INCLUDING 2ND FLOOR AND ALL LOOSE TIMBERS TO BE DESIGNED AND DEATILED BY ROOF TRUSS MANUFACTURER.

THIS DRAWING TO BE READ IN CONJUNCTION WITH 365/10, 11, 12, 13 AND 19

OCTAGON
OCTAGON DEVELOPMENTS LIMITED
'WEIR HOUSE' HURST ROAD
EAST MOLESEY SURREY KT8 9AQ
TEL:0181-481-7500 FAX:0181-481-7501

Title
MAIN ROOF LAYOUT

Project
FORMER MOD FACTORY SITE
WARGRAVE ROAD REMENHAM
HENLEY ON THAMES

Scale 1:50
Drawn MJO
Drawing No. 365/20 Date DEC 99