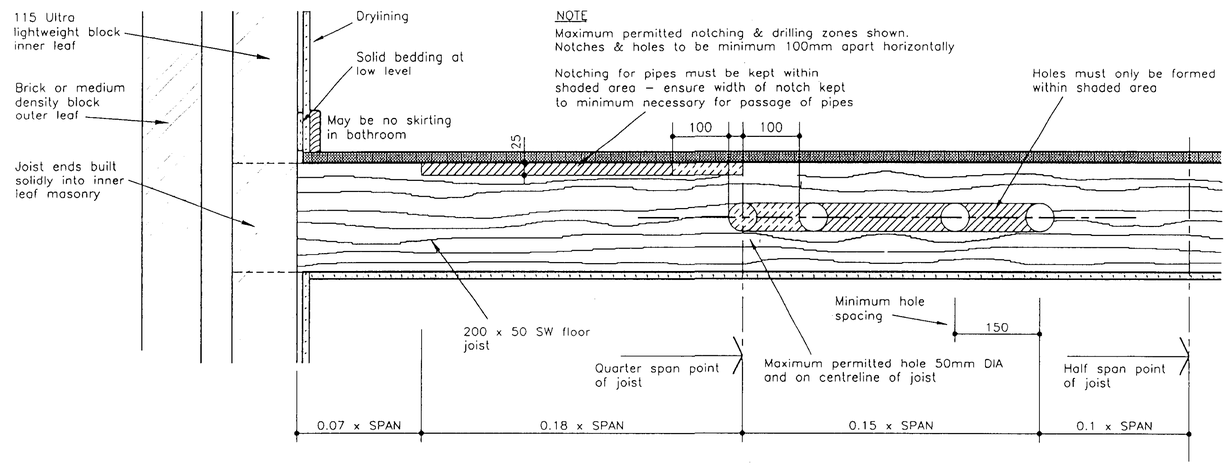

THIS DETAIL SHOWS THE NOTCHING AND HOLES ALLOWABLE AT ONE END OF THE JOIST, OTHER END SIMILAR

Joist Notching Detail

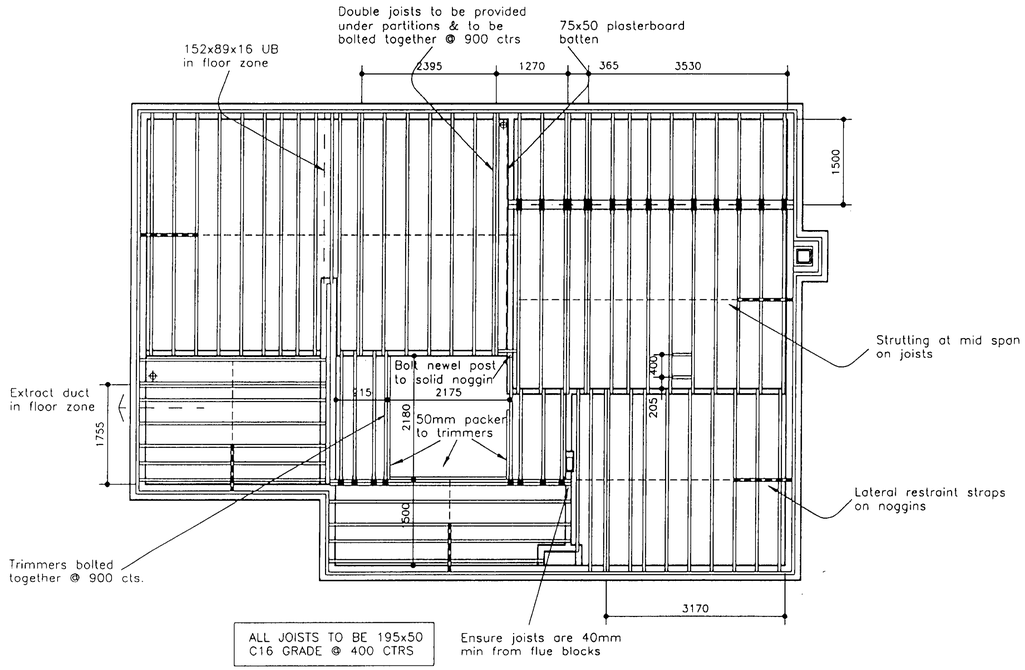

Joist Layout Plan

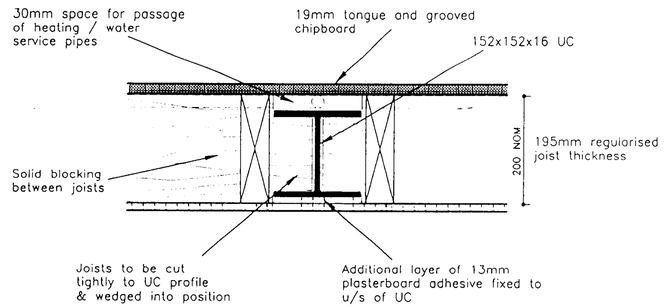

Universal Column Section Showing Joist Bearings
Scale 1 : 5

REVISIONS

A : Brickwork recess between boys omitted. 08/12/95

B : Joist layout revised over family room. 23/02/96

C : Joist layout revised in accordance with new first floor arrangement. 17/05/96

D : Stair trimmer dim amended. 02/10/96

E : Joists to be grade C16. Trimmer note added. 23/06/97

F : Stairwell width increased. newel fixing note added. 23/09/98

G : U.C. detail updated, Kitchen wall repositioned. Stair opening increased. 27/05/99

NOTES

Bryant Homes
Technical Services Ltd

title
STIRLING
CENTENARY
FIRST FLOOR
CARCASSING PLAN

drg no SR C 40 G

scale 1 : 50 date SEPT '95

drawn S.D. checked D.M.P.

CRANMORE HOUSE, CRANMORE BOULEVARD,
SHIRLEY, SOLIHULL,
WEST MIDLANDS, B90 4SD.
TELEPHONE 0121 711 1212 FACSIMILE 0121 711 2994