


DRAWING NO. DA.005

Crown Copyright and database rights 2024.
OS AC0000814278 National Map Centre.
Purchased 11/07/2024 1 year licence.

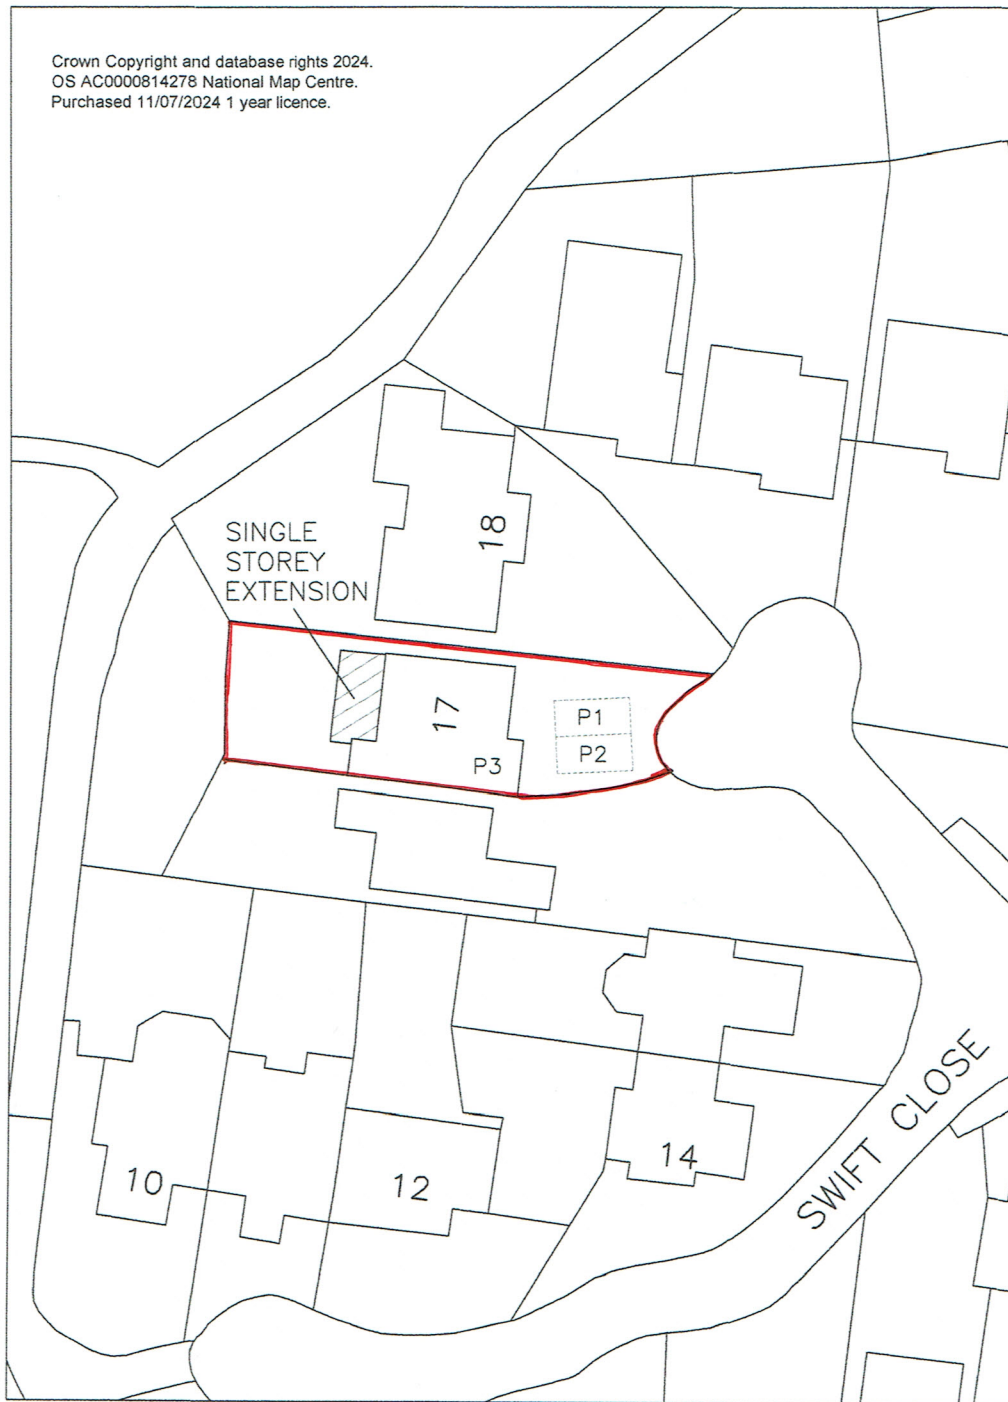

17 SWIFT CLOSE WOOLAHILL
WOKINGHAM BERKS RG41 3SF
SCALE 1:500

0 5 10 15 20 25

