
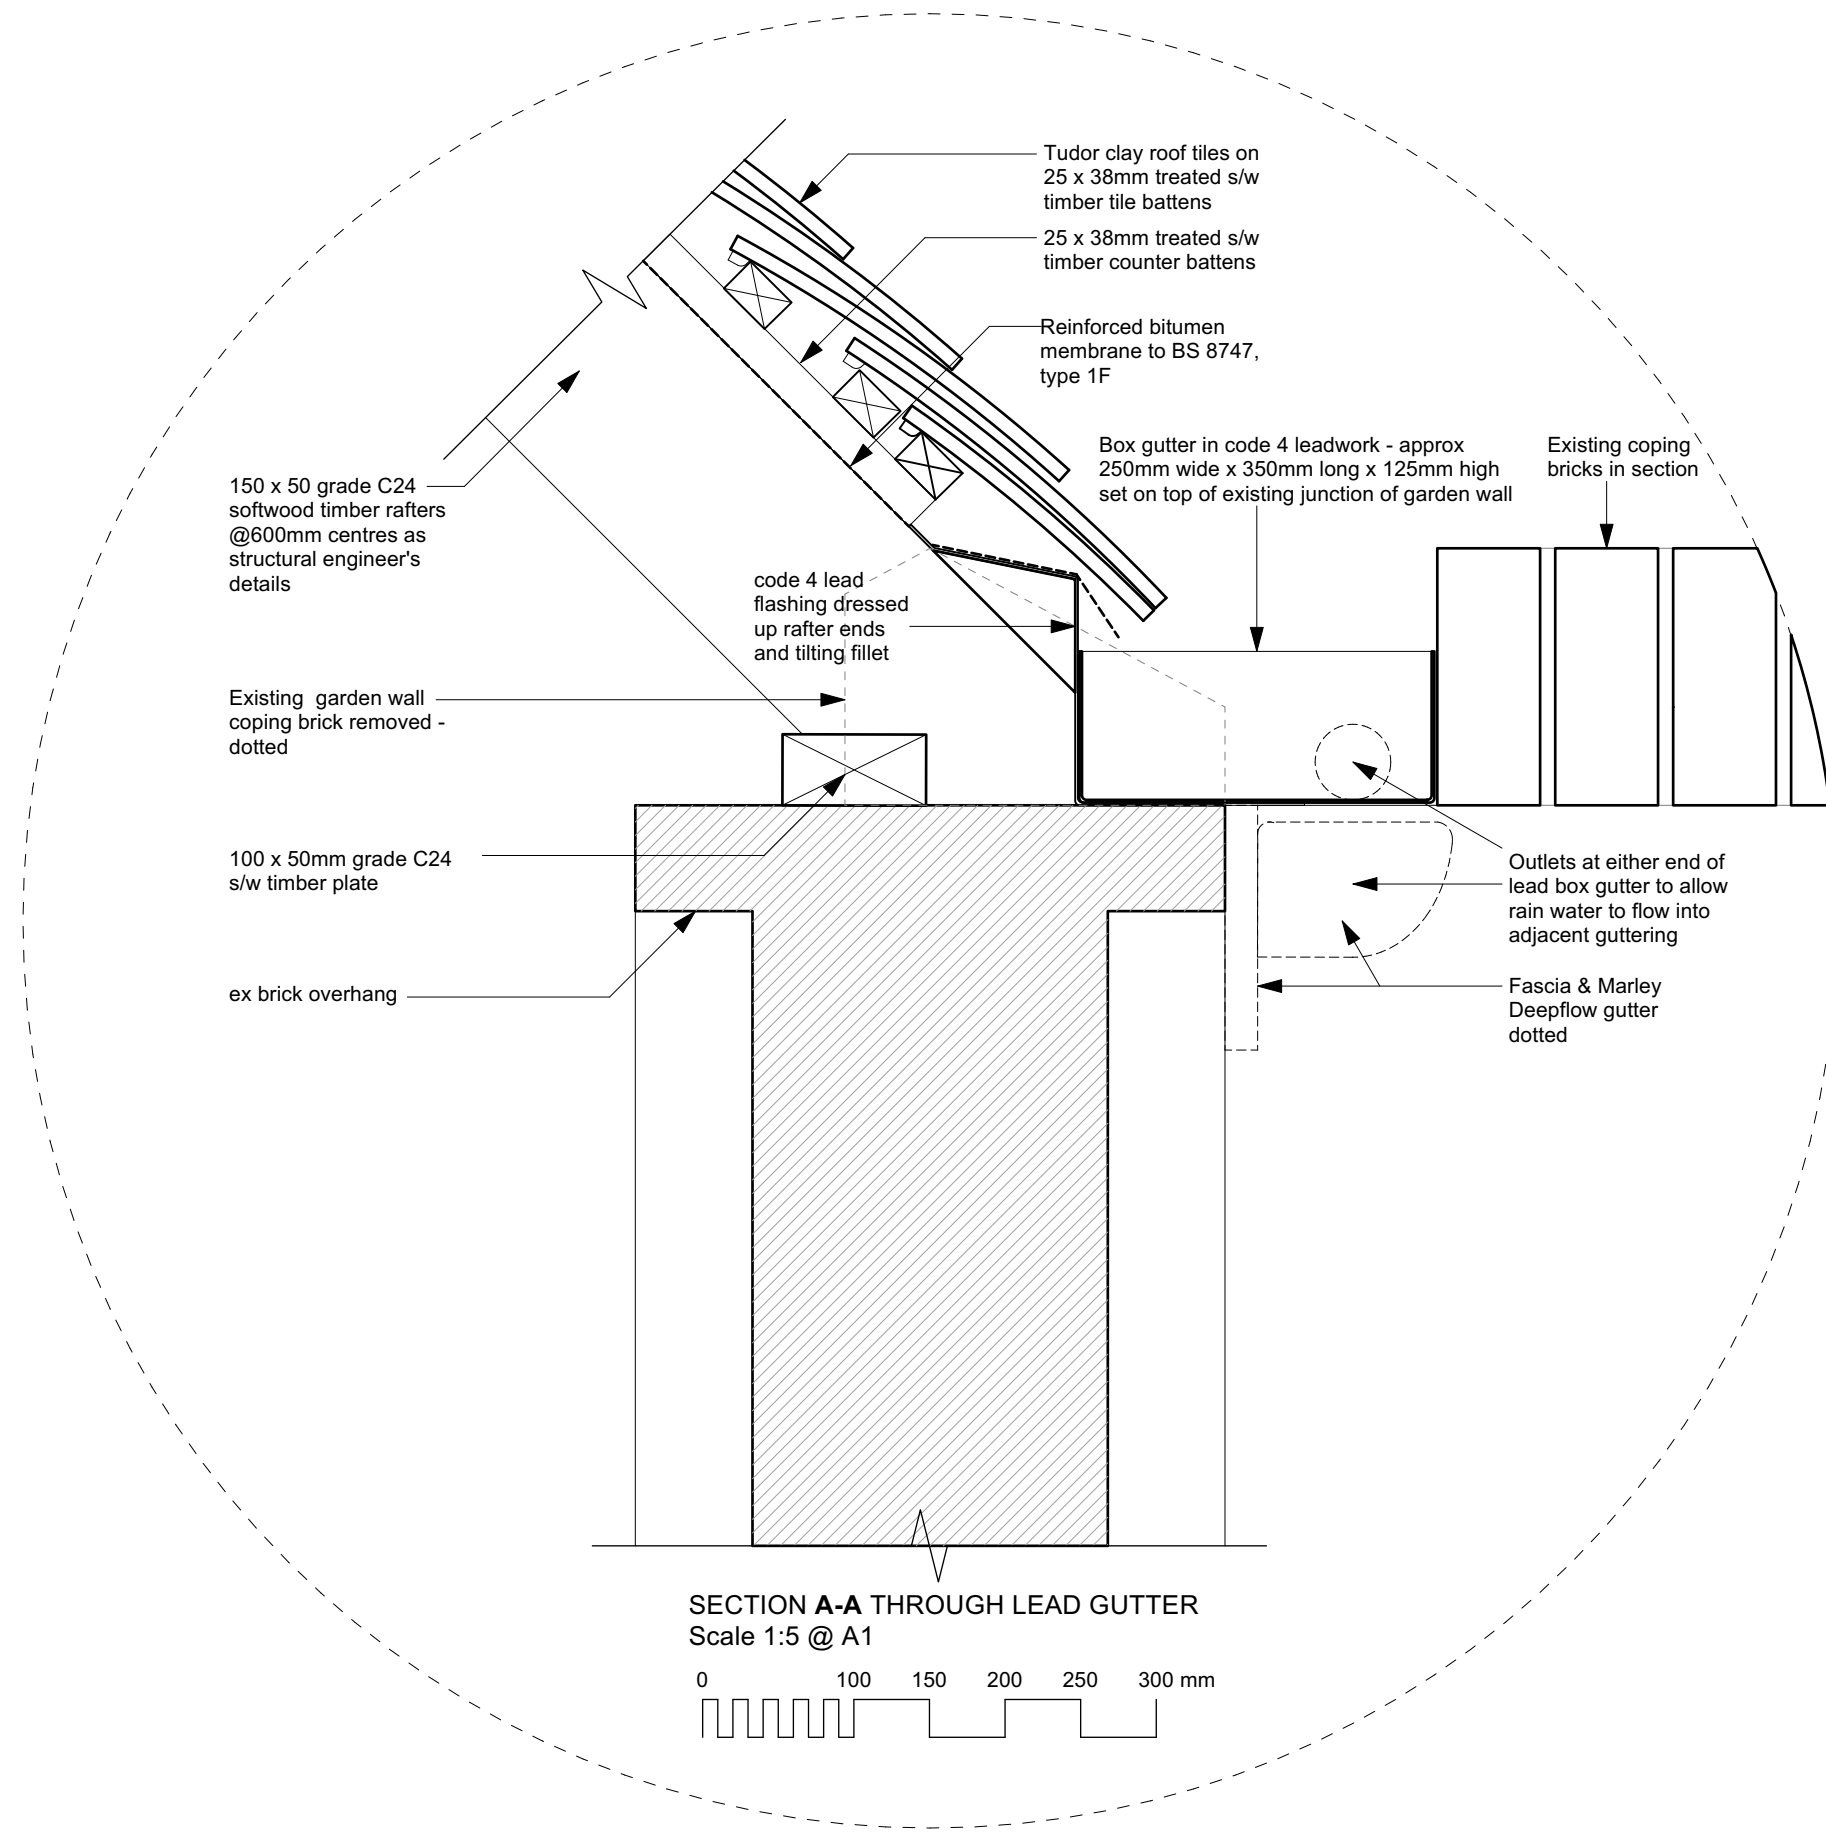
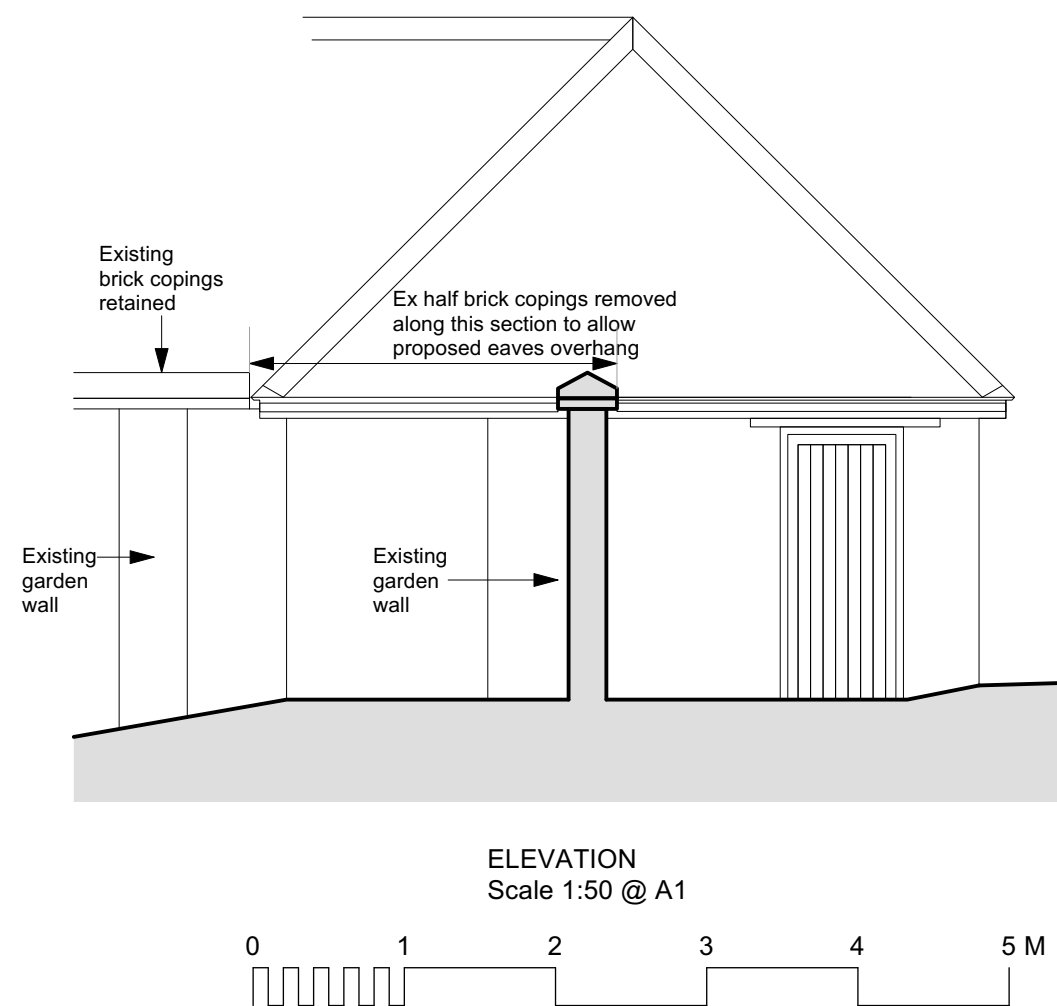


Please do NOT scale this drawing
All dimensions to be checked on site

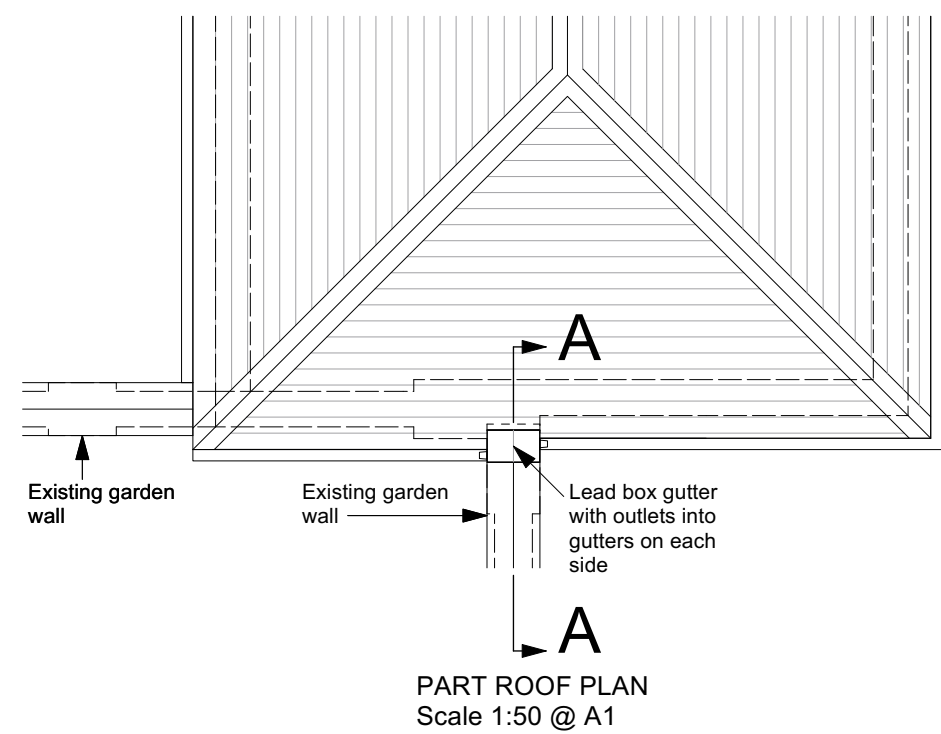

PHOTOS 1-3: Existing photos showing cut brick copings & rot to timbers

20/7/25 Planning issue

EAST COURT, FINCHAMPSTEAD
STORE OUTBUILDING REPAIRS

PROPOSED PLAN, ELEVATION &
ROOF DETAIL

Check all dimensions and verify on site.
Report any errors or omissions

1st issue JUL 25	drawn by BT	drawing sheet size A1	scale 1:50 & 1:5 @ A1	revision
2203	D	116		

Andy Paterson Architects

telephone 07871 420368
email ben@andypatersonarchitects.co.uk