


PLANNING

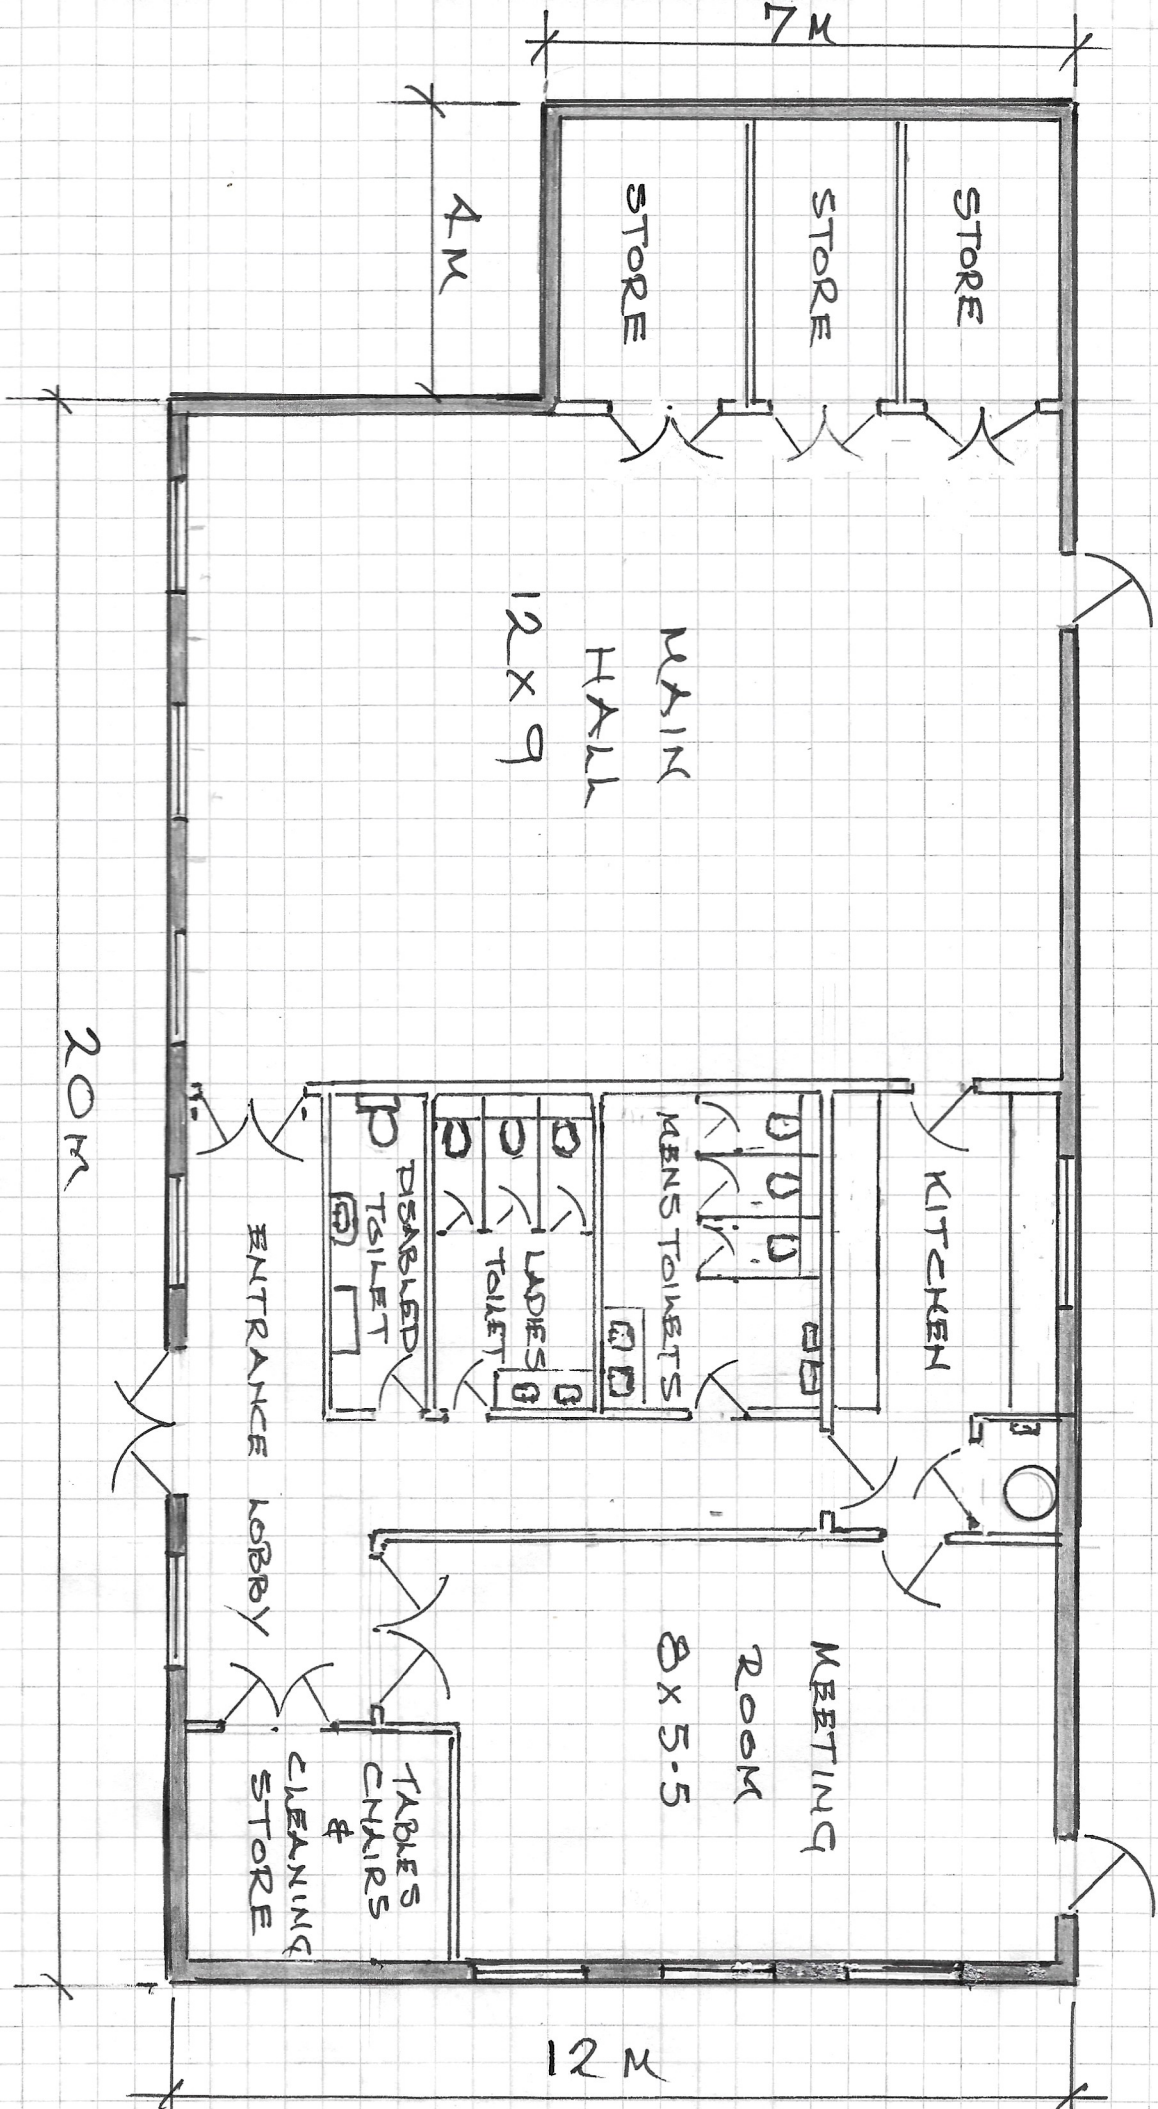

PROPOSED NEW COMMUNITY HUB.

HURST

SCALE 1:100