


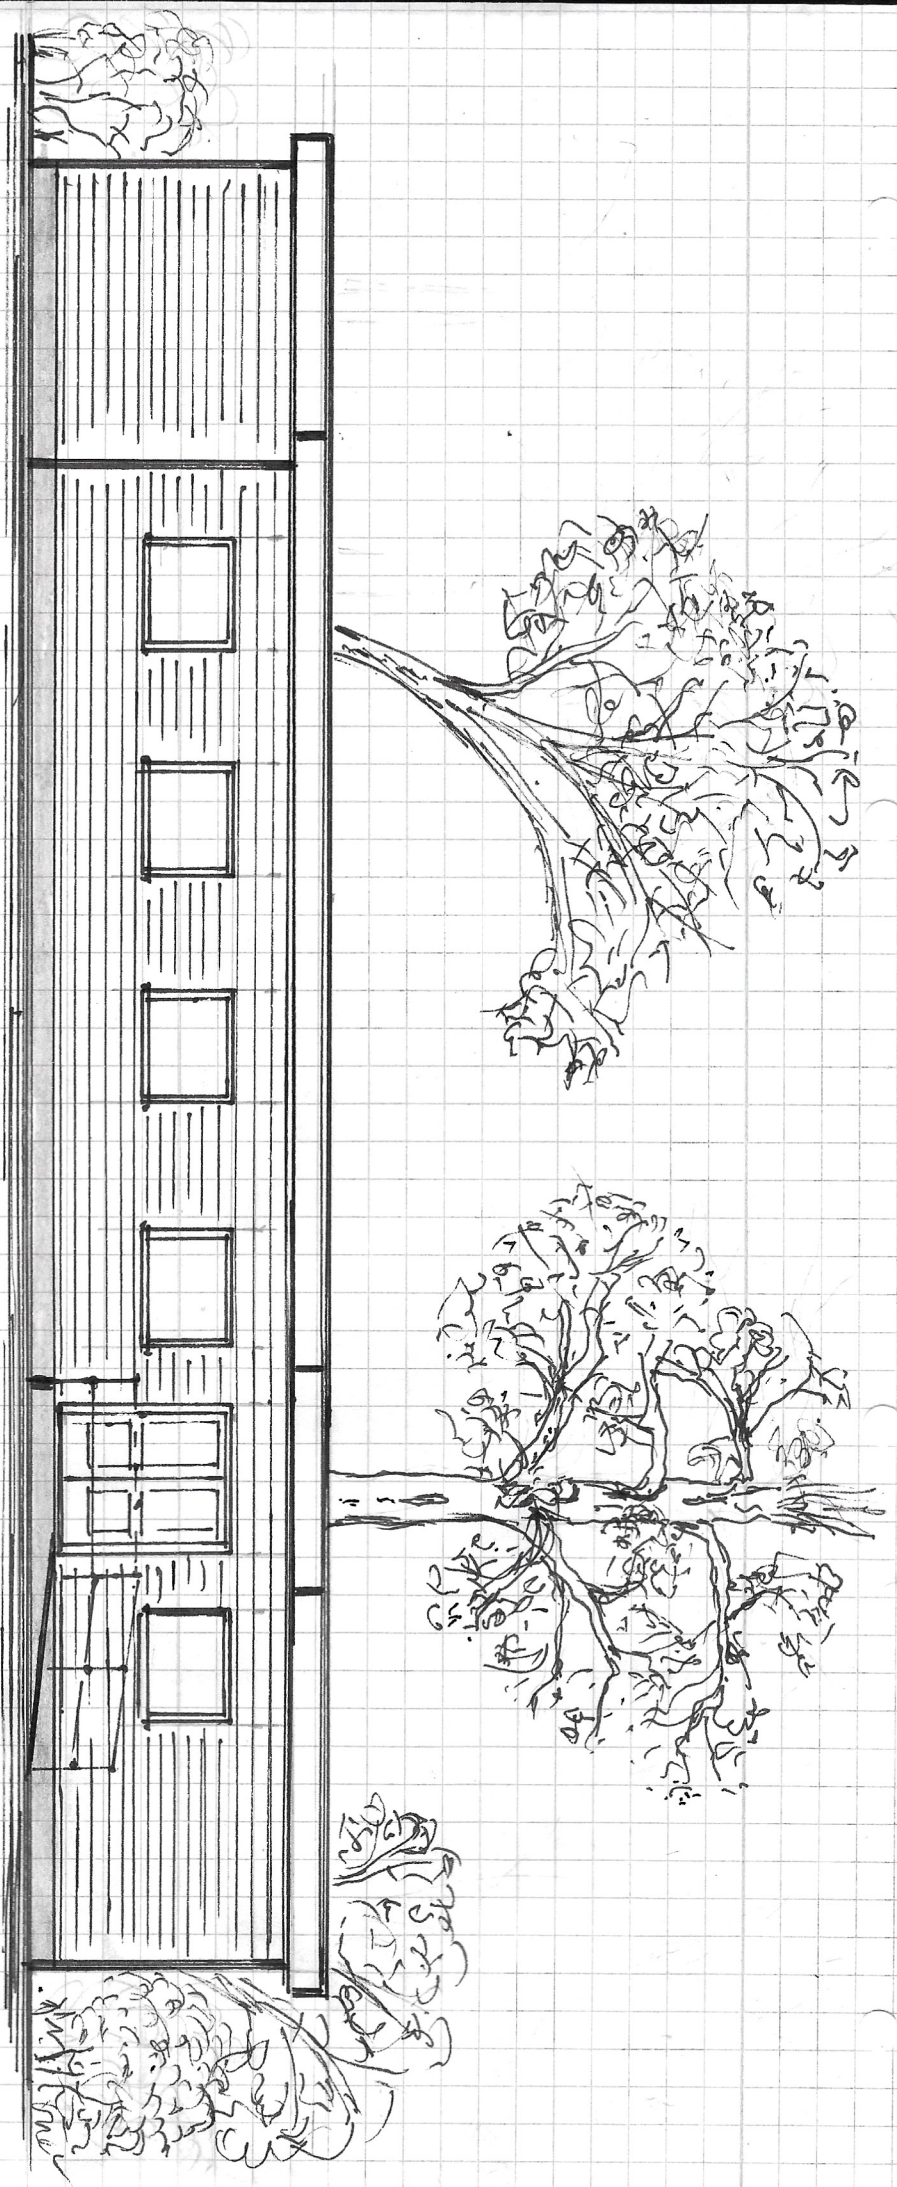

FRONT ELEVATION

PROPOSED NEW COMMUNITY BUILDING
THURST

PLANNING

SCALE 1/2" = 10'0"